



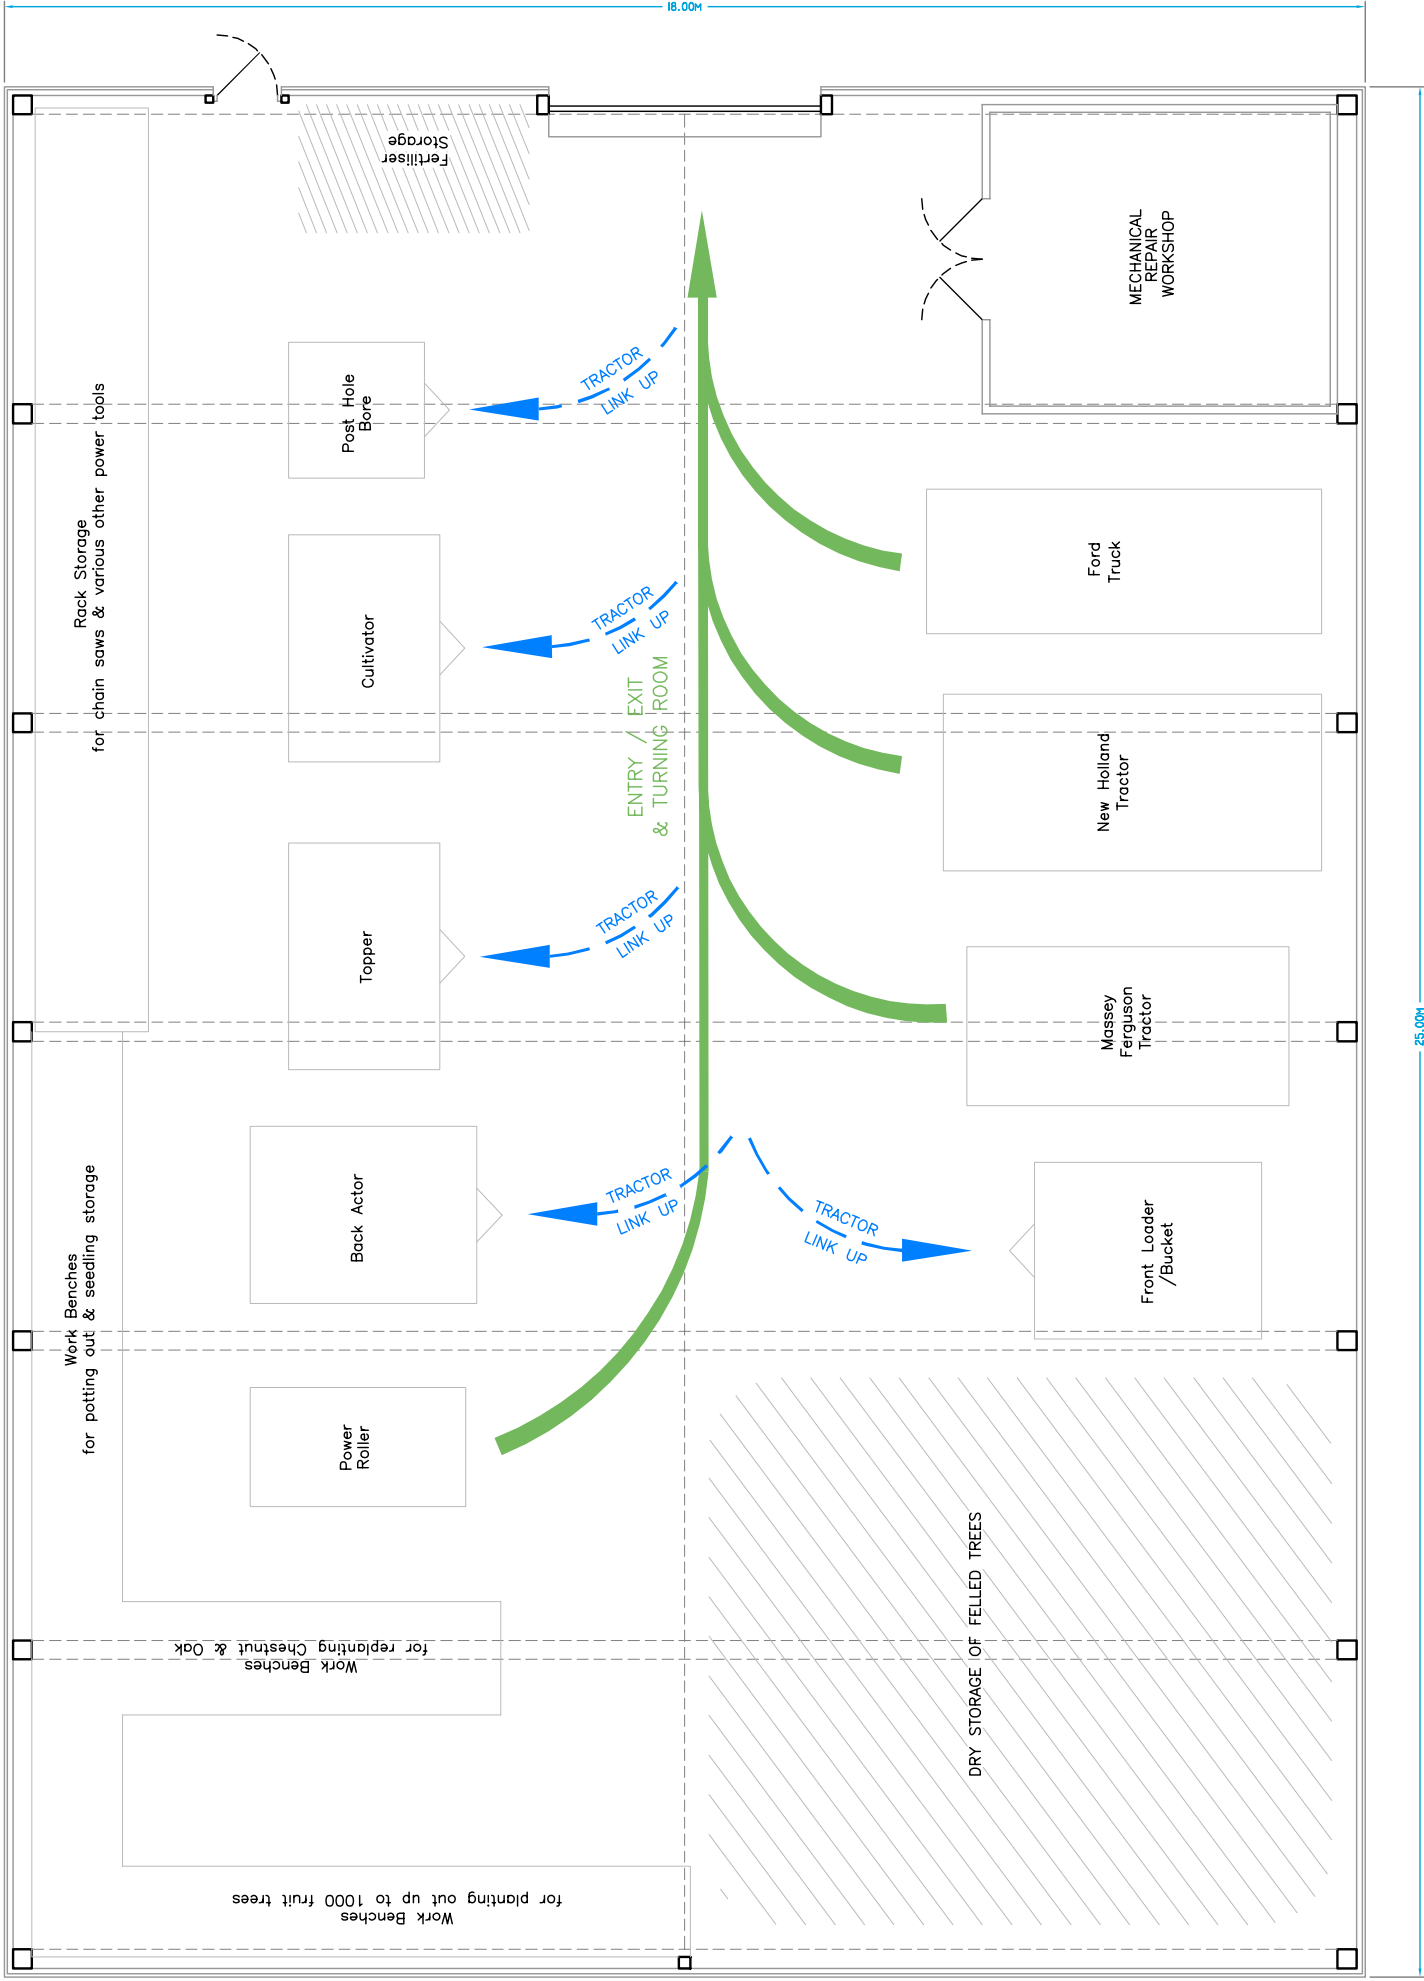

Ground Floor
Floor Area 450m²

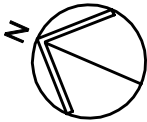

Revision	B. workshop & storage arrangement added	08.01.2025	job	Redlands Farm, Rock Road Washington, Pulborough West Sussex RH20 3BQ	scale(s)	☐ 1:20	job no.	PFP	dwg no.	rev
						☐ 1:50				
						☒ 1:100				
						☐ 1:200				
dwg						☐ 1:500	drawing size		date	
BARN - FLOOR PLAN AS PROPOSED						A3	02 Dec 2024		B	