




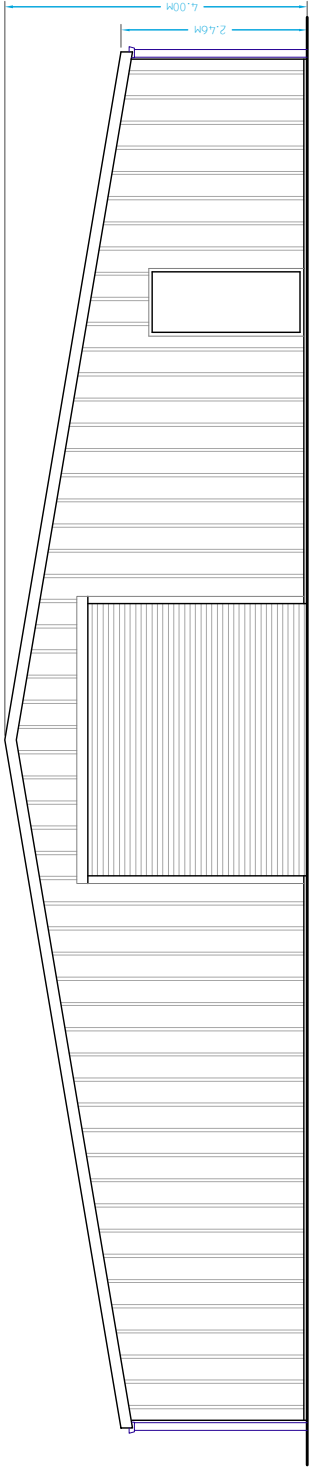


East Elevation

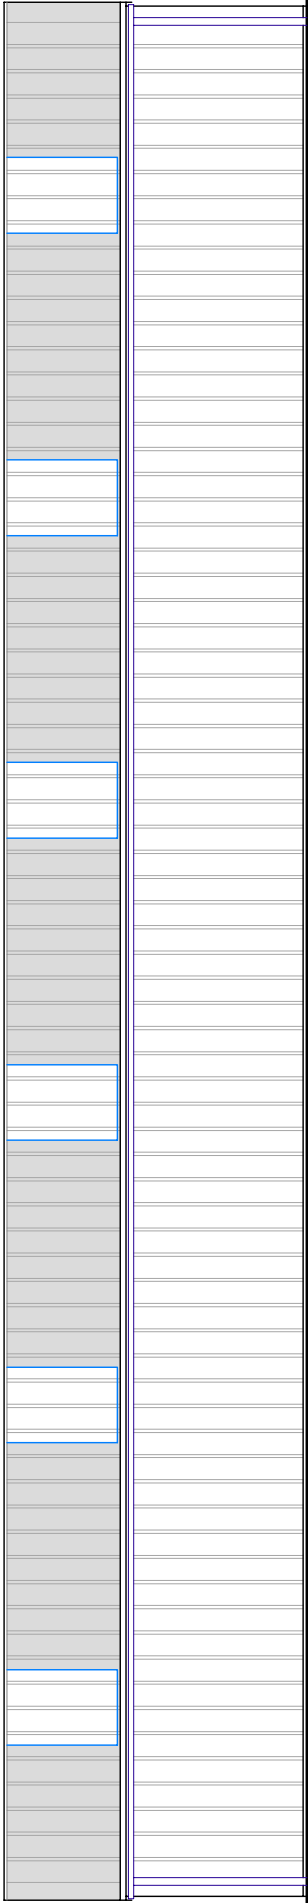


North Elevation

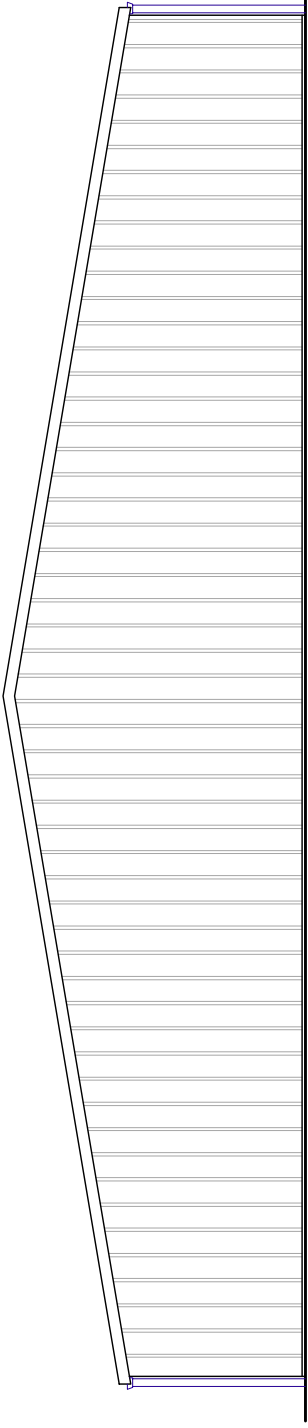

West Elevation

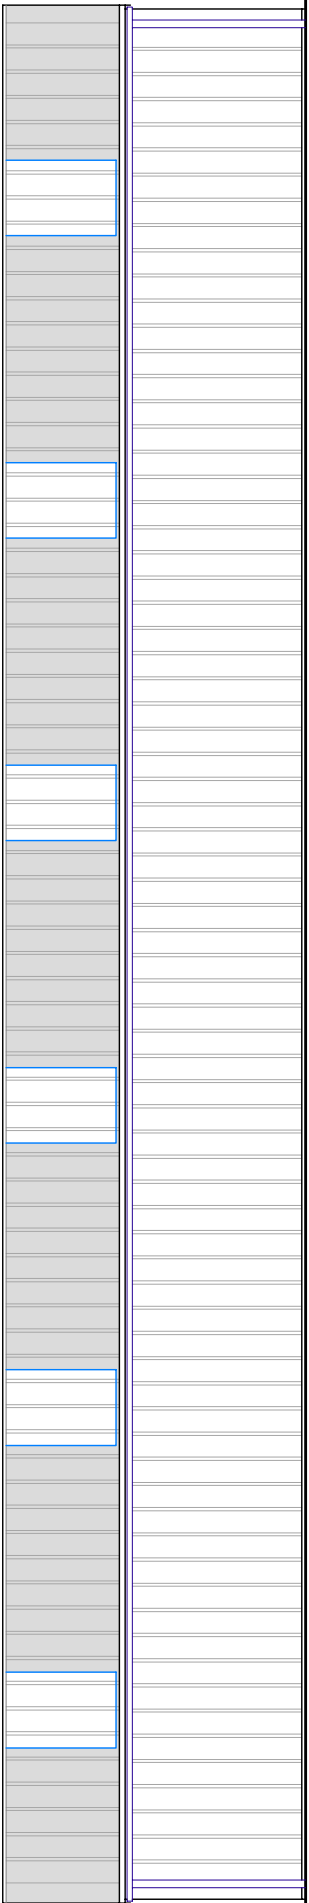

South Elevation

 

job	Redlands Farm, Rock Road Washington, Pulborough West Sussex RH20 3BQ			scale(s)	☐ 1:20	☐ 1:50	☒ 1:100	☐ 1:200	☐ 1:500	dwg no.	PEV	
dwg	BARN - ELEVATIONS AS PROPOSED									job no.	A3	
										drawing size	02 Dec 2024	
										date	B	
										rev		