
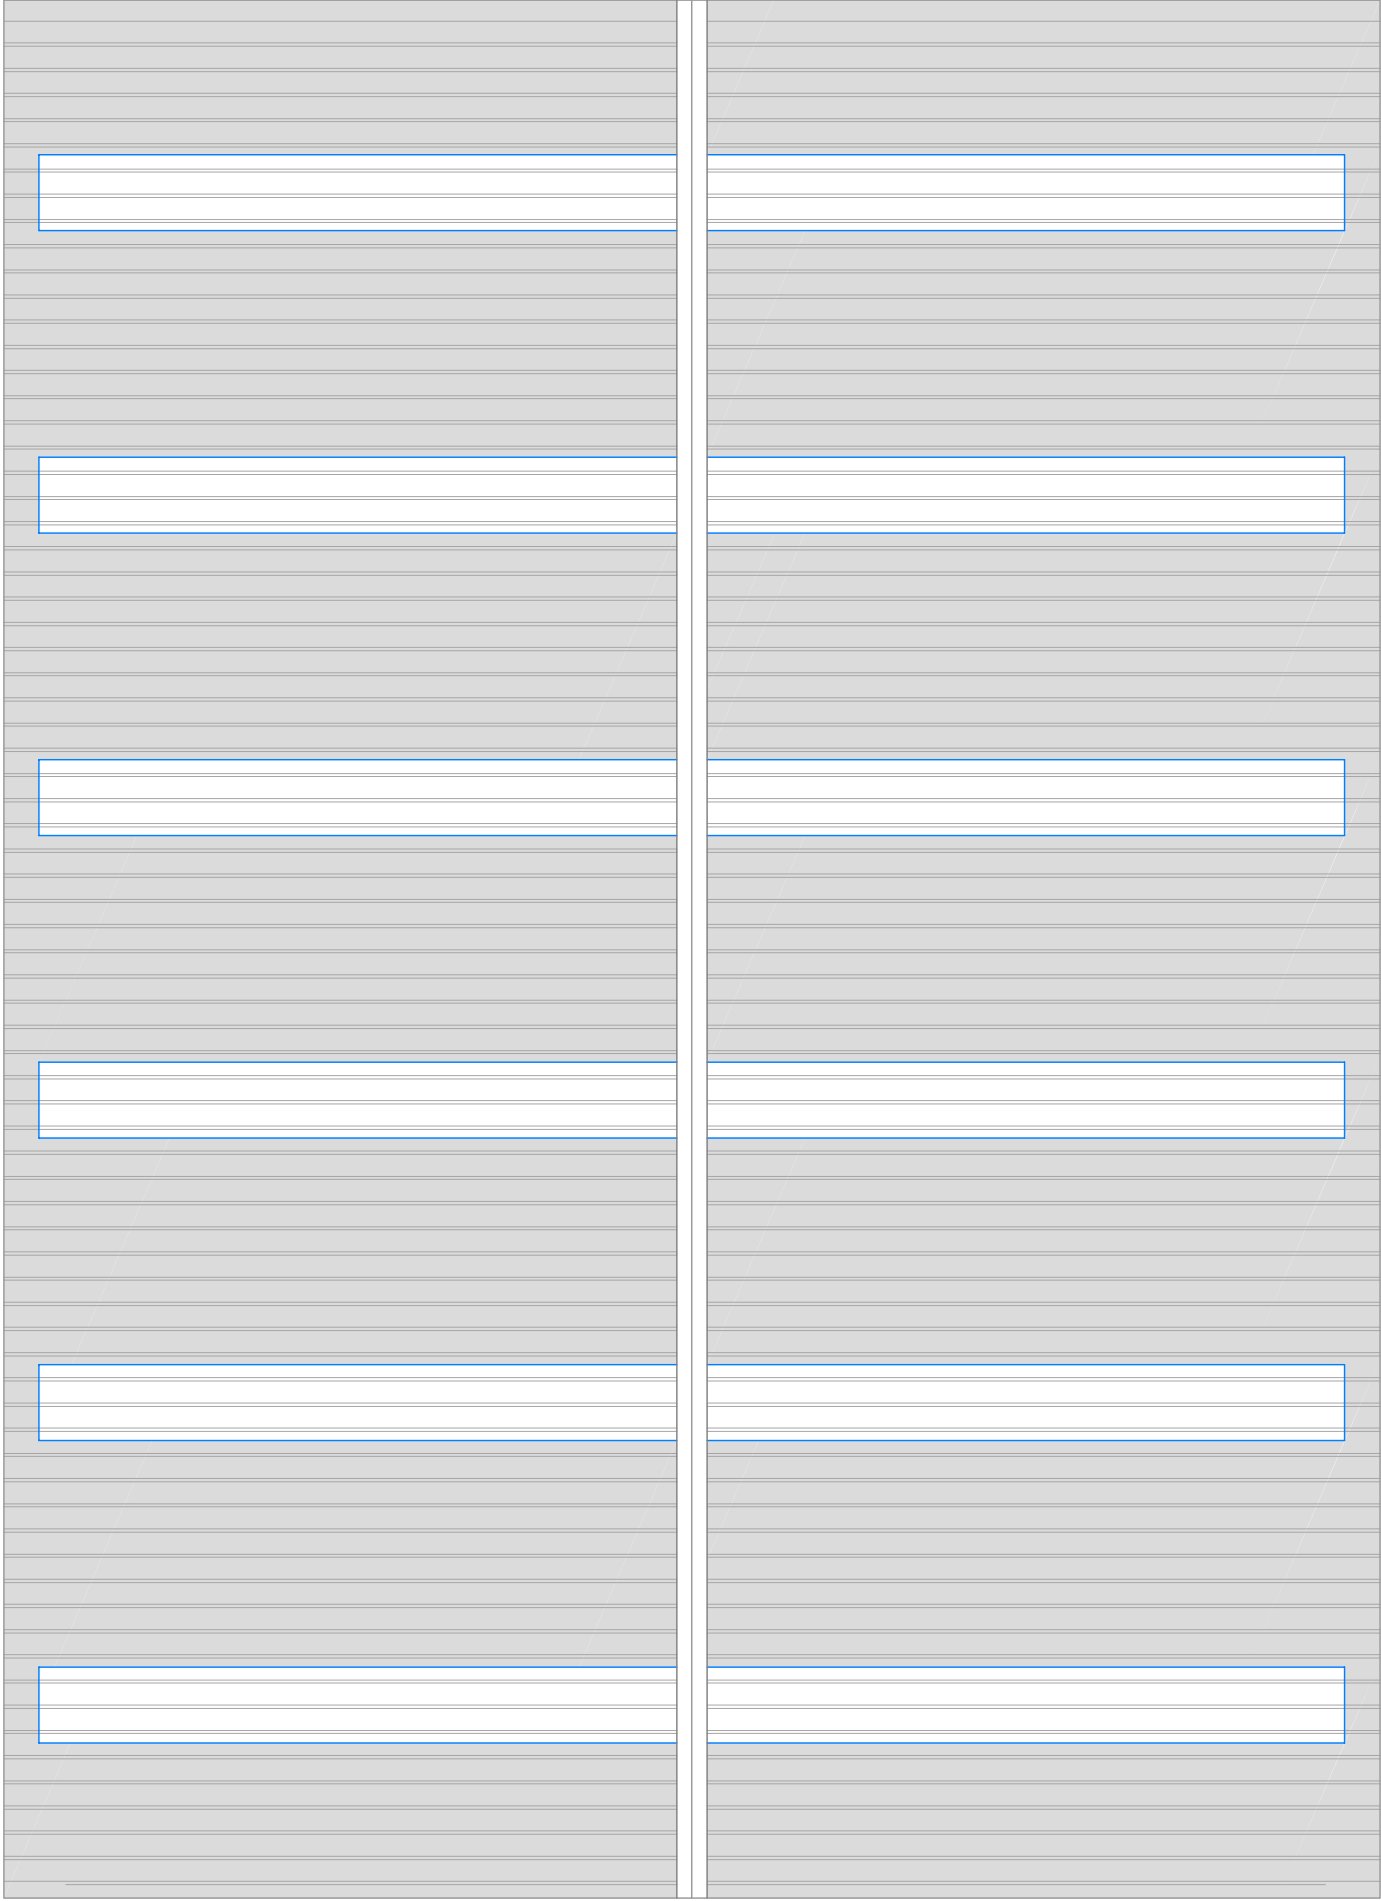


 

job		Redlands Farm, Rock Road Washington, Pulborough West Sussex RH20 3BQ		scale(s)	☐ 1:20	☐ 1:50	☒ 1:100	☐ 1:200	☐ 1:500	job no.	PRF		dwg no.
dwg		BARN - ROOF PLAN AS PROPOSED		drawing size		date		rev		A3		02 Dec 2024	
												B	