




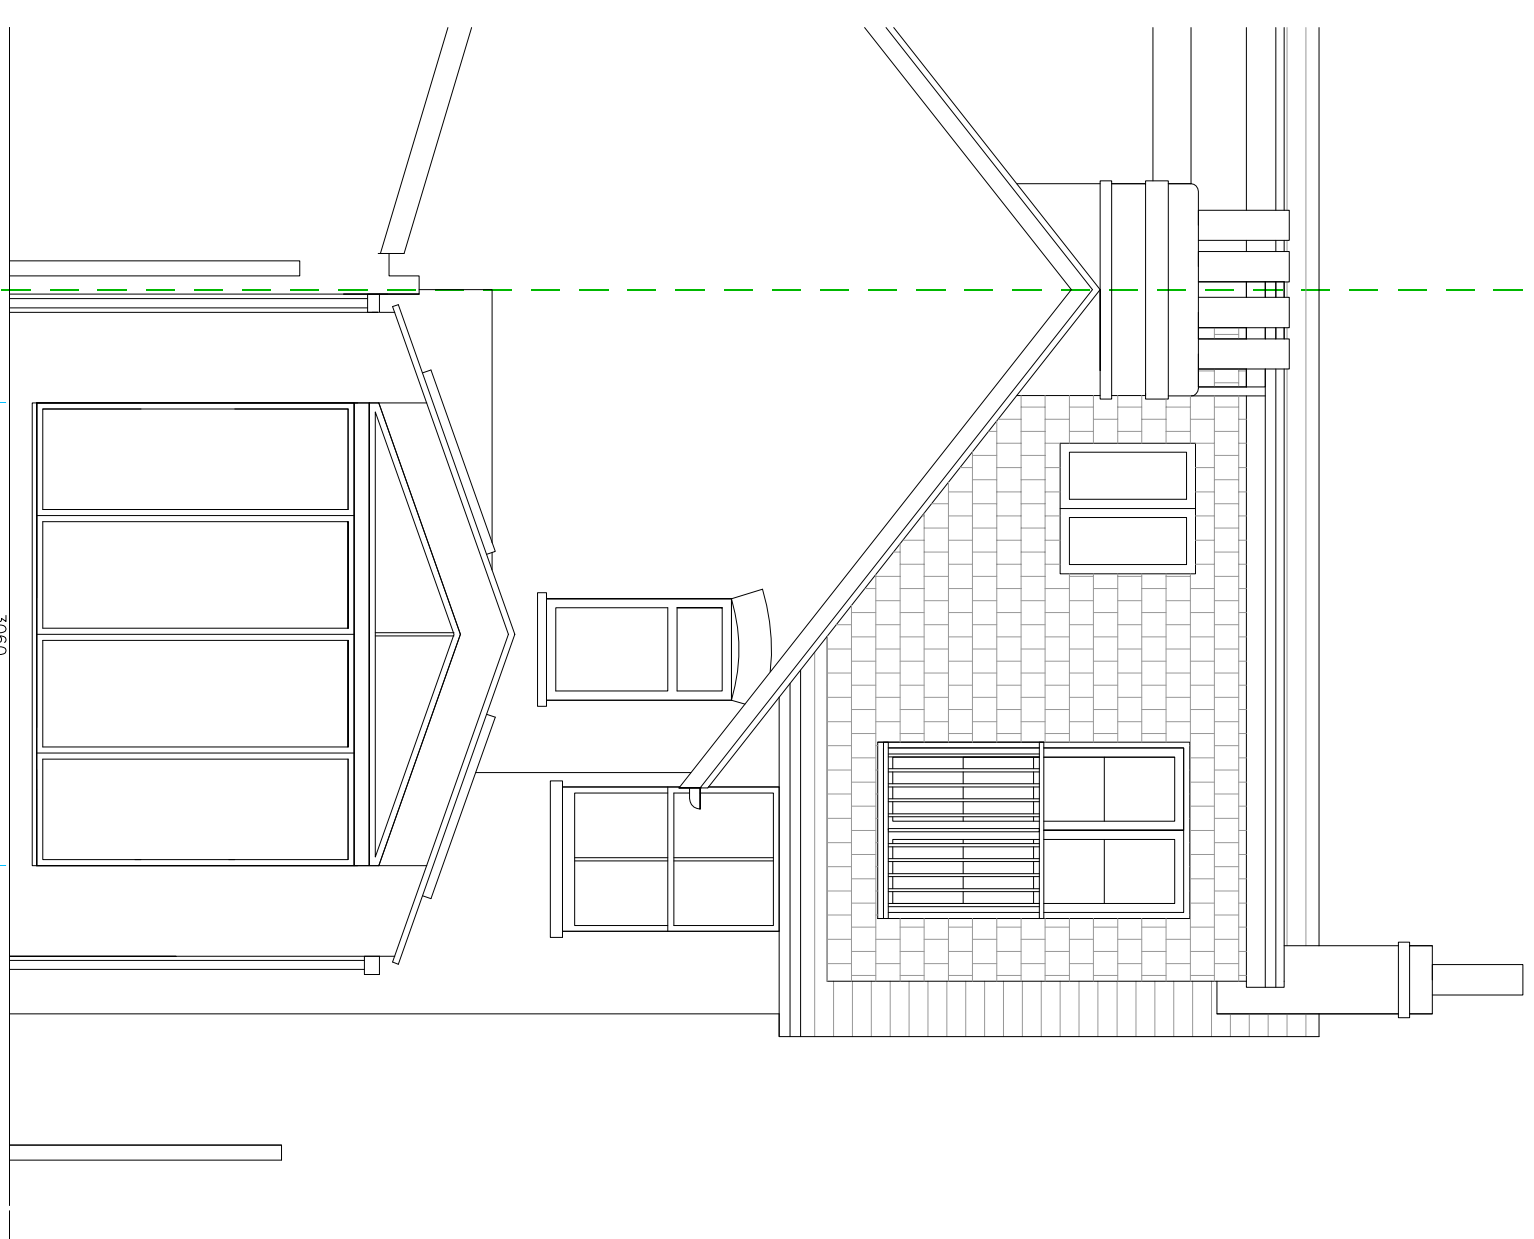


Proposed Rear Elevation 1:50

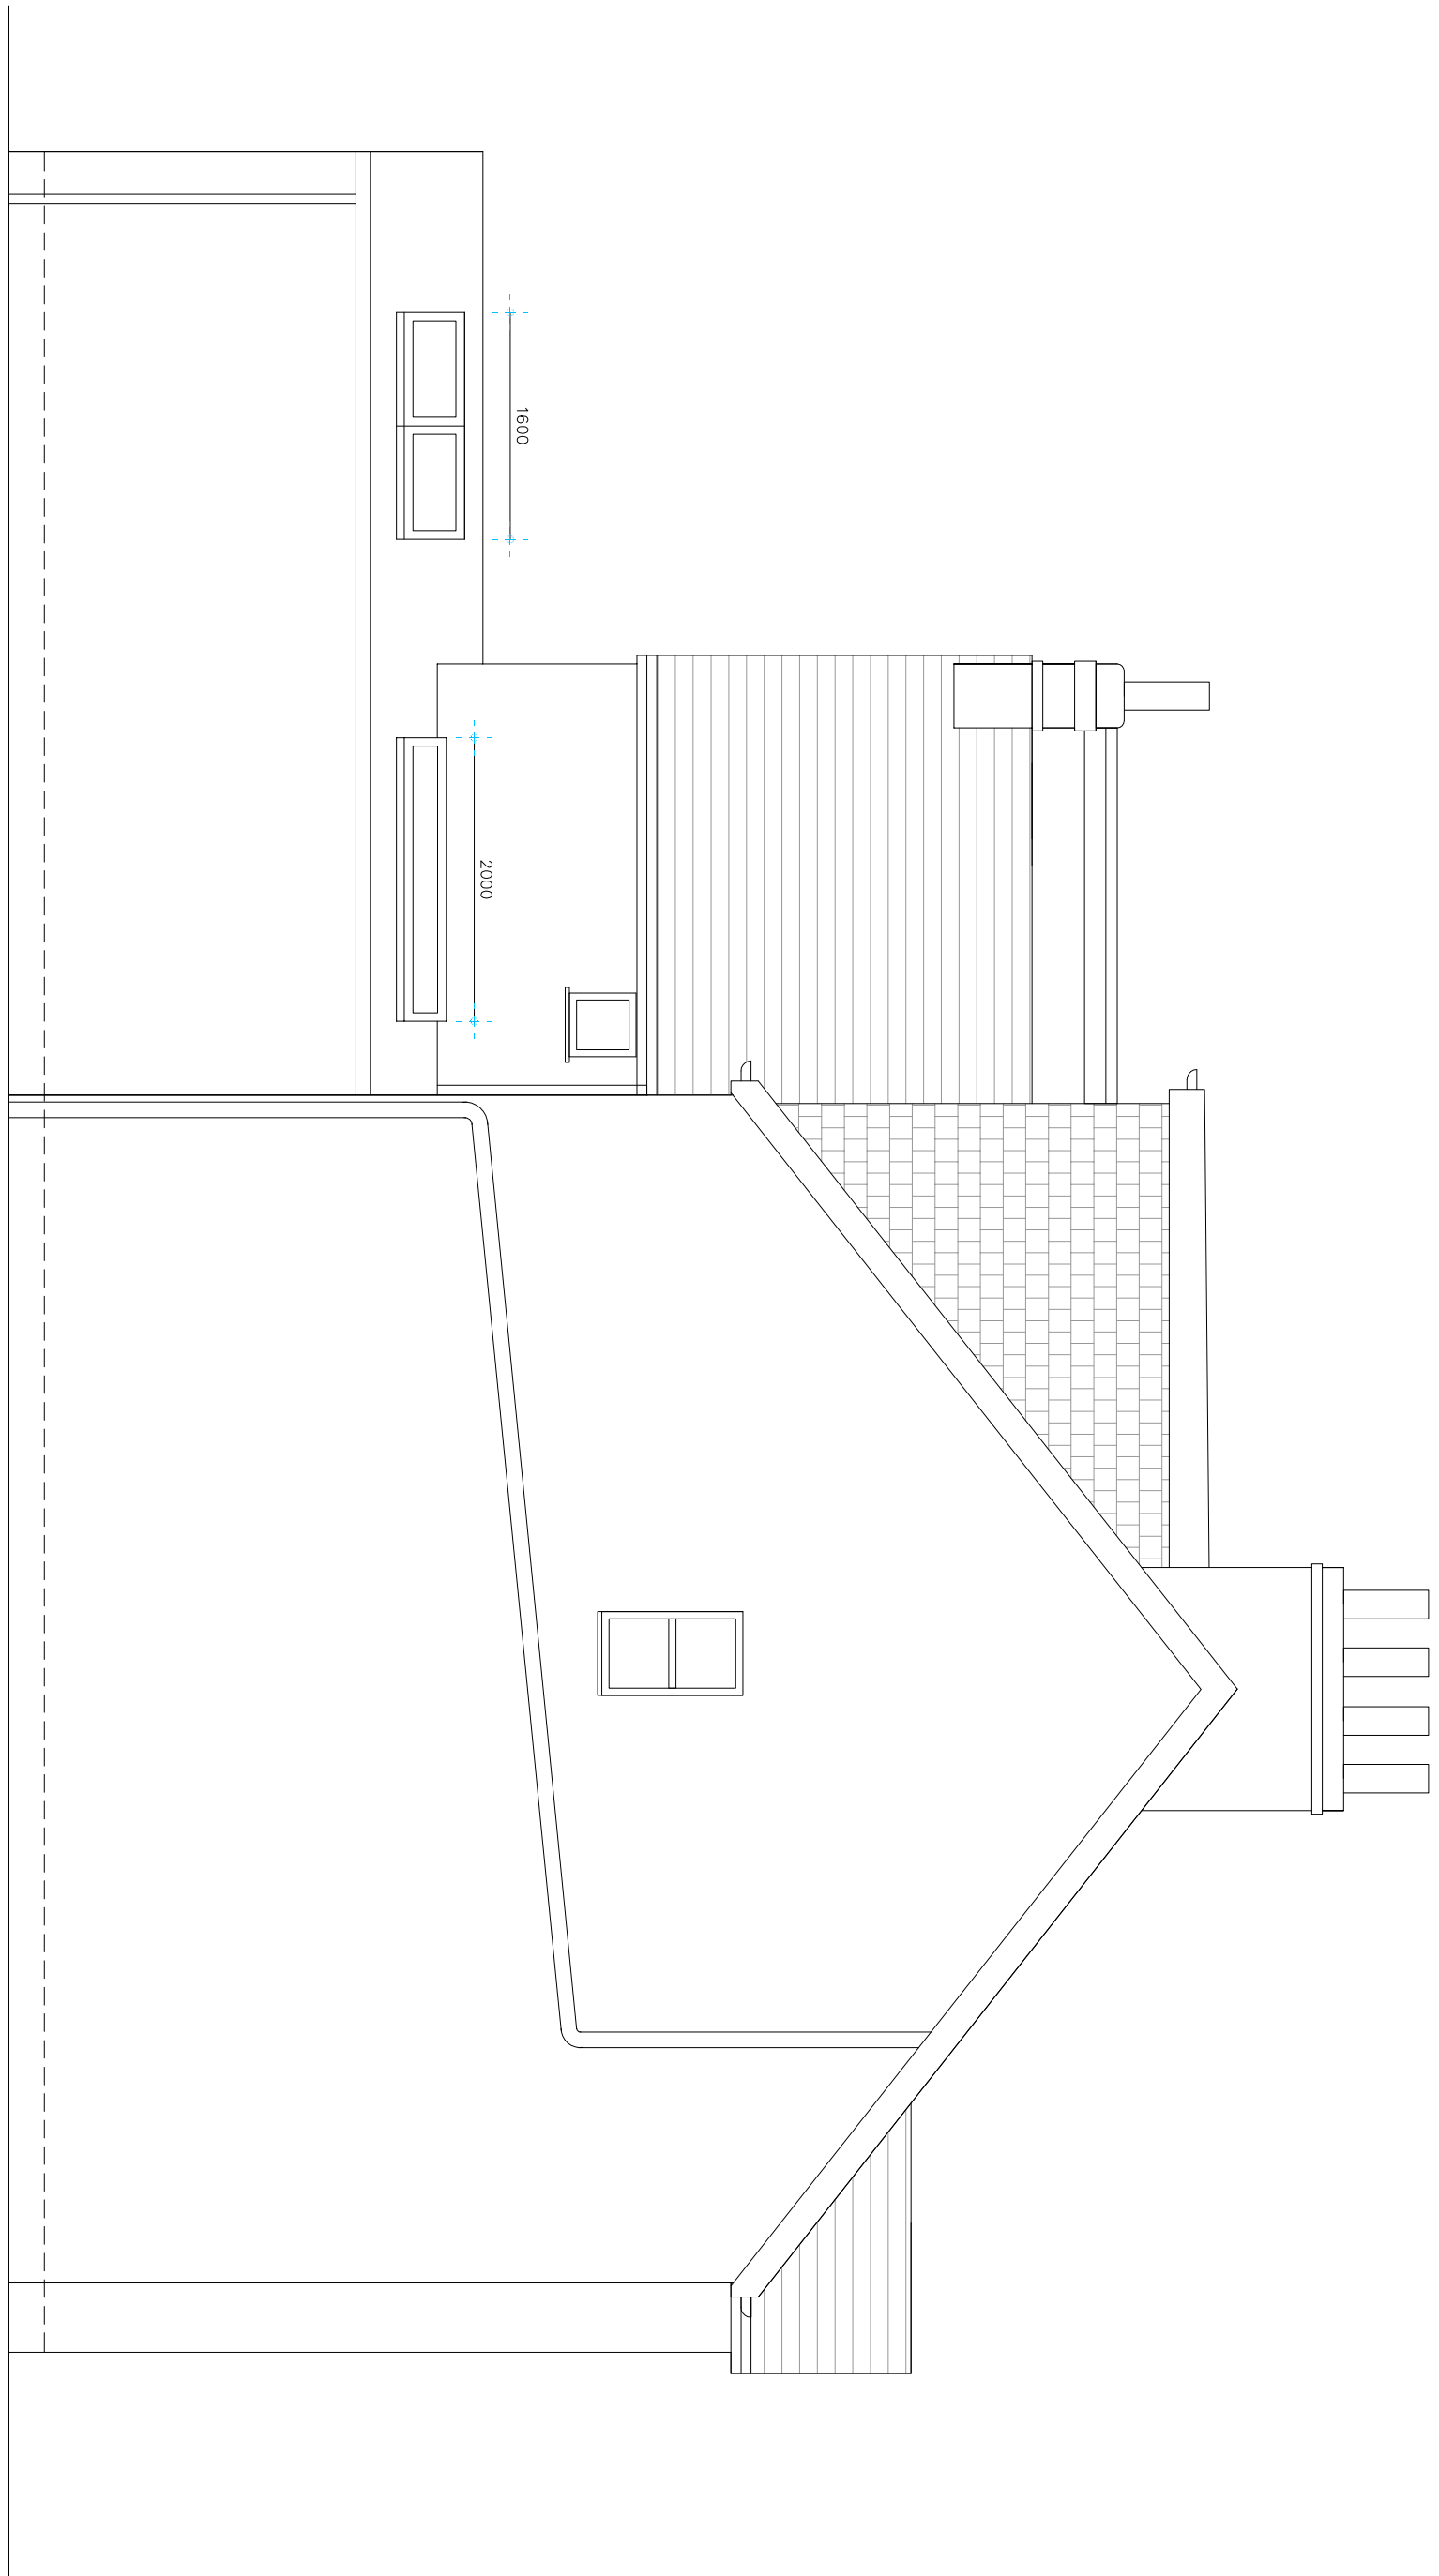


Proposed Side Elevation 1:50

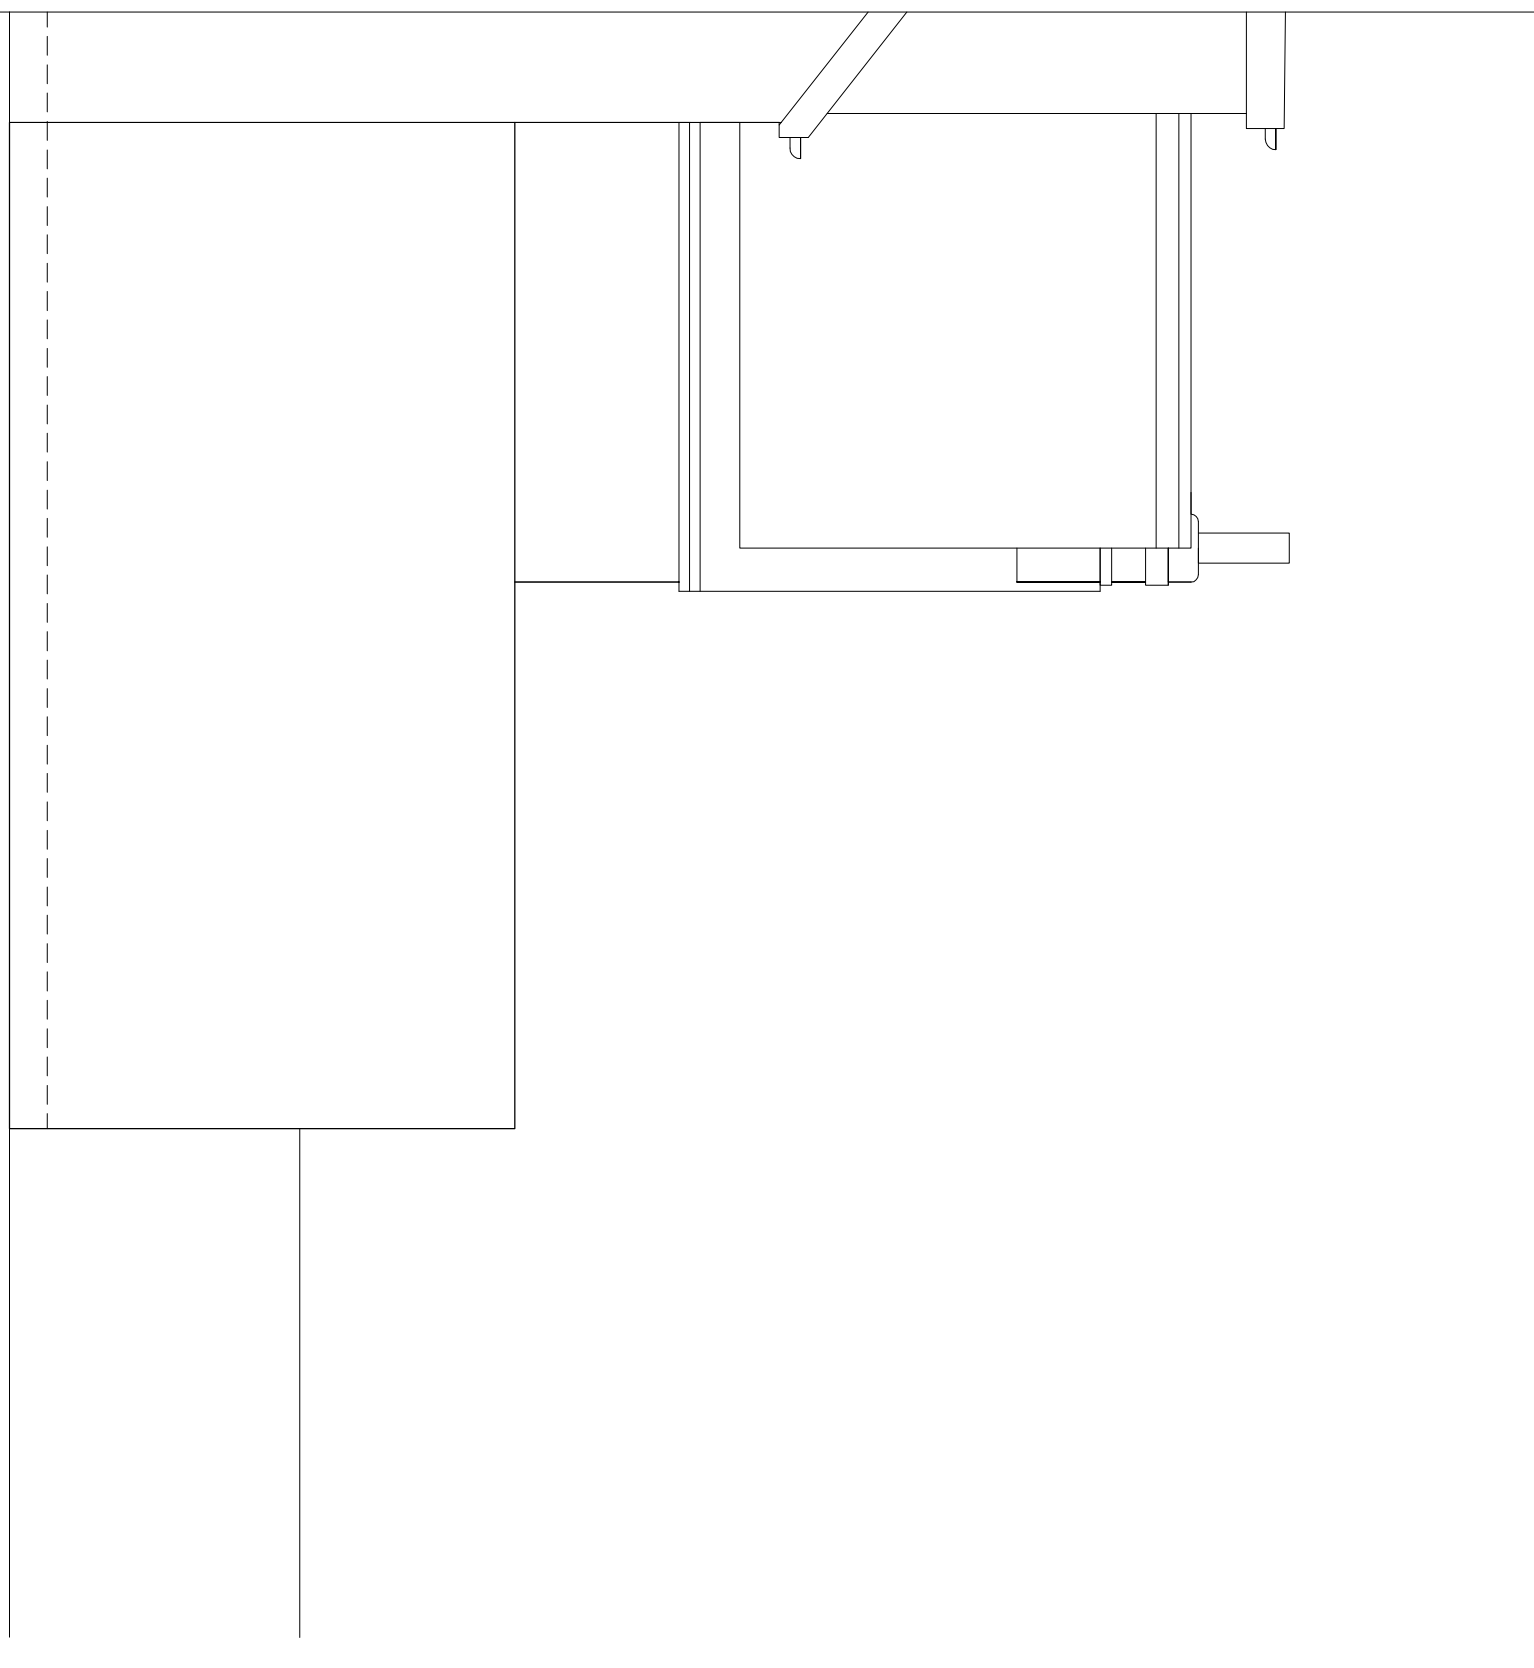


Proposed Side Elevation 1:50

 


Scale in metres

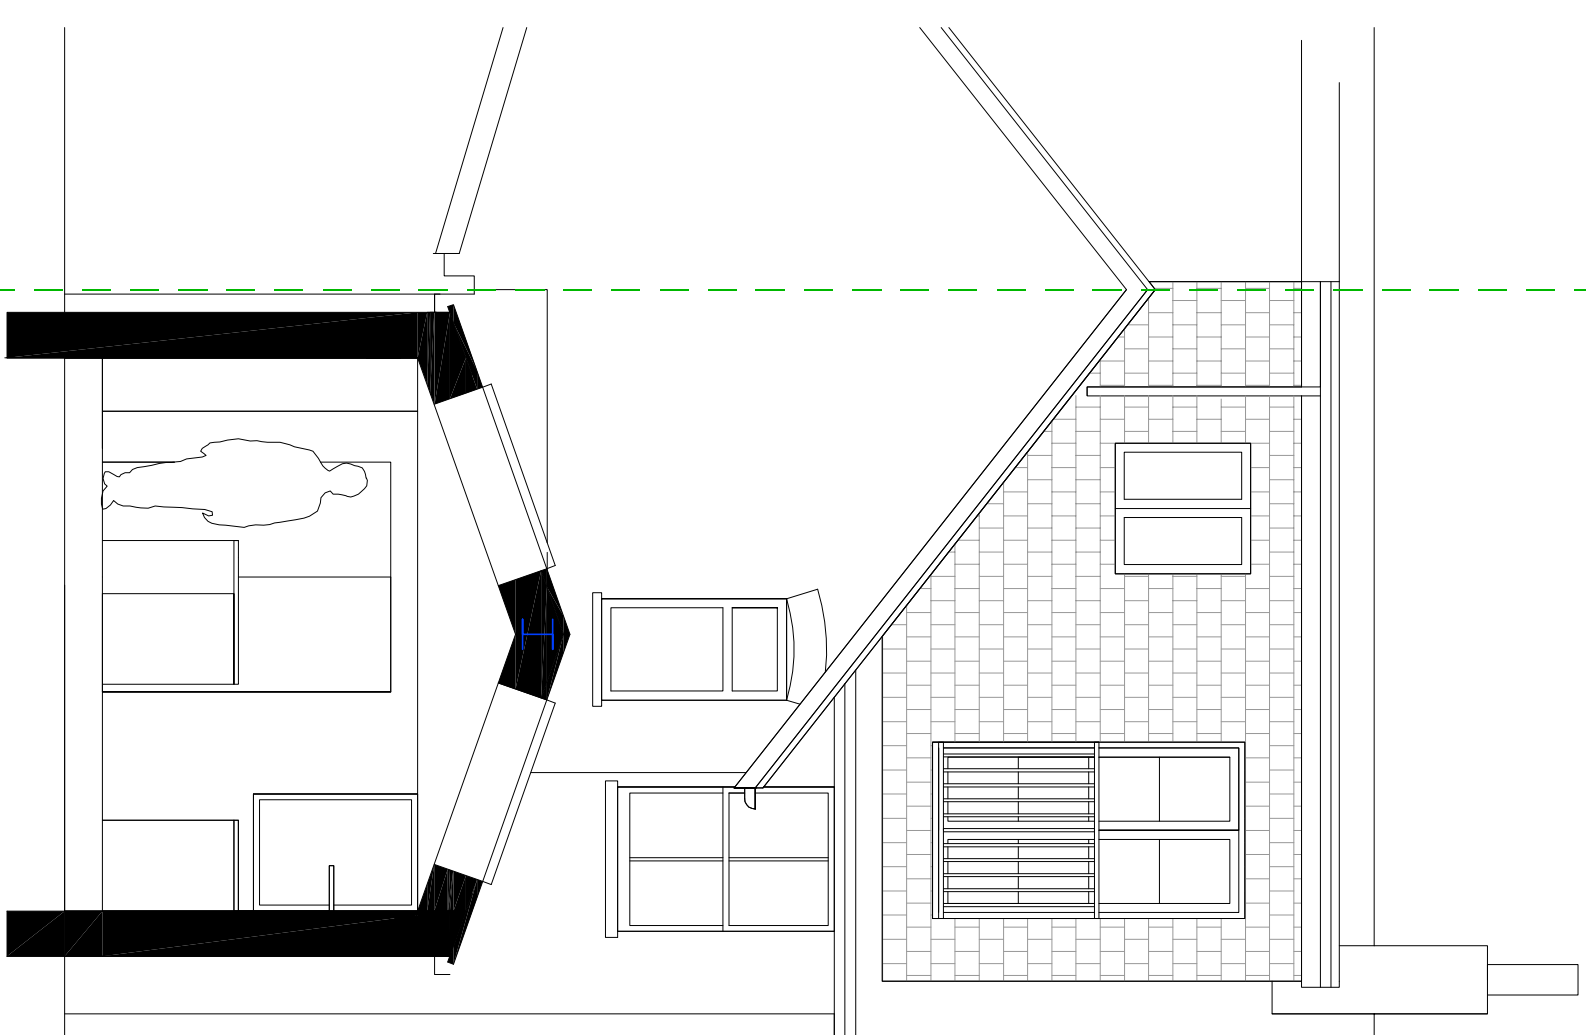

Proposed Section/Rear Elevation 1:50

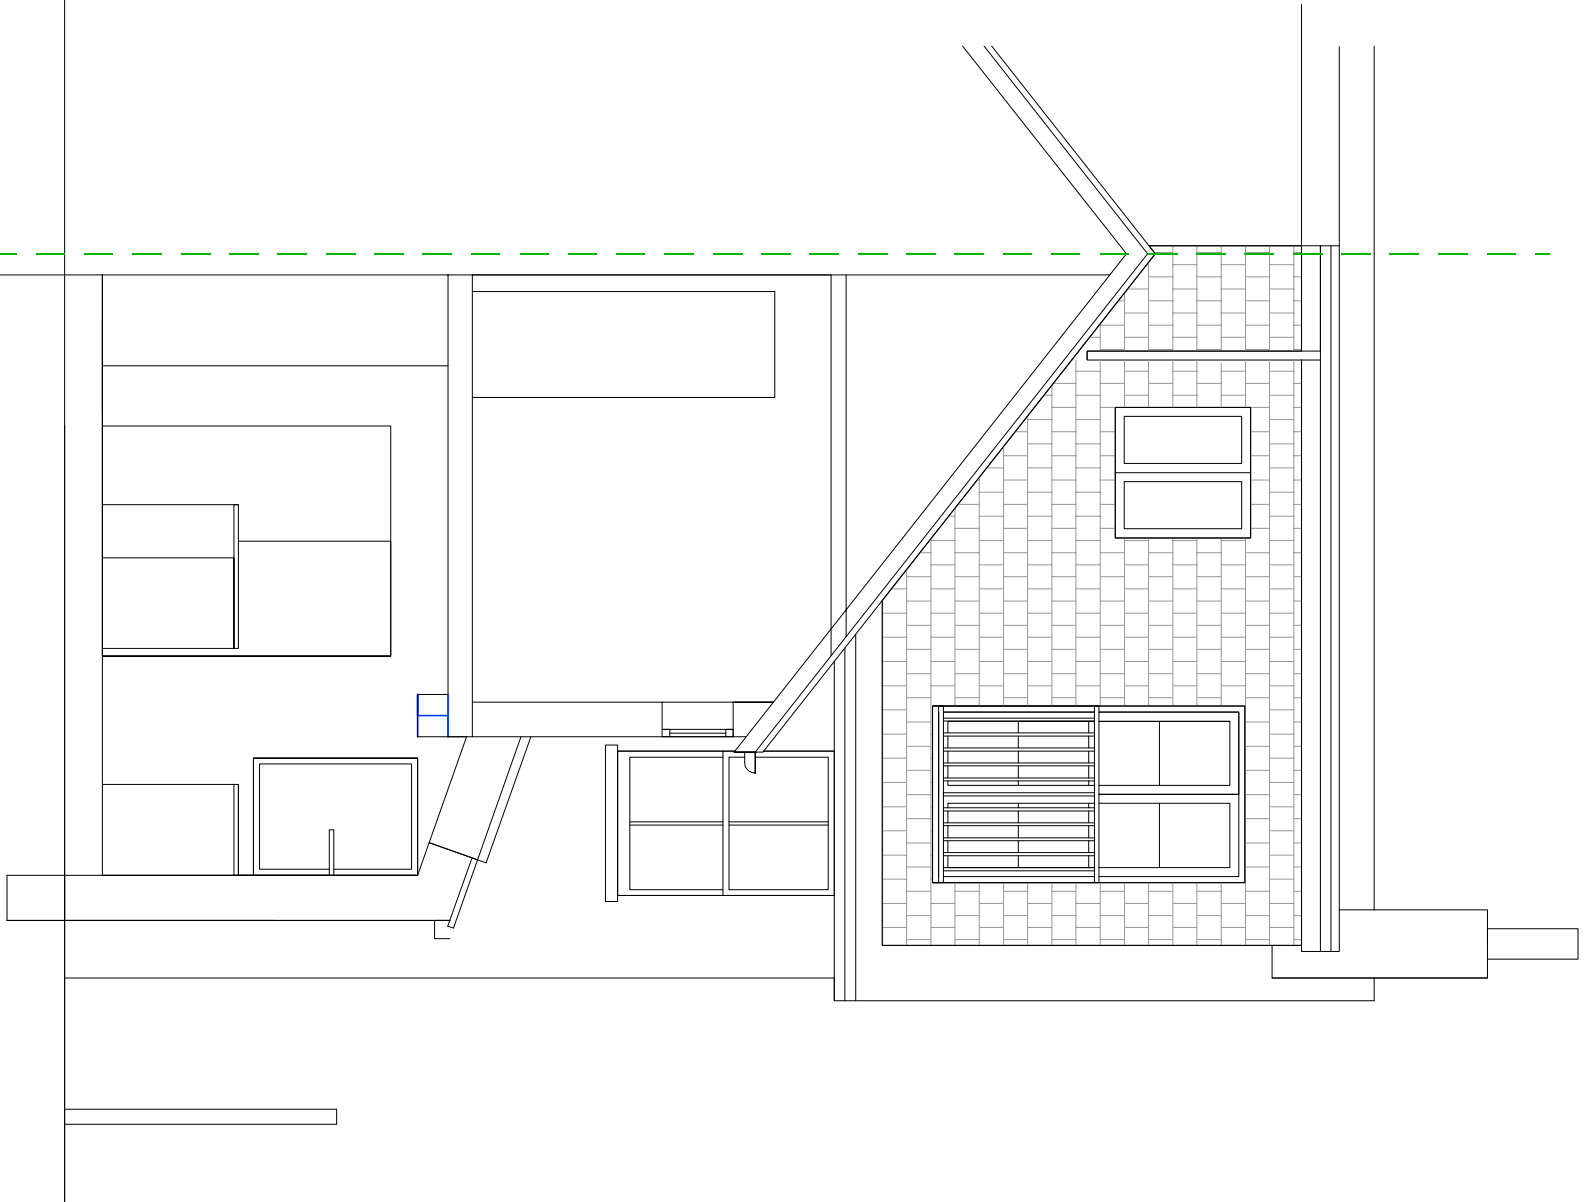

Proposed Section/Rear Elevation 1:50

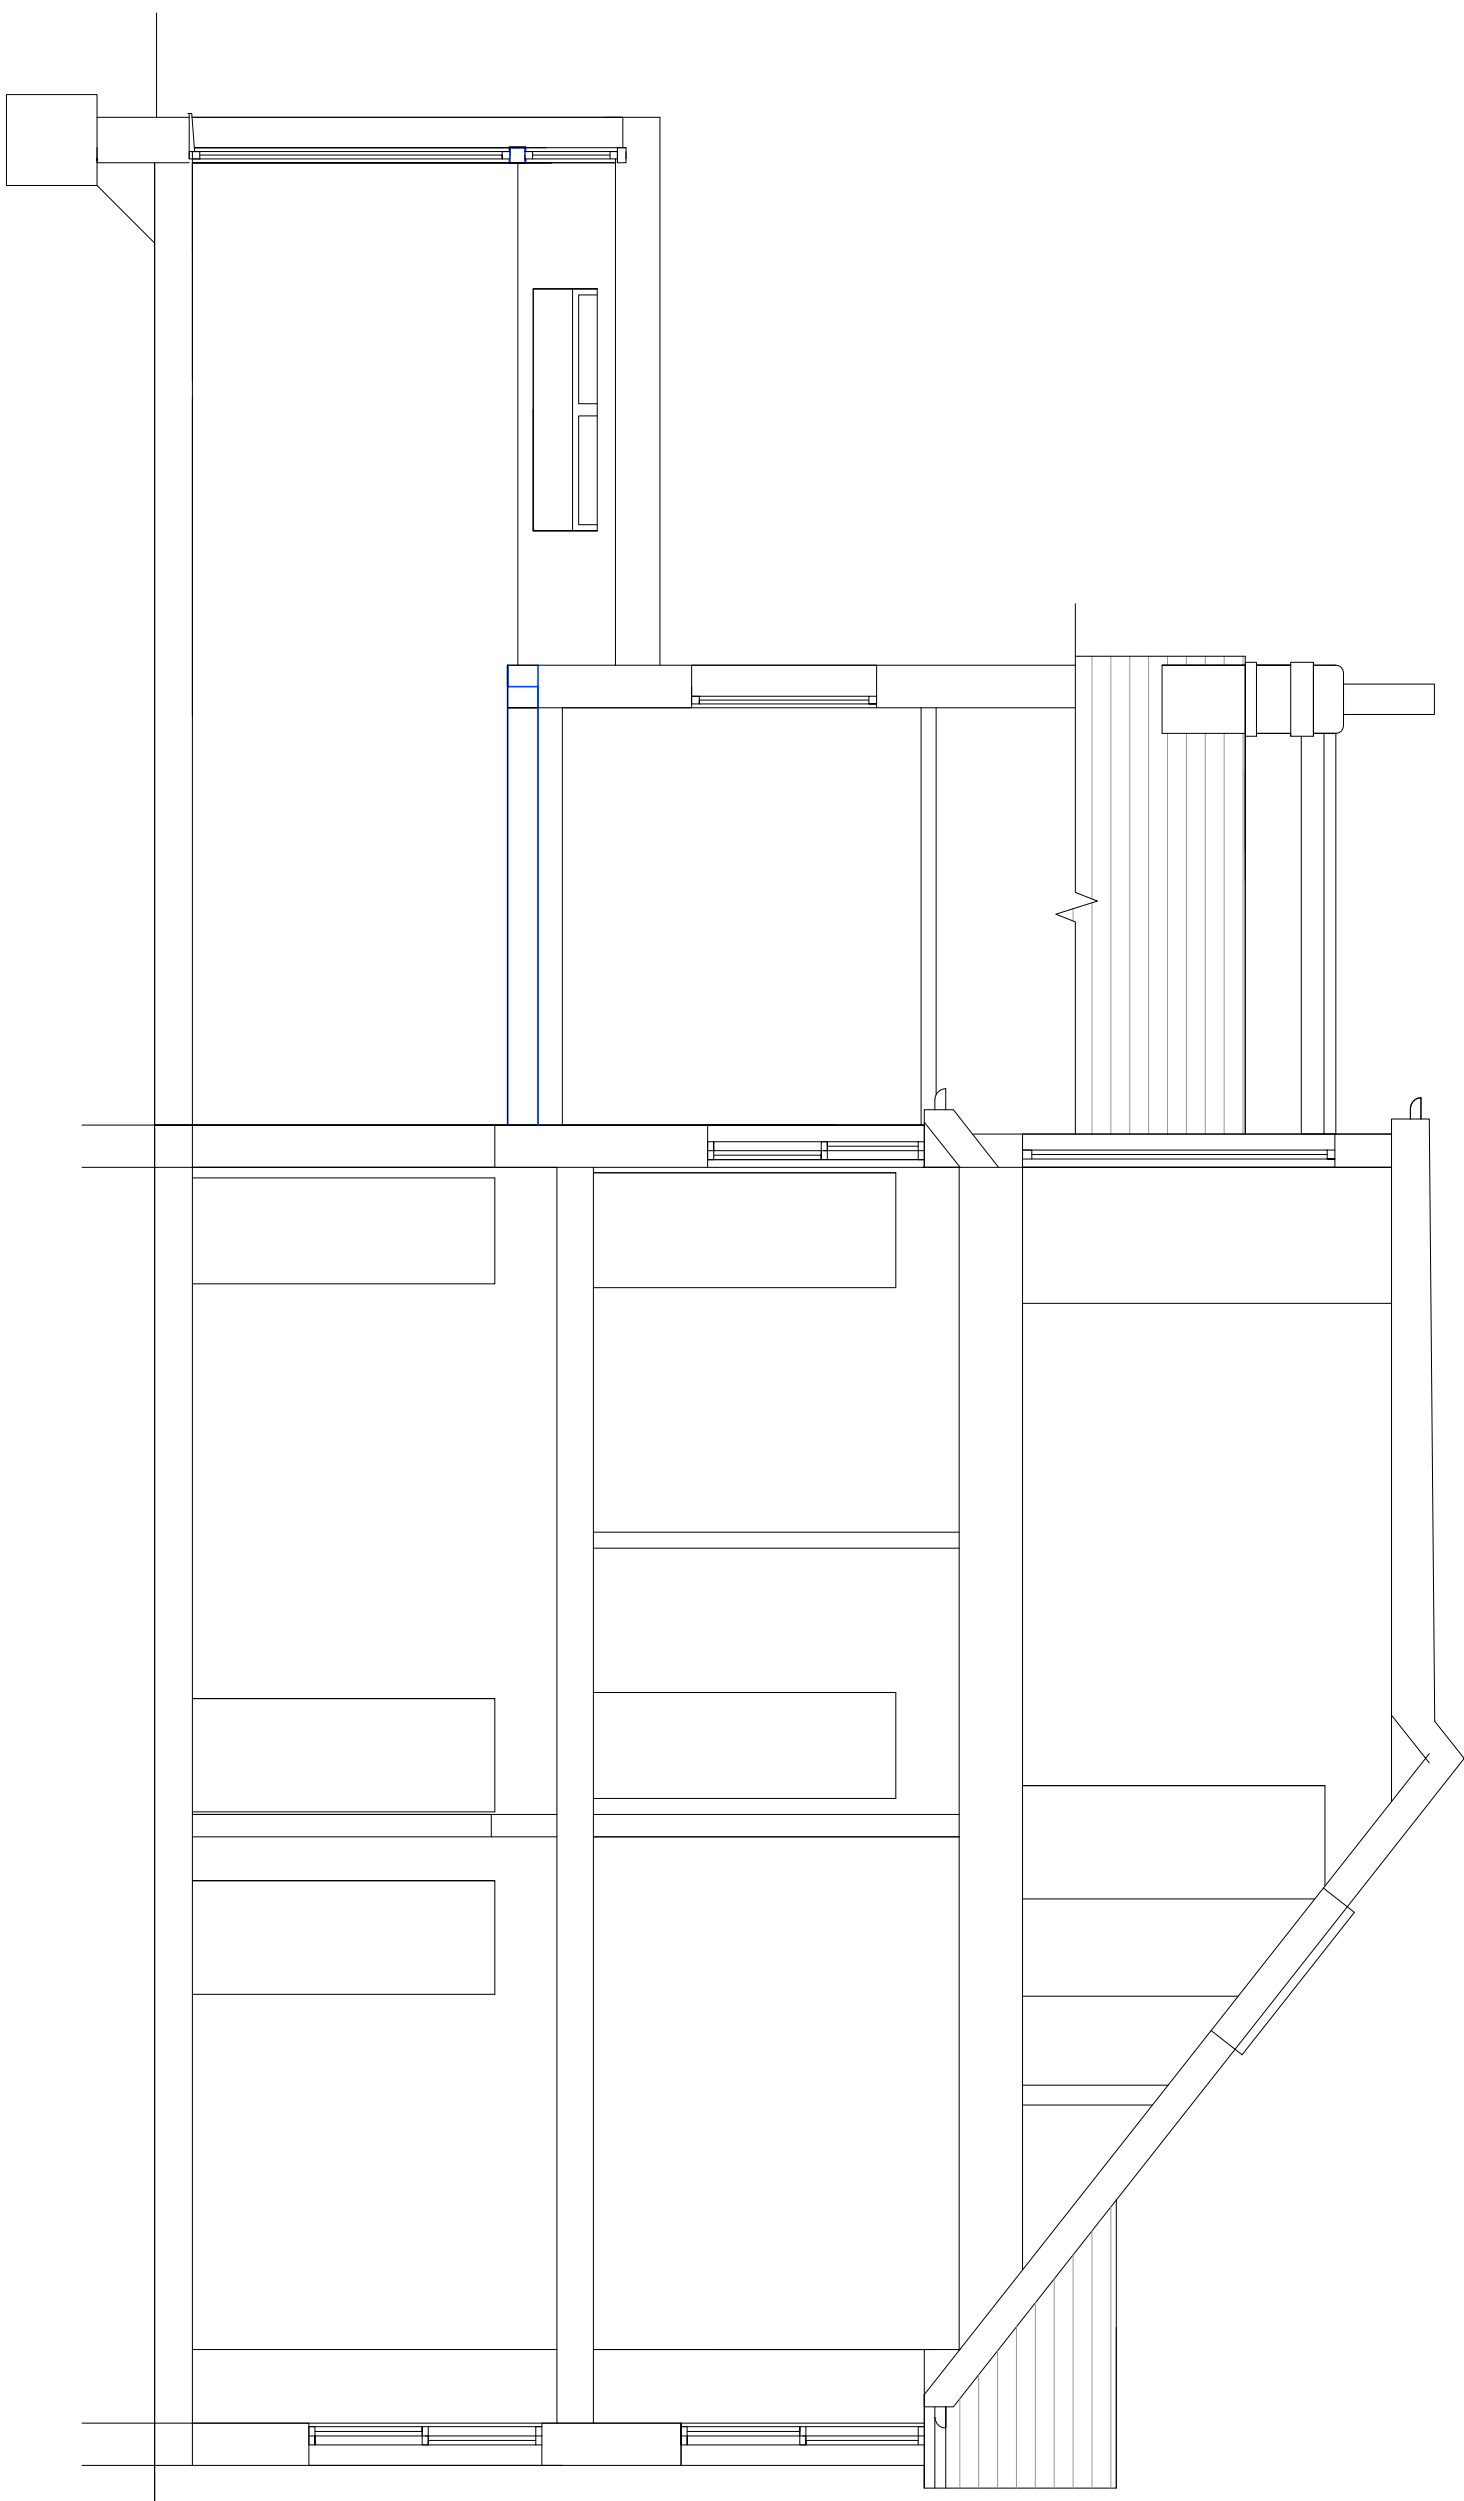

Proposed Section/Side Elevation 1:50

Lewis McMillan Architects

W: www.lewismcmillanarchitects.co.uk
T: 01273 327424
E: info@lma-arch.co.uk

project: Side/Rear Extension

location: 50 Kempshot Road

location: Hove, Brighton

client: Marc & Aisla

drawing: Proposed Elevations & Sections

scale:	1:50	page:	A1
drawn:	CL	checked:	CL
date:	29/01/2025	drawing:	25-10-06
		rev:	D