


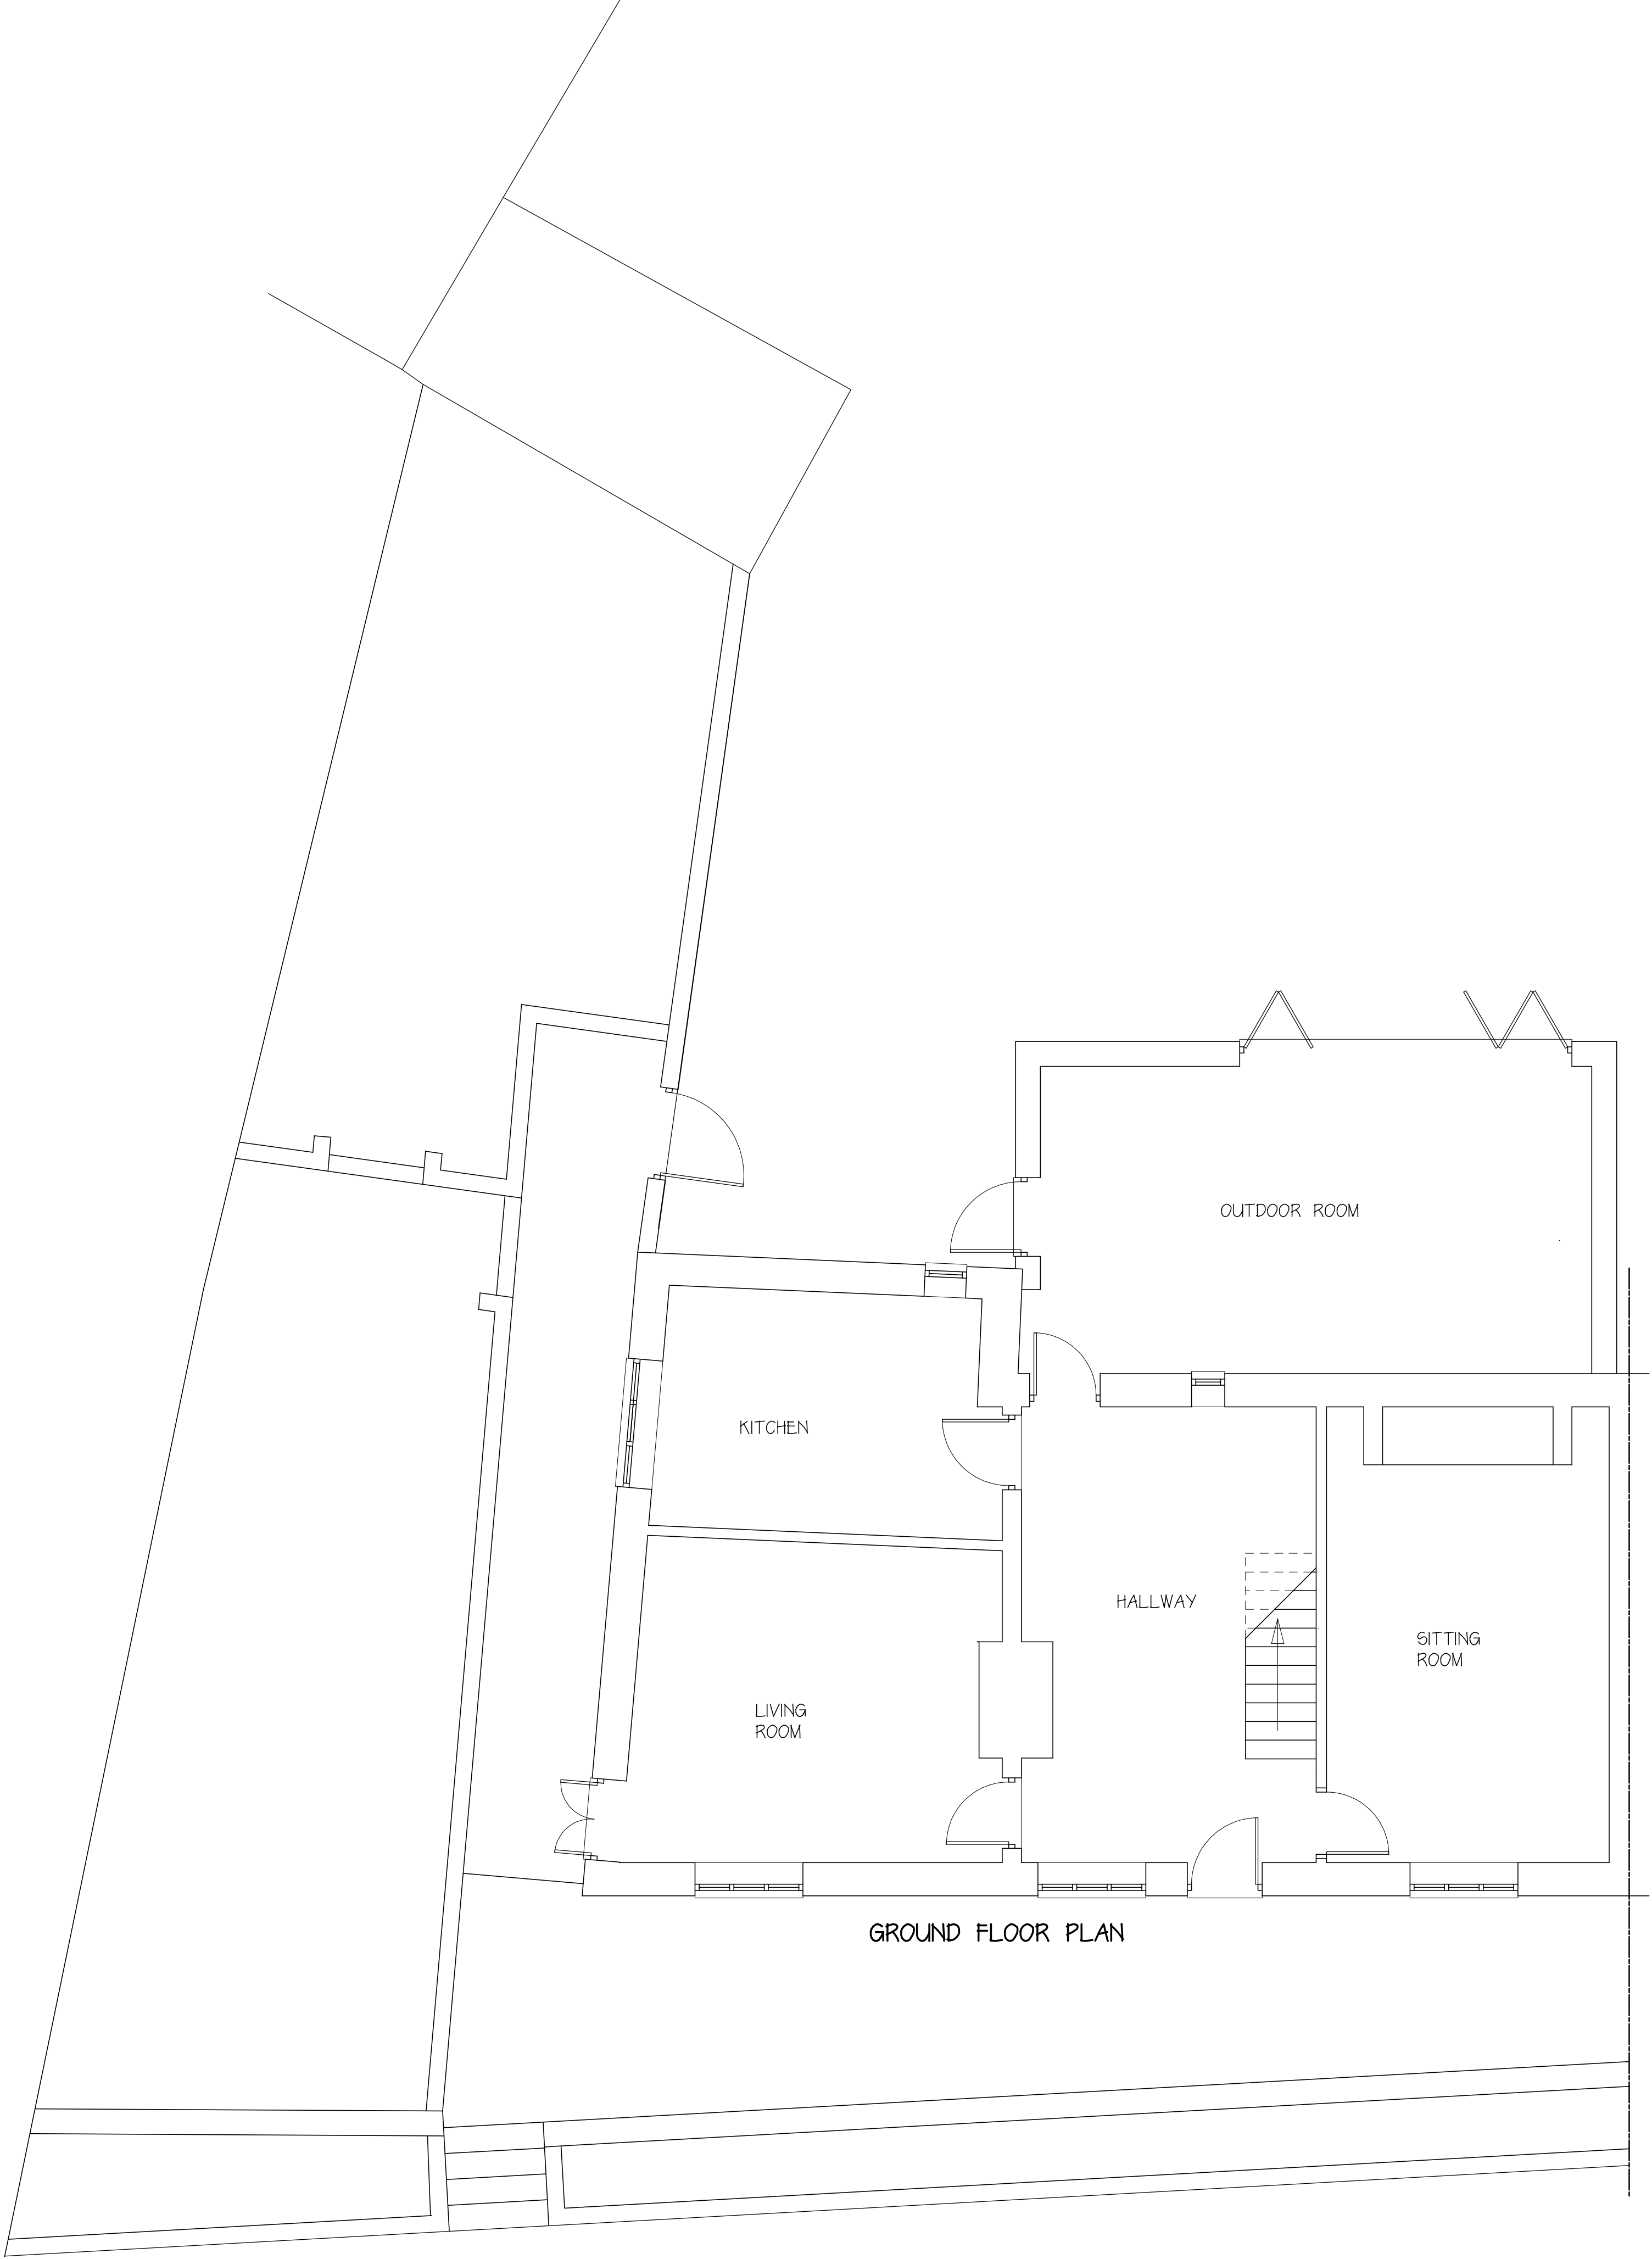

GROUND FLOOR PLAN

NOTES: ALL DIMENSIONS AND LEVELS WHETHER NOTED OR OTHERWISE ARE TO BE CHECKED ON SITE AND NOT SCALED FROM THIS DRAWING AND ANY DISCREPENCIES TO BE REFERRED TO THE SUPERVISING OFFICER PRIOR TO COMMENCEMENT OF WORK OR THE ORDERING OF MATERIALS OR COMPONENTS.	
CLIENT:	PHIL MANN
PROJECT:	HOBJOINS MANOR HYDE STREET UPPER BEEDING BN44 3TG
DRAWING TITLE:	EXISTING SITE PLAN
SCALE:	DATE:
1:50	APRIL 2020
PLANS ARCHITECTURAL CONSULTANTS FIRST FLOOR OFFICES 38 HIGH STREET SEAFORD, EAST SUSSEX BN25 1PL 01323 491100 07968 475637 faye@planssussex.co.uk	
DRAWING No.	XX/XXX/