




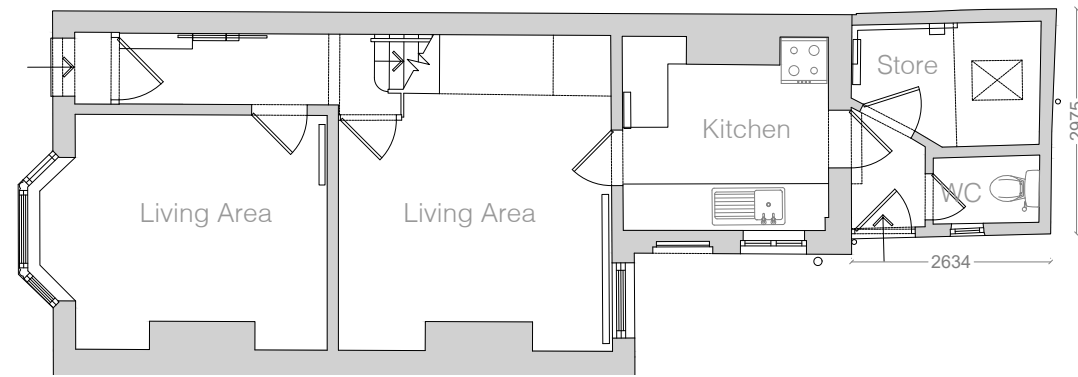


Existing Ground Floor Plan

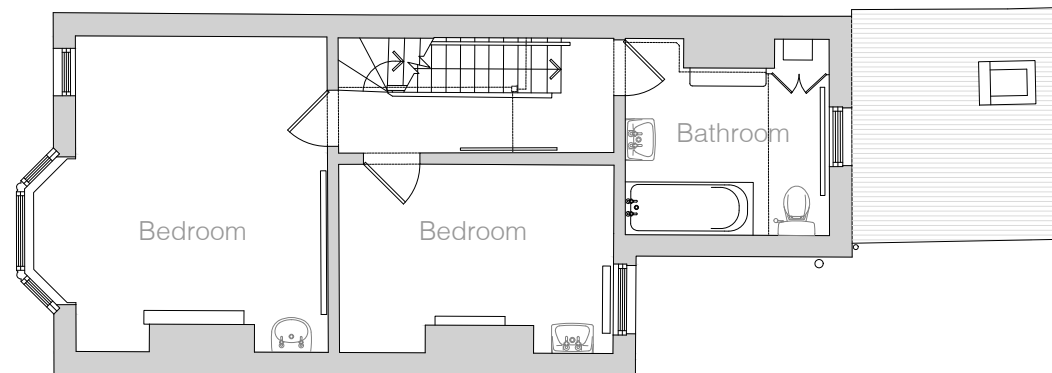

Existing First Floor Plan

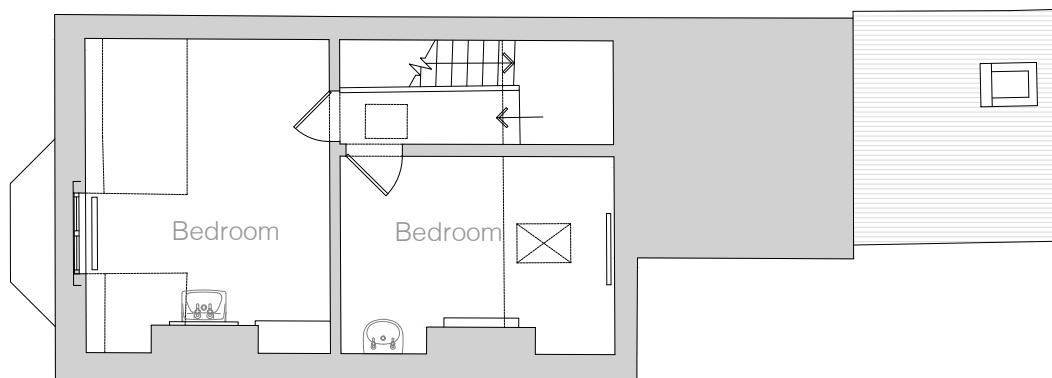


Existing Second Floor Plan

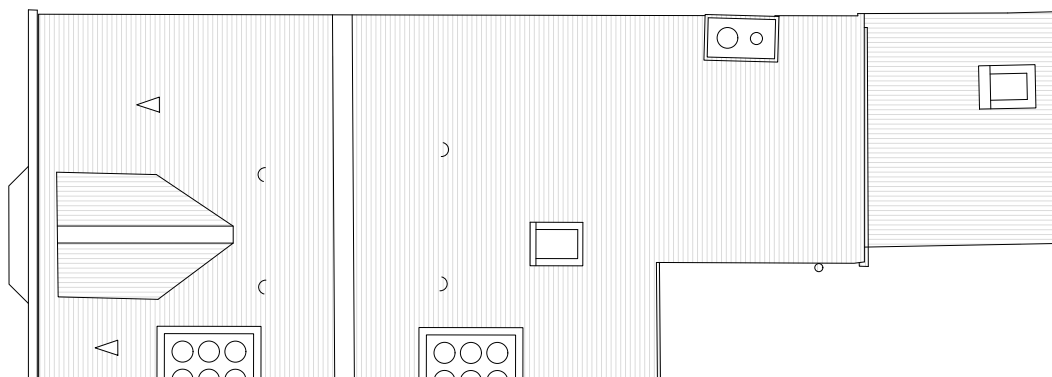


Existing Roof Plan

Notes

- Drawings are for planning application purposes only.

 

Scale

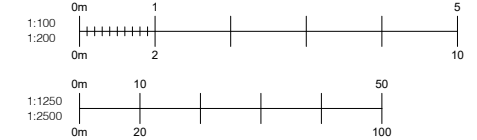[illegible]

akroteria

Client

Horsham District Council

Project

60 Park Street
Horsham

Drawing Title

Existing Floor Plans

Status

Planning

Scale 1:100	Date 01/06/26	Drawn	Rev	A3
Drawing Number 2565/007		Checked		