


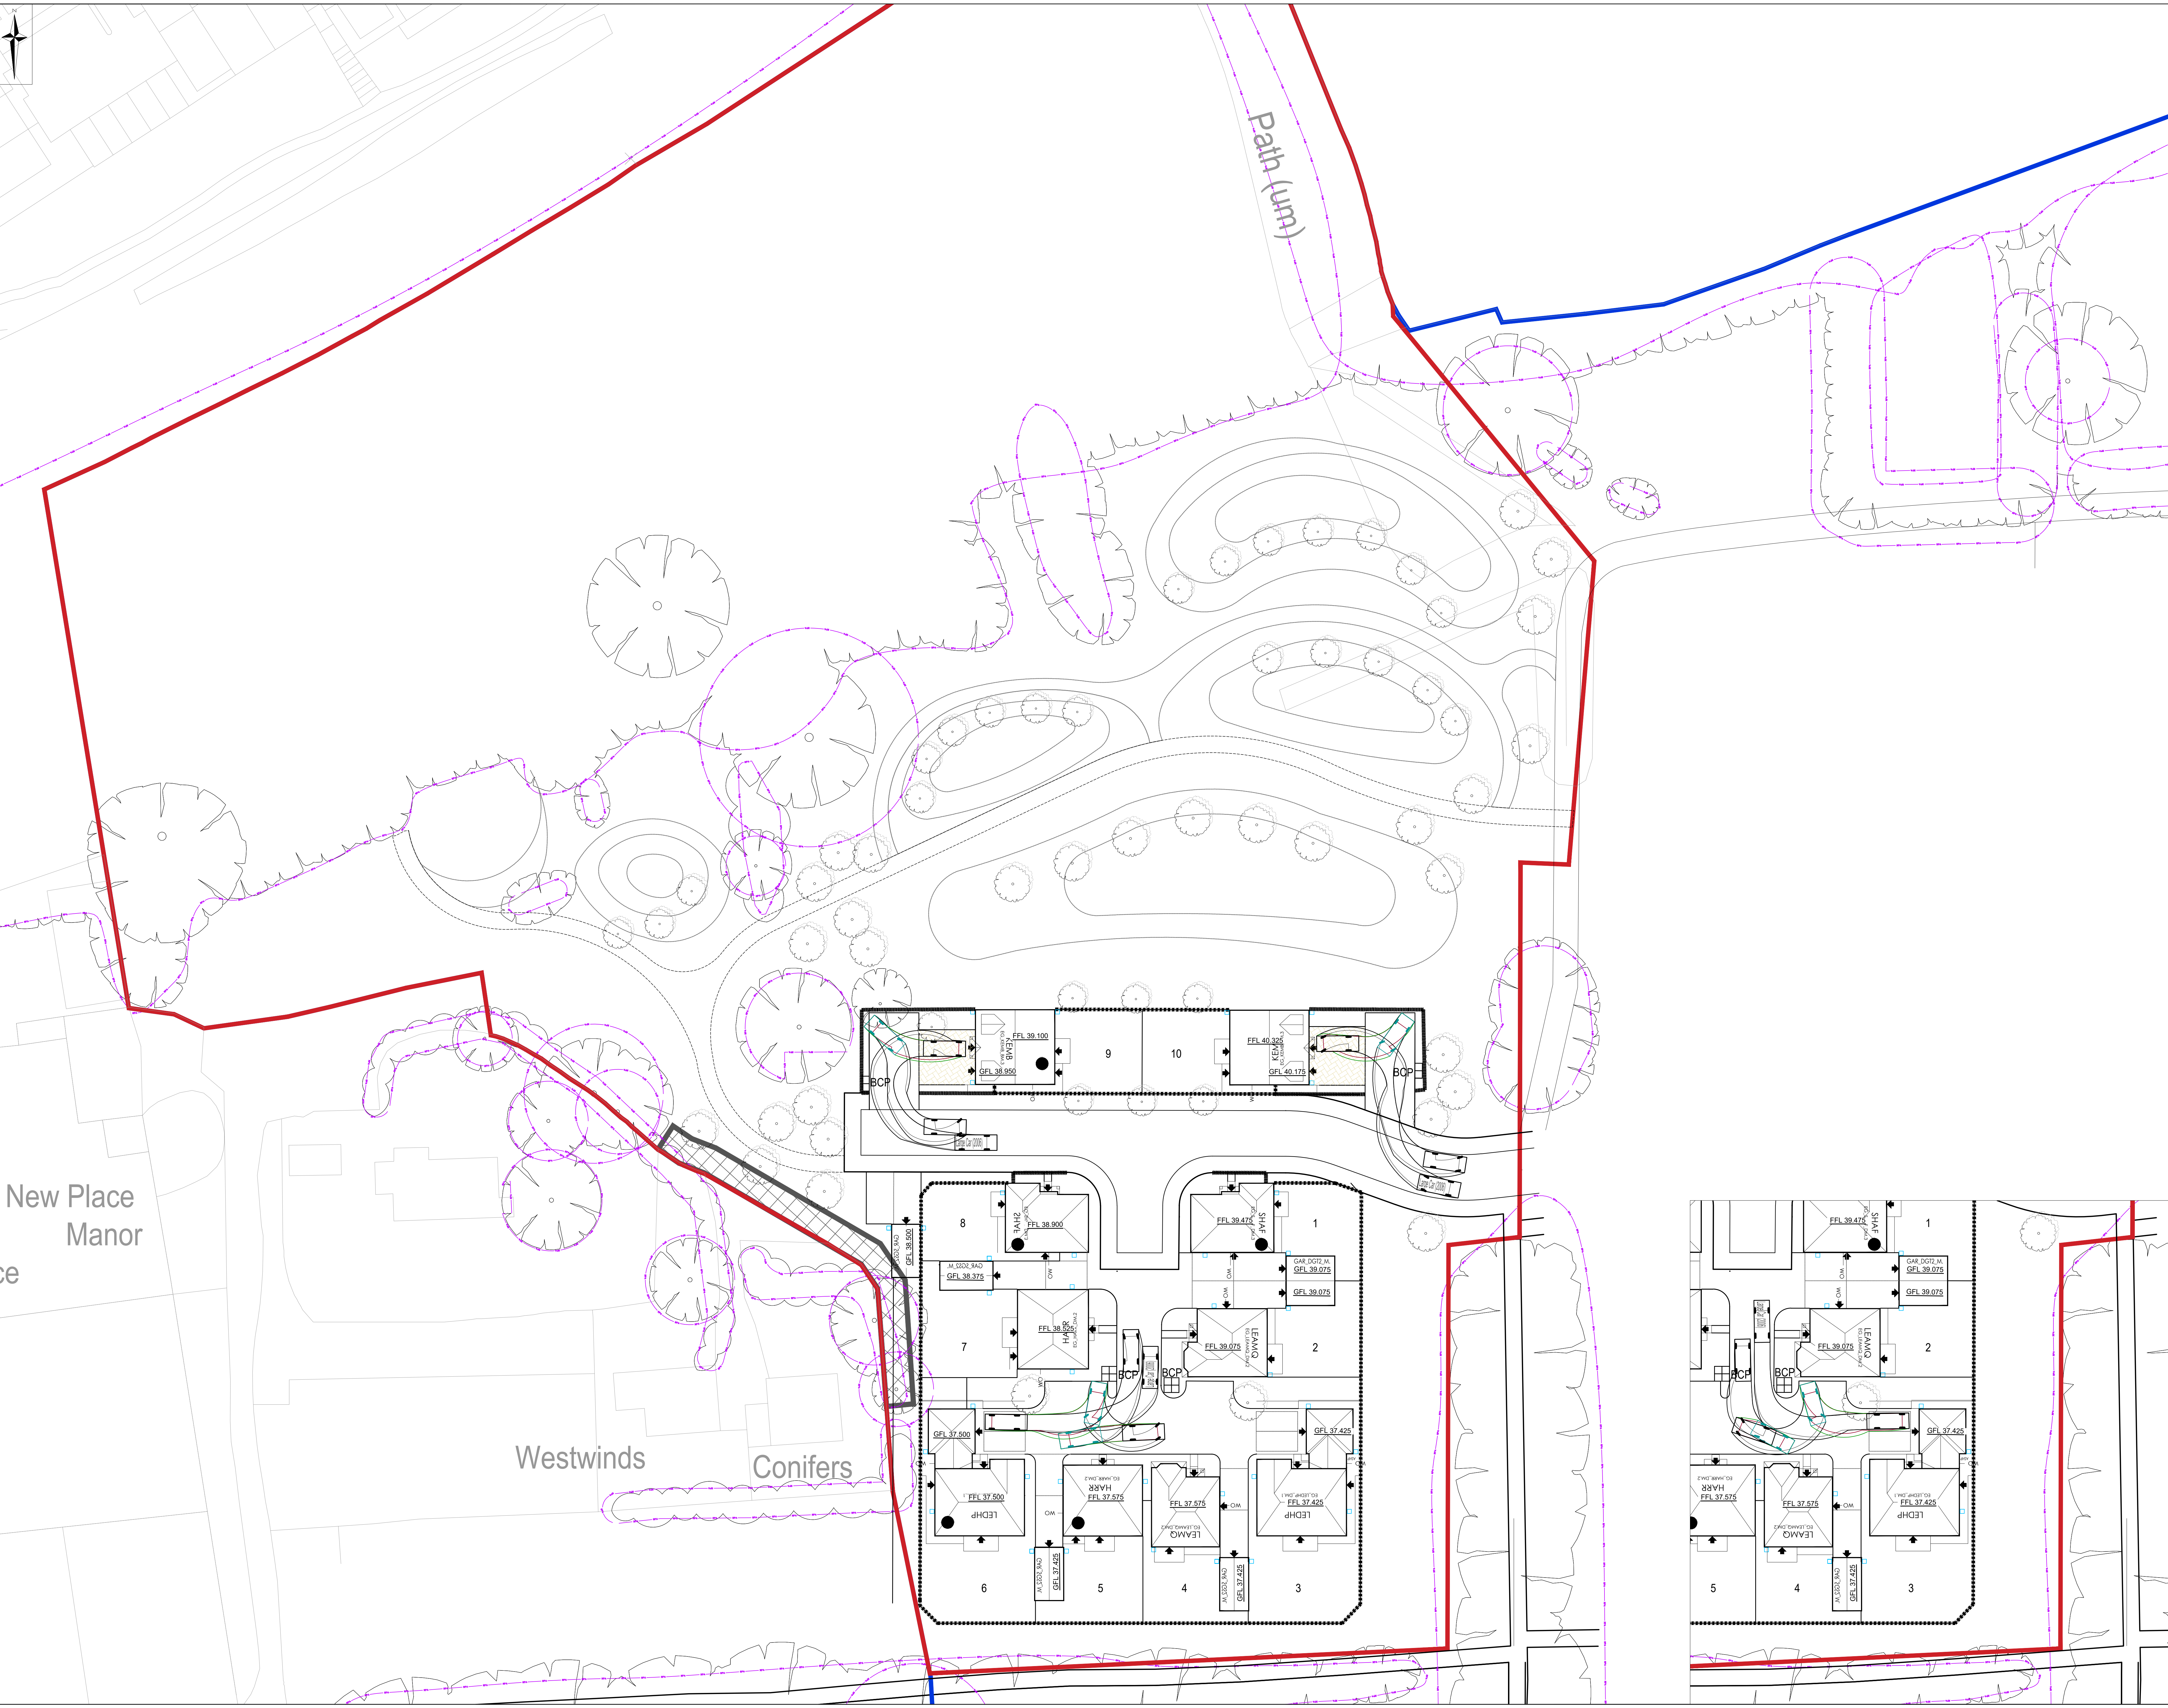

CIVIL / STRUCTURAL DESIGN RISK MANAGEMENT

Abnormal or unusual residual risks associated with the design outcomes shown on this drawing are:-

RSK LDE LTD has followed its Design Risk Management process for Hazard Elimination and Risk reduction in developing the designs shown on this drawing. Abnormal or unusual residual risks may be shown above where it is considered that such risk may not normally be expected by competent persons engaged on work of this nature or type.

Notes:

1. This drawing is to be read in conjunction with all relevant Architects and Engineers drawings and specifications.

2. Topographical Survey and Levels from NJC Survey Ltd. Drawing Number S1572 Dated 18th March 2019

3. Layout based on Geoff Perry Associates Drawing Layout Rev E dated June 2025.

4. Do not scale this drawing.

5. This drawing is to be read in conjunction with all other relevant engineers, architects and specialist design drawings and details.

6. All dimensions are in meters unless noted otherwise.

Large Car (2008)

Overall Length

Overall Width

Overall Height

Min Body Ground Clearance

Max Track Width

Lock to lock time

Keels to Kerb Turning Radius

5.079m

1.822m

1.822m

0.310m

1.821m

4.00s

5.000m

Legend:

Phase 2 Planning Application Boundary

P05	29.08.2026	Drawing update to new site layout.	YP	AM	-
P04	23.08.2026	Tracking amended to suit new site plan.	YP	AM	-
P03	22.05.2026	Issued for Planning	YP	AM	-
P02	19.05.26	Issued for Planning	YP	AM	-
P01	07.04.26	Preliminary Issue	BP	YP	AM
Rev.	Date	Amendment	Drawn	Chkd	Appt.

LDE

CHMS | STRUCTURES | HYDROLOGY

an rsk company

Abbey Park
Humber Road
Croy 442
United Kingdom

Tel: +44 (0) 24 7650 5000
Fax: +44 (0) 24 7650 1417
Email: info@rsk.co.uk
Web: www.rsk.co.uk

Client

BARRATT DAVID WILSON
(SOUTHERN COUNTIES)

Project Title

NEW PLACE FARM, PULBOROUGH,
WEST SUSSEX
PHASE 2

Status

PLANNING

Drawing Title

LARGE CAR VEHICLE TRACKING

Drawn	Date	Checked	Date	Approved	Date
BP	07.04.26	YP	07.04.26	AM	07.04.26
Scale	Orig Size	Dimensions			
1:250	A0	m			

Project No.

890815

Drawing File

890815-02-03-DR-C-8027 - Phase 2 Large Car Tracking.dwg

Drawing No.	890815	RSK	ZZ	XX	DR	C	8027	P05
Project	Orig	Val/Sys	Lev/Loc	Type	Rev	Draw No.		

Scale 1:250

0 2.5 5 7.5 10 12.5m