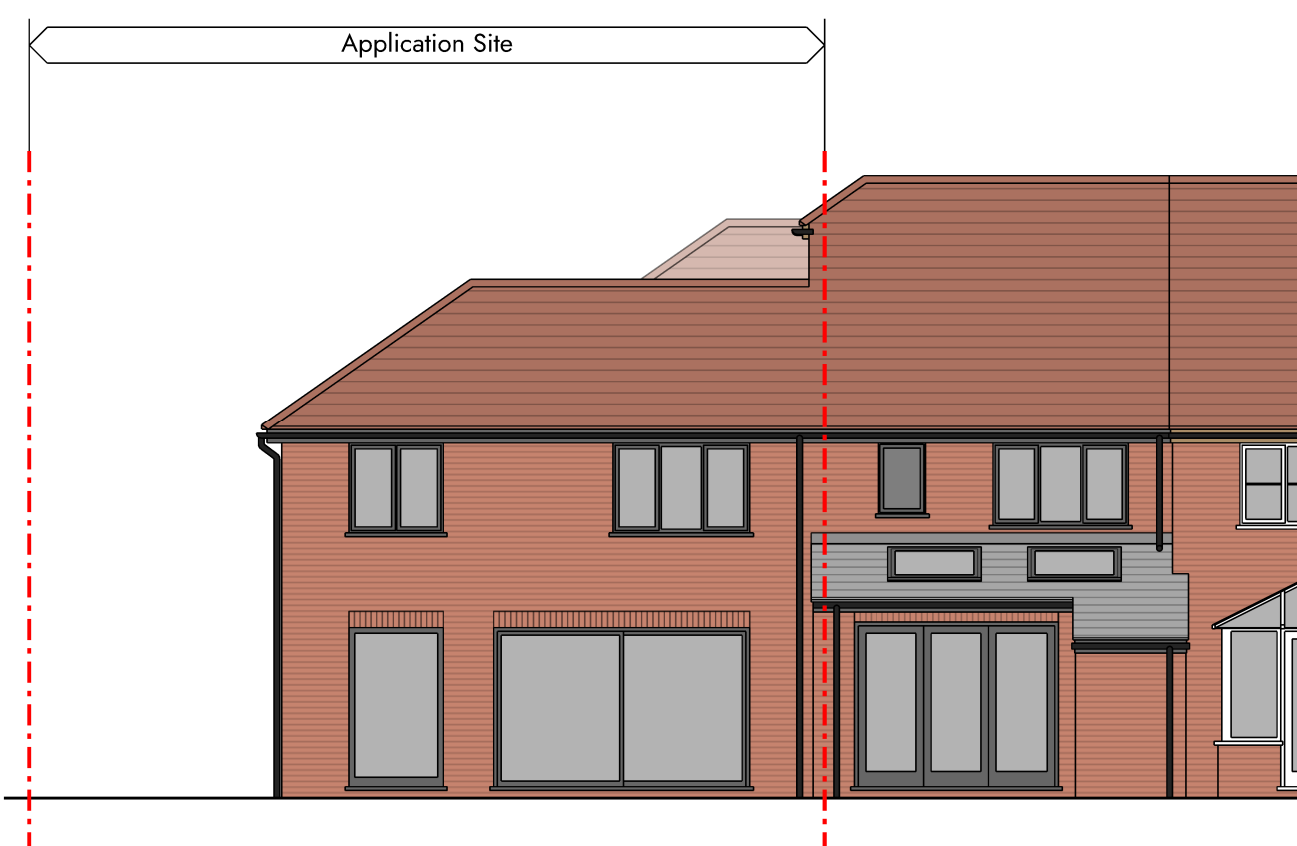
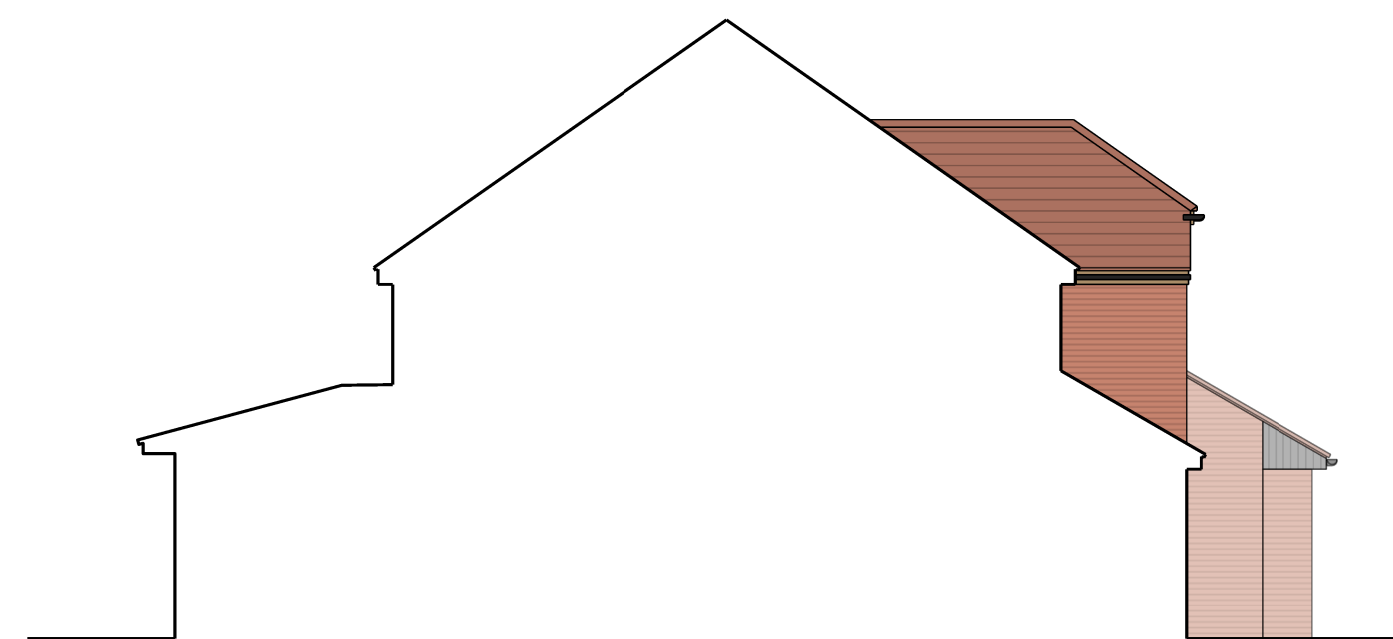
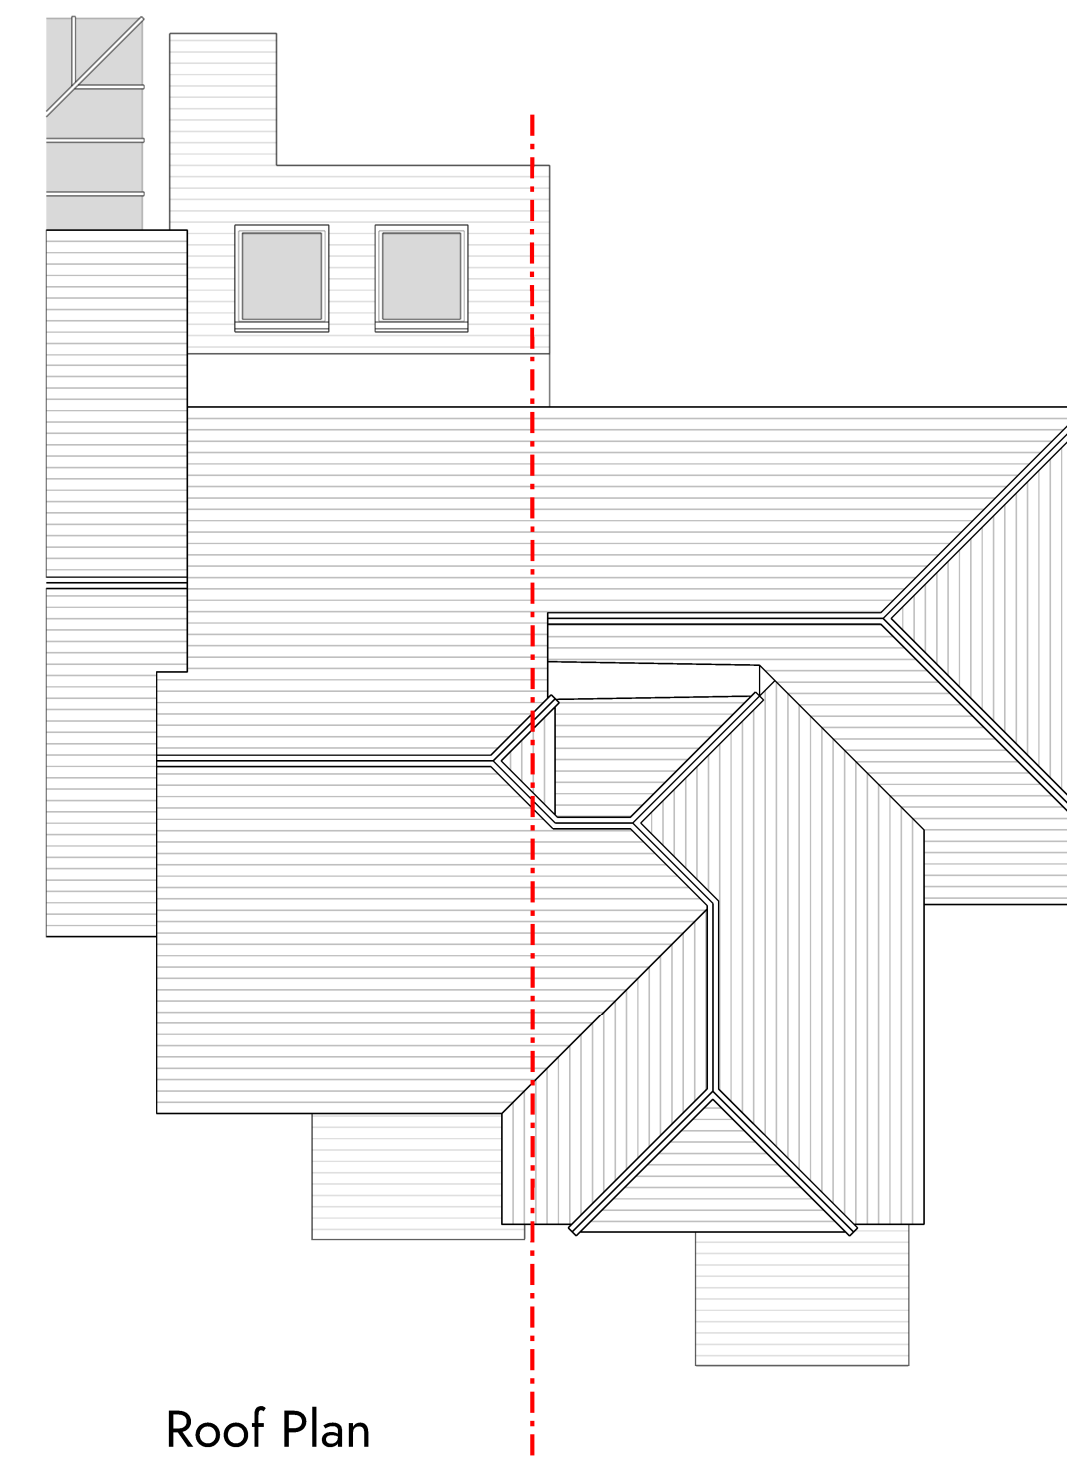
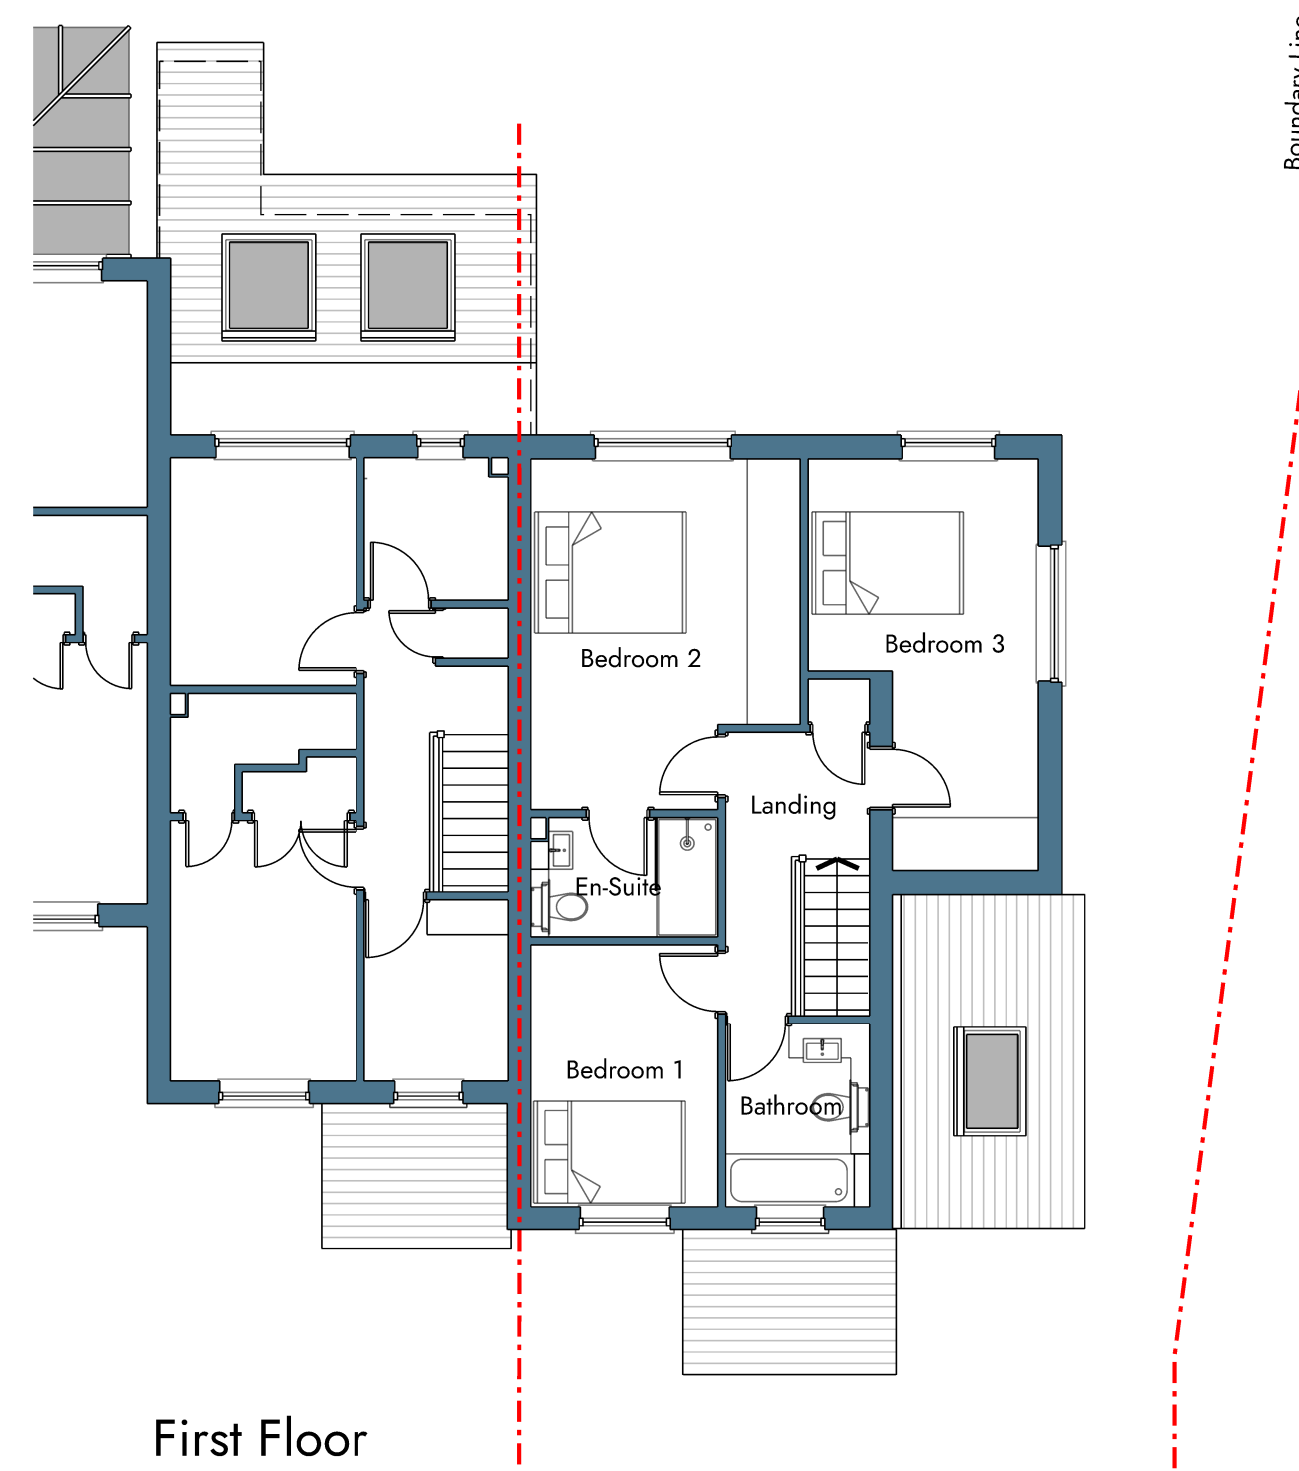
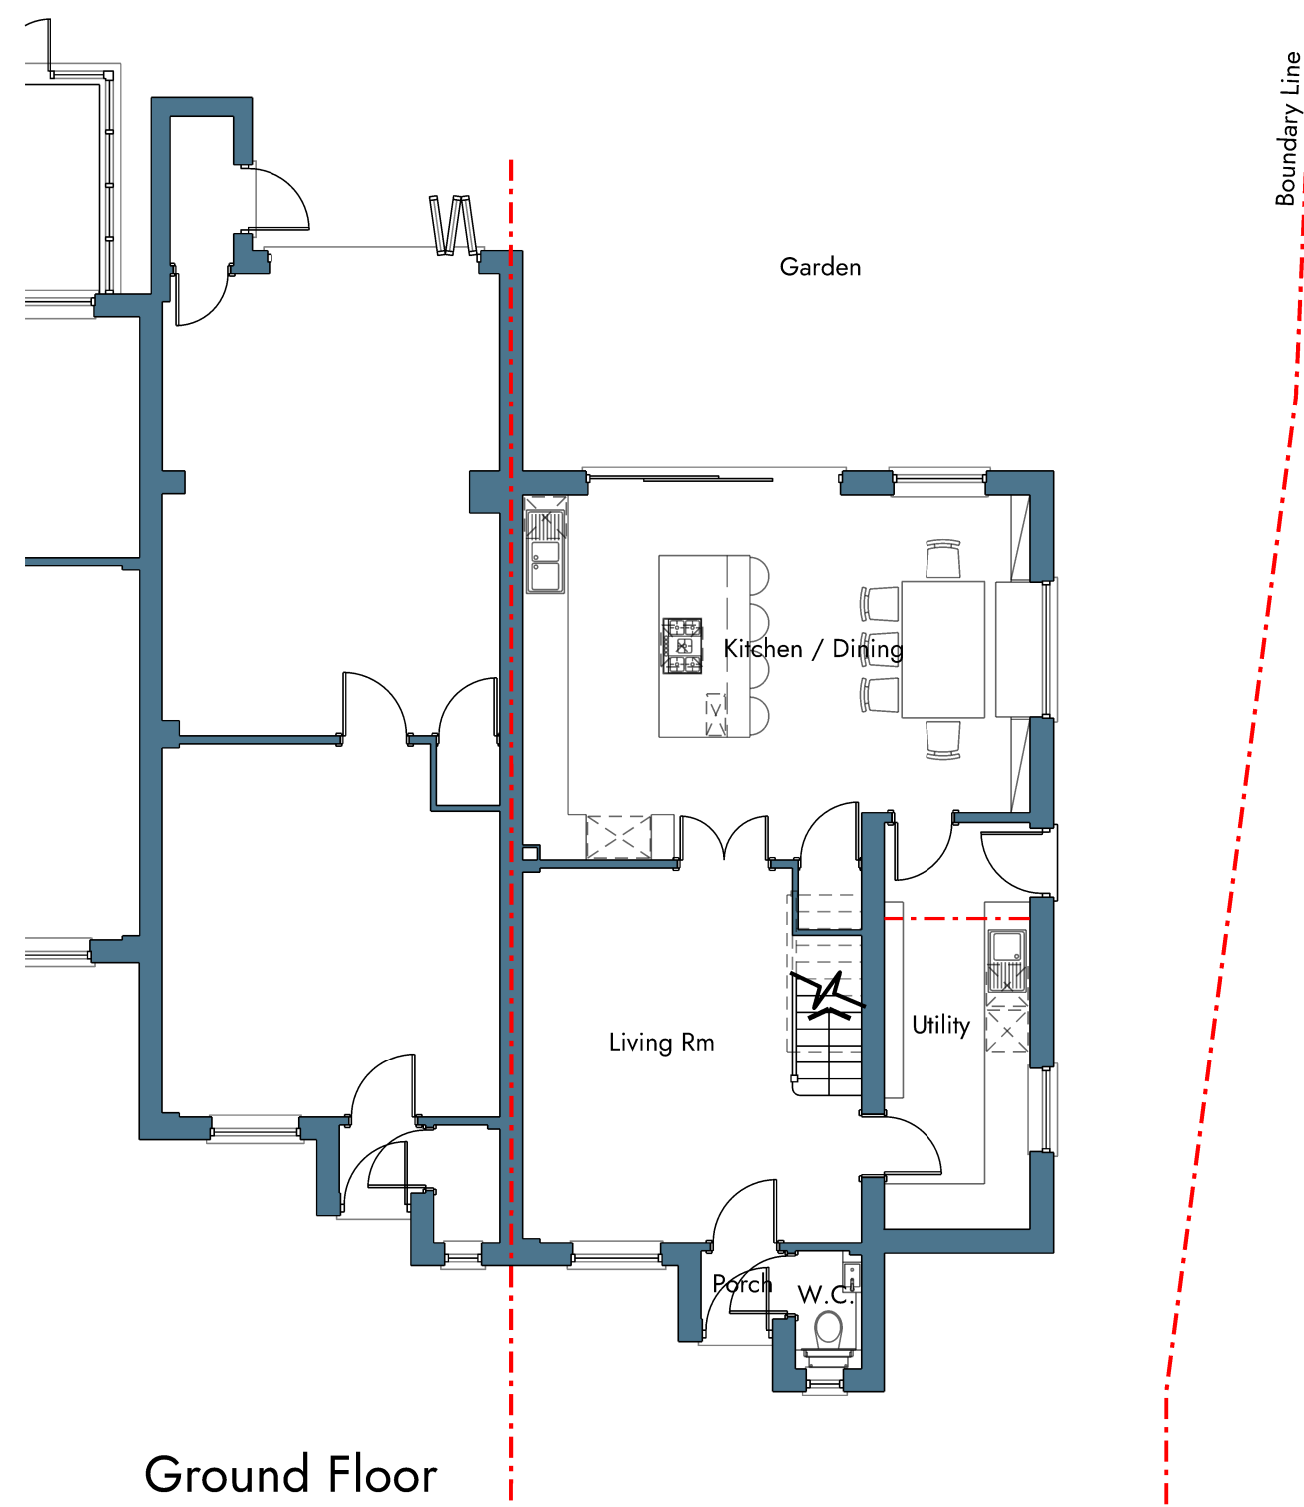


Notes

This drawing may be scaled for planning purposes only. Only figured dimensions shall be used for construction purposes. Critical site dimensions must be checked on site before proceeding. Any discrepancies are to be reported to the Architect before work commences. If in doubt, please ask. Any adjoining buildings or features are by way of illustration only and dimensions have not been checked and are specifically not to be relied upon. This drawing has been produced for the client for the purpose stated on it and it is not intended for use by any other person for any other purpose. The copyright in this drawing belongs to Owen Loyd Architects LLP ©. This drawing must not be reproduced in whole or in part or disclosed to any third party unless expressly authorised in writing by Owen Loyd Architects LLP.

Revisions

Revision	Date	Notes

OWEN & LOYD
ARCHITECTS

98 South Street, Dorking, Surrey, RH4 2EW
www.olarchitects.co.uk info@olarchitects.co.uk
Robert Owen 07827 965 671 David Loyd 07584 299 497

Project

8 Bishopsfield, Hayes Wood
Road, Five Oaks, RH14 9AF

Client

Rob & Sina Owen

Drawing Title

Existing Floor Plans & Elevations

Drawing Number

A26050 A(S1)03

Scale
1:100

Issue Date
July 2026

Planning Application

Original at
A1

Drawn by
RO

Revision