


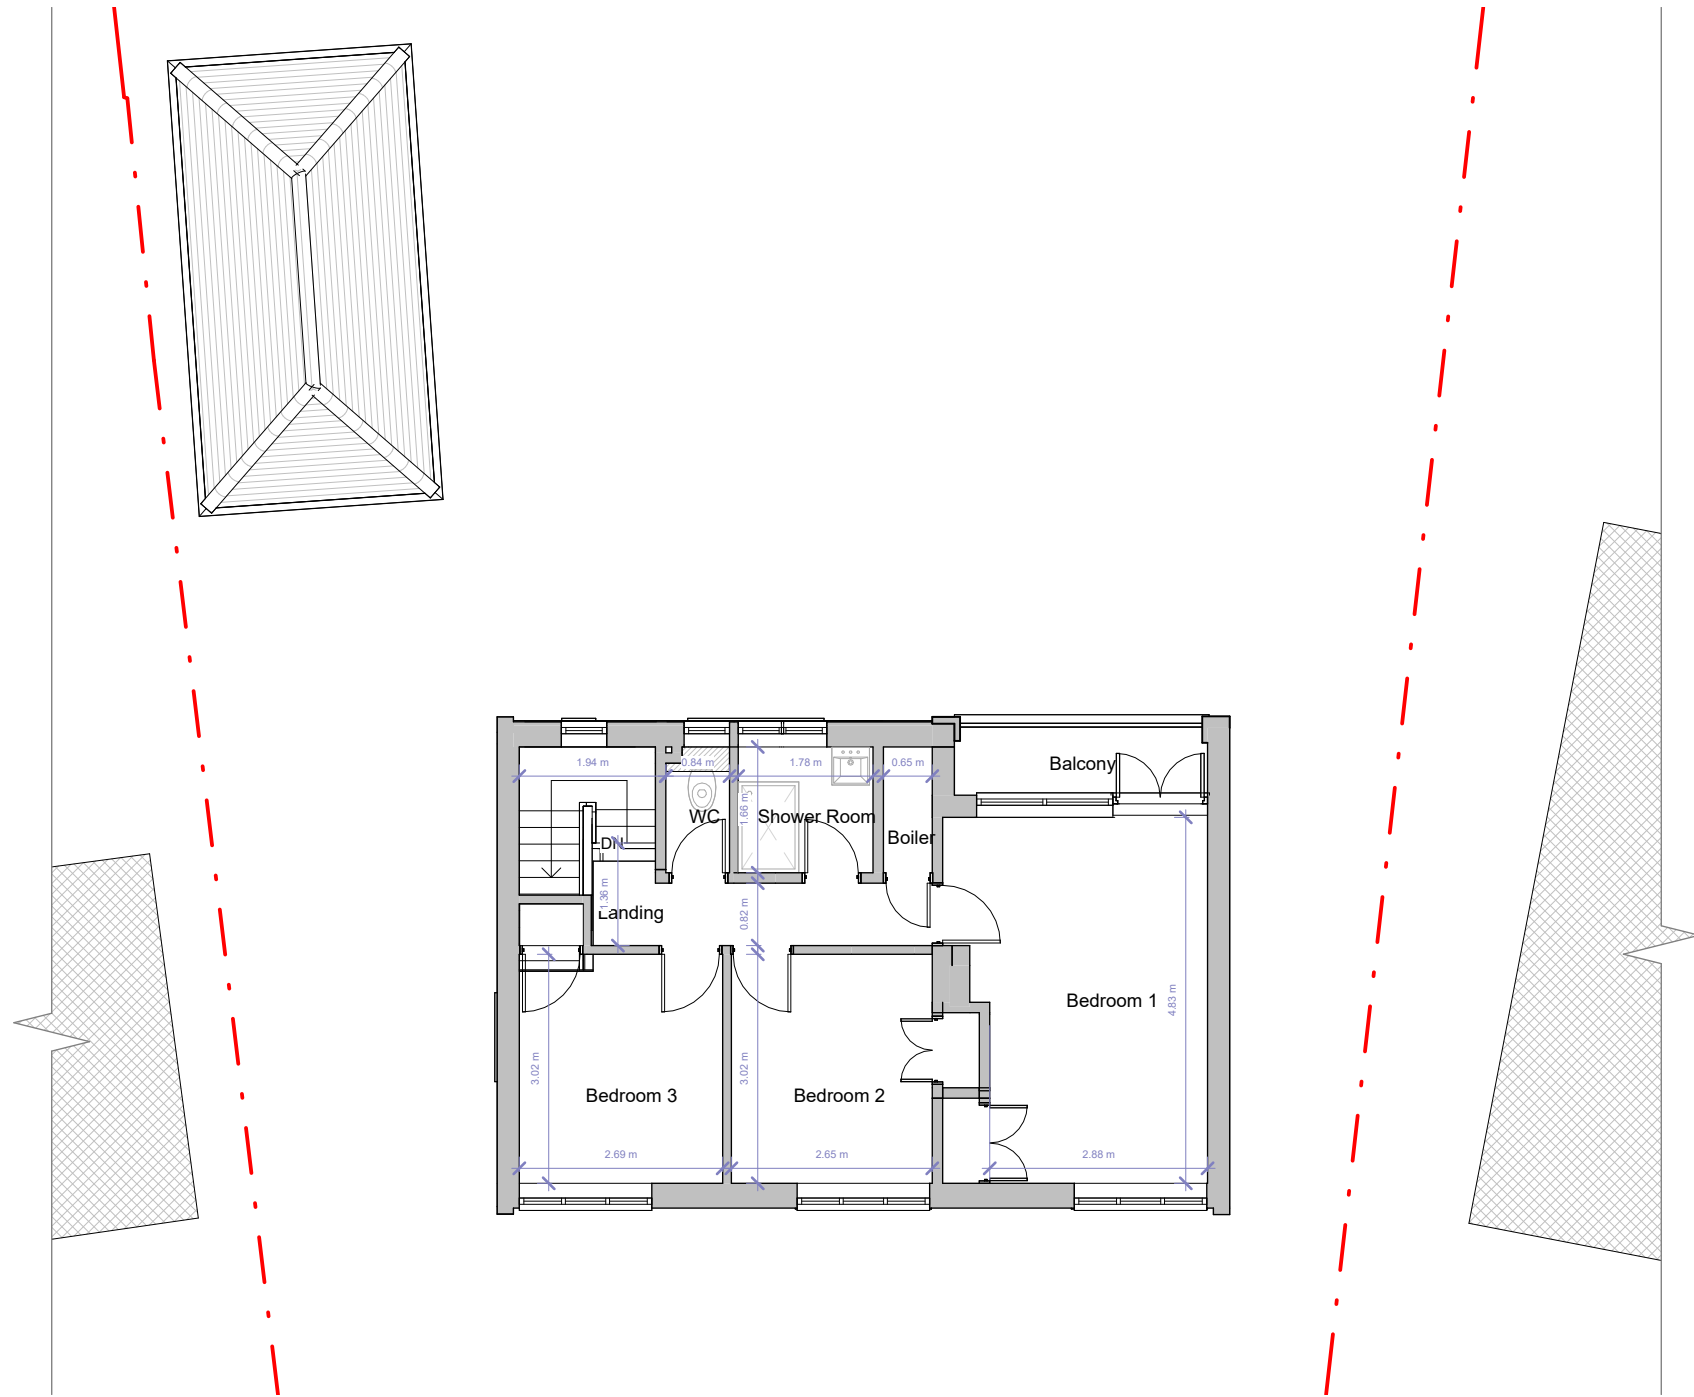

First Floor

 FLUENT ARCHITECTURAL DESIGN SERVICES Tel: 0800 043 8838 E-mail: info@fluent-ads.co.uk Web: fluent-ads.co.uk	13 Fair View Horsham	Scale @ A3 1 : 100	Drawing number P.M.201	Key:  GRAPHIC SCALE: 1:100	No.	Description	Date
		Date 17.03.2025	Project number 2369			First Draft	
	Existing Floor Plans	Drawn by SZ	Rev A		A	Client's comments (1)	21.03.2025