


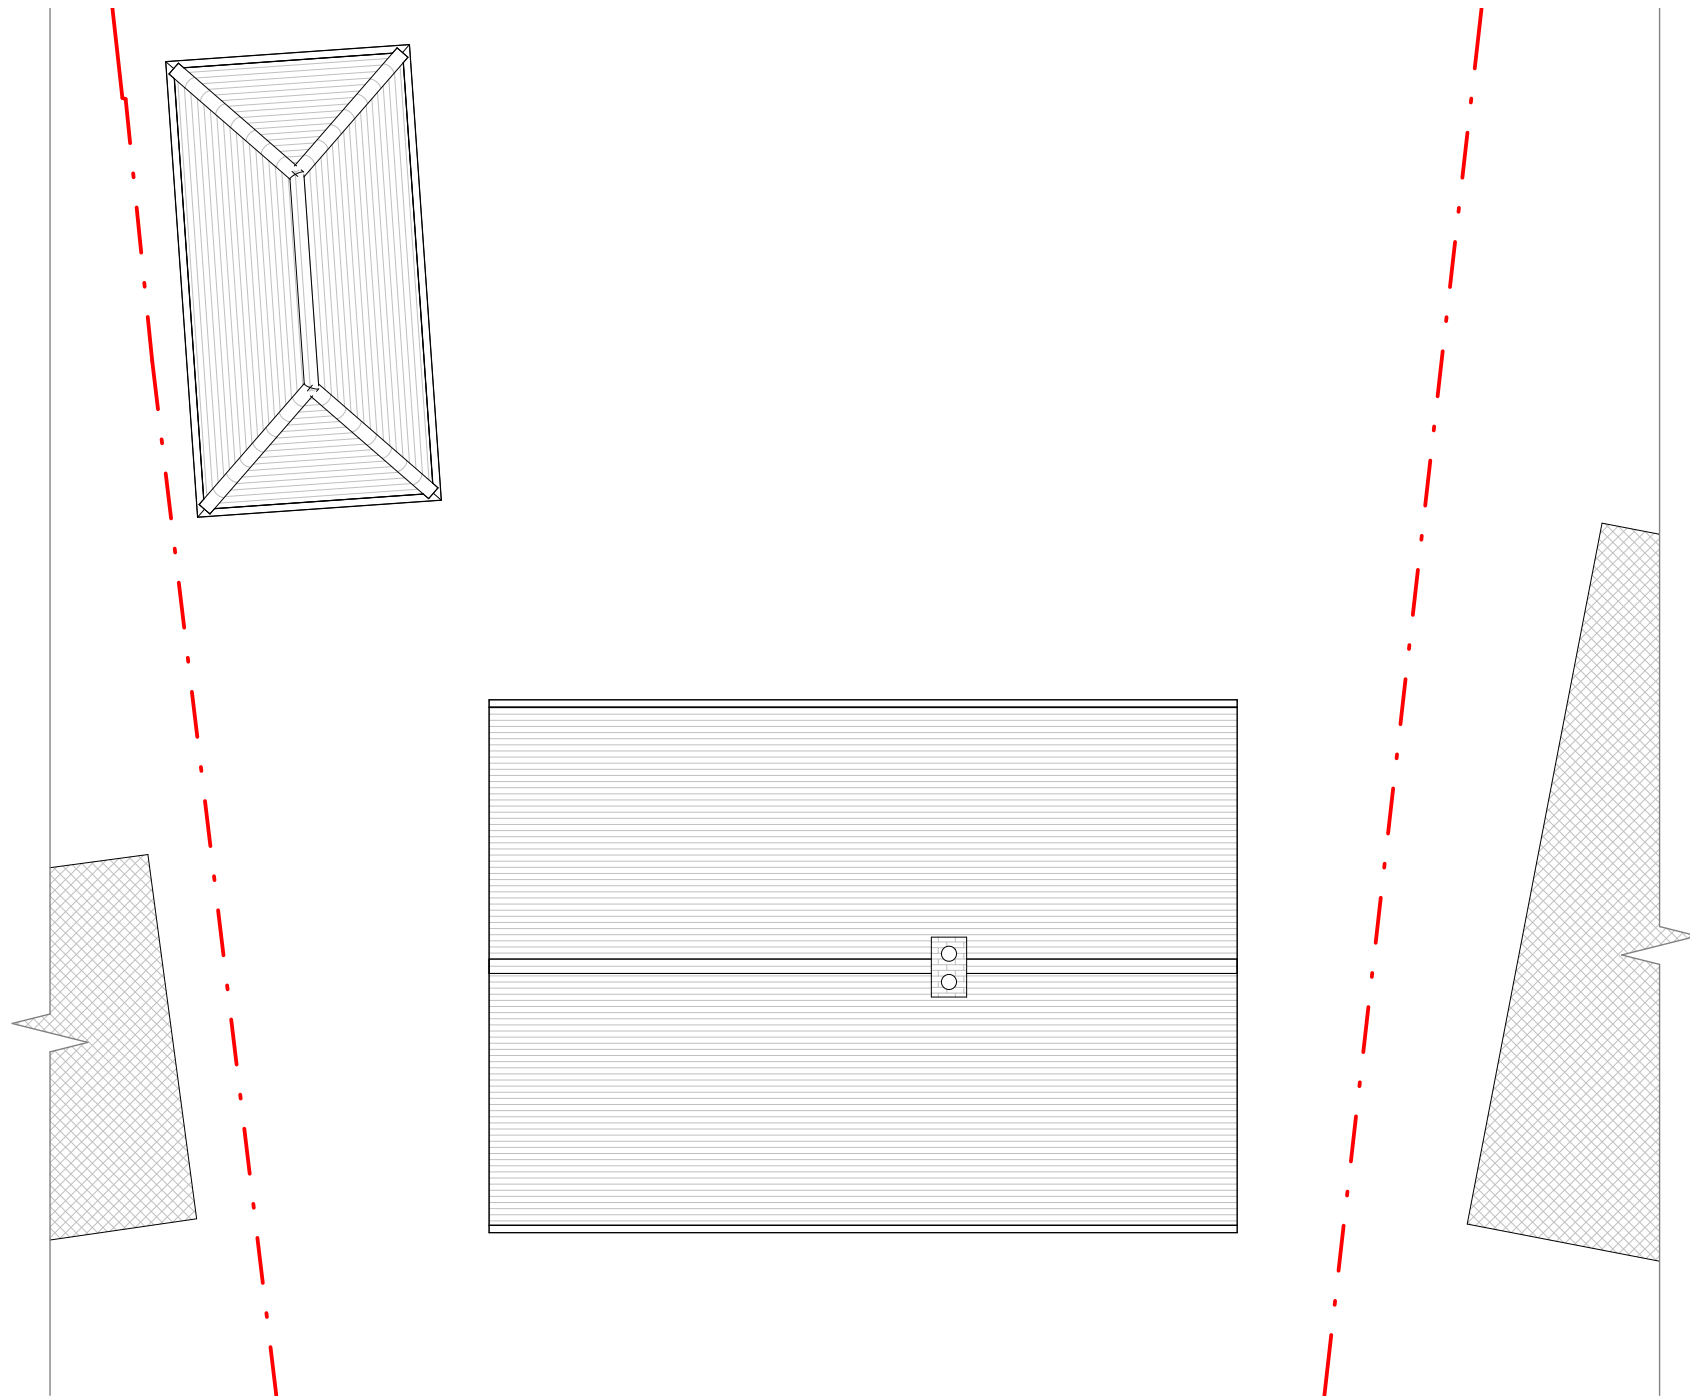

Roof Plan

**Fluent**
ARCHITECTURAL DESIGN SERVICES

FLUENT
ARCHITECTURAL DESIGN SERVICES
TEL: 0800 043 8838
E-MAIL: info@fluent-ads.co.uk
WEB: fluent-ads.co.uk

13 Fair View Horsham	Scale @ A3 1 : 100	Drawing number P.M.202	Key: 01234510 GRAPHIC SCALE: 1:100
	Date 17.03.2025	Project number 2369	
Existing Floor Plans	Drawn by SZ	Rev A	

No.	Description	Date
	First Draft	
A	Revision 12	12.05.26