


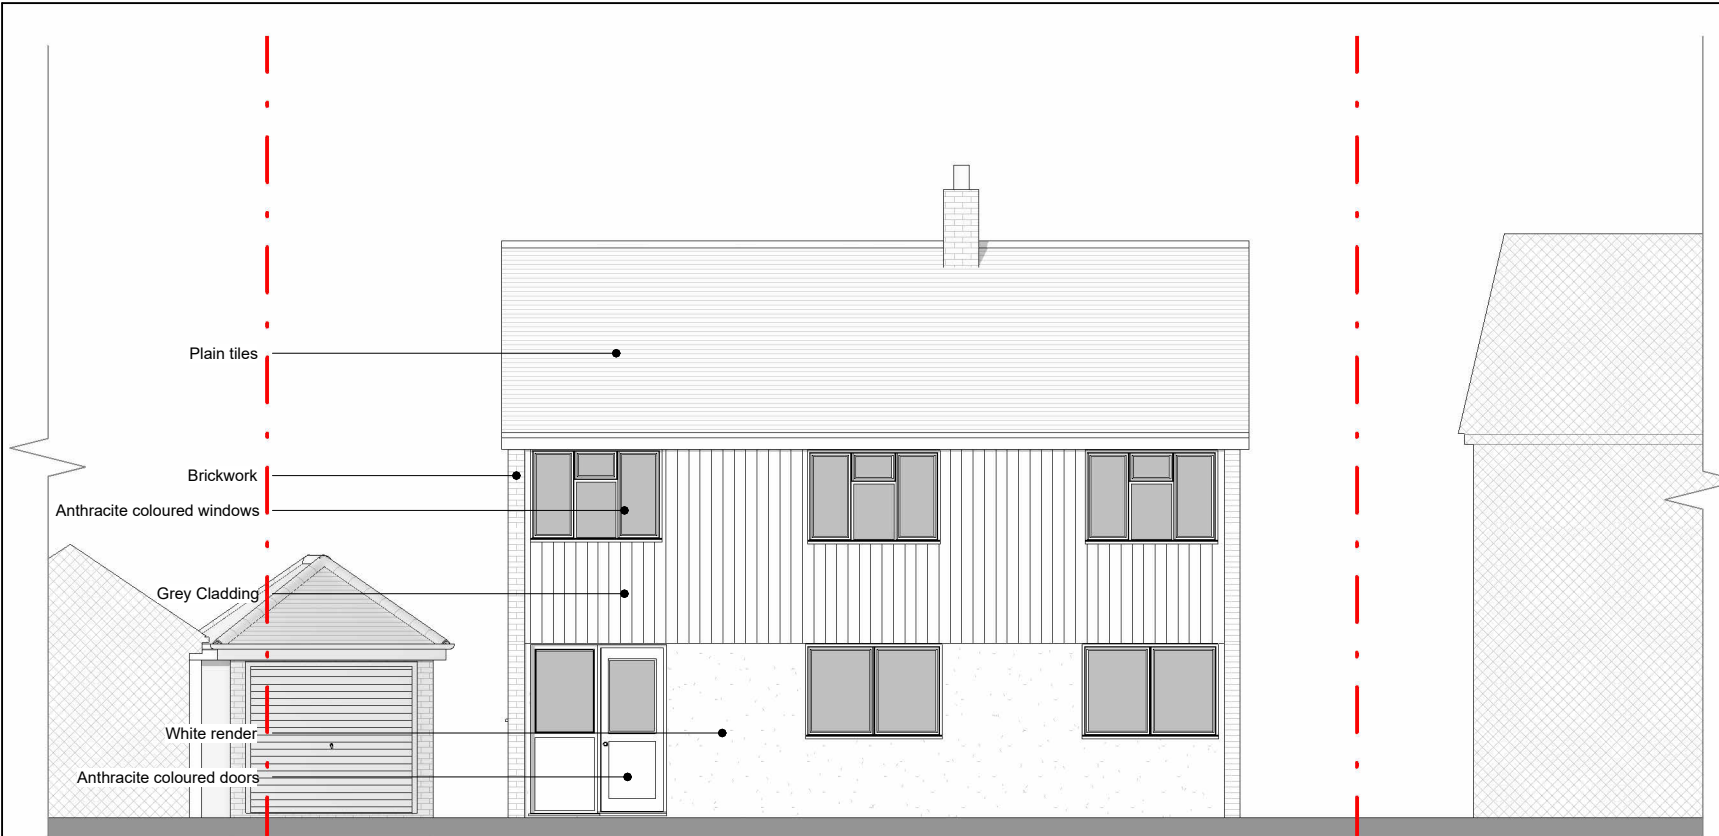

Front Elevation



Side 1 Elevation



Rear Elevation



Side 2 Elevation



FLUENT
ARCHITECTURAL DESIGN SERVICES

TEL: 0800 043 8838
E-MAIL: INFO@FLUENT-ADS.CO.UK
WEB: FLUENT-ADS.CO.UK

13 Fair View Horsham		Scale @ A3 1 : 100	Drawing number P.M.300	Key: Existing Proposed SVP Boundary line Existing drainage Proposed drainage Overhead 01234510 GRAPHIC SCALE: 1:100	No. Description Date	
		Date 17.03.2025	Project number 2369		First Draft	
Existing Elevations		Drawn by SZ	Rev A		A Revision 12	12.05.26