




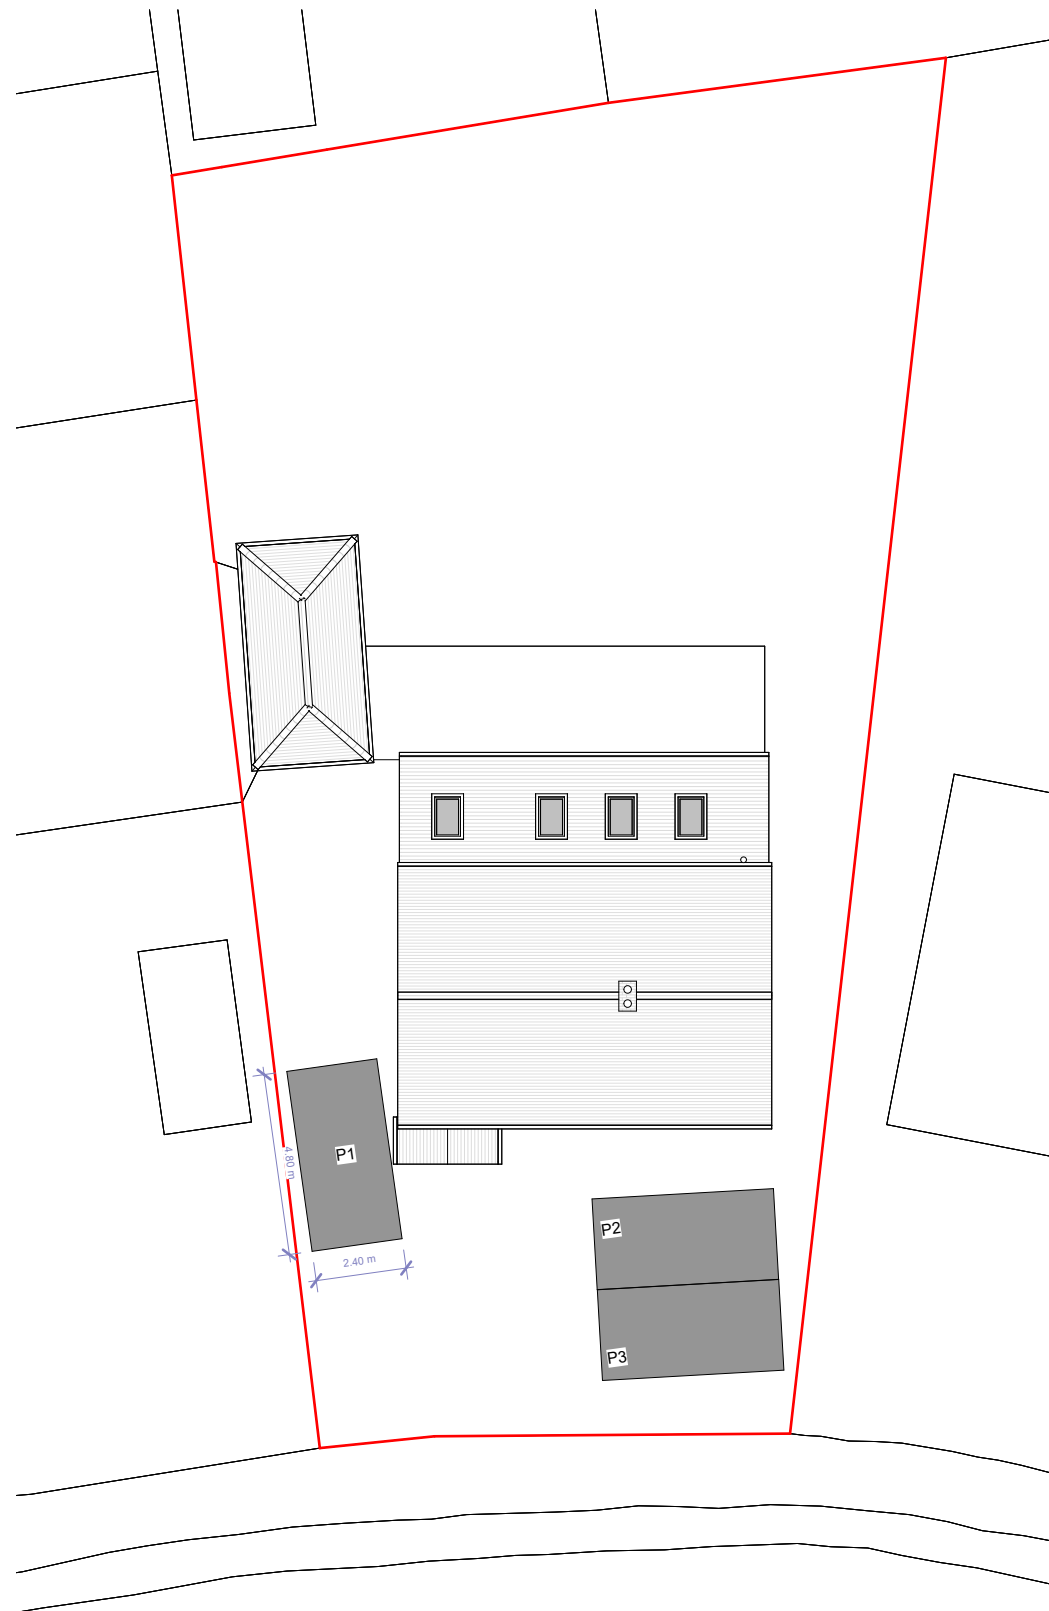

Site Plan

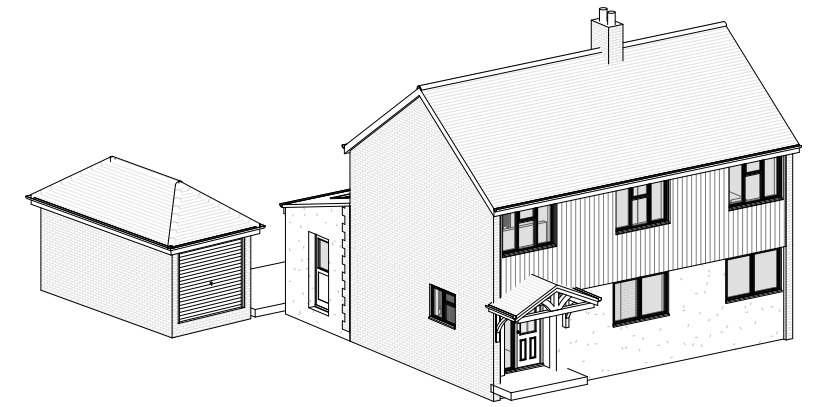

3D View 1

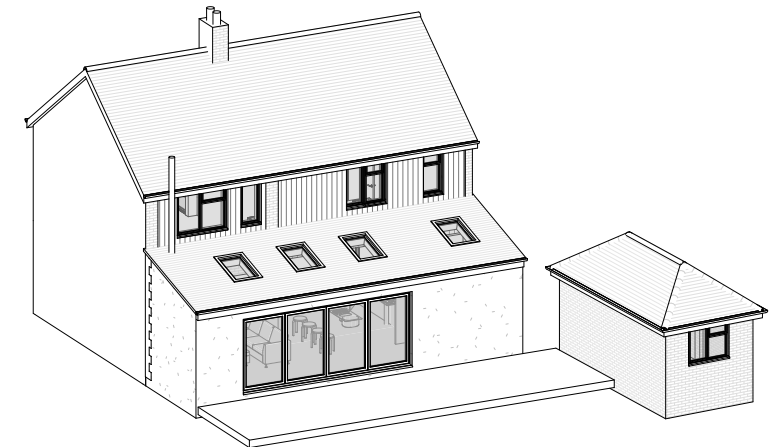

3D View 2



**FLUENT**  
ARCHITECTURAL DESIGN SERVICES  
TEL: 0800 043 8838  
E-MAIL: INFO@FLUENT-ADS.CO.UK  
WEB: FLUENT-ADS.CO.UK

13 Fair View Horsham

Proposed Site Plan and 3D Views

Scale @ A3  
1 : 200

Date  
17.03.2025

Drawn by  
SZ


Drawing number  
P.M.400

Project number  
2369

Rev  
J

Key:

Existing Proposed SVP Boundary line  
Existing drainage Proposed drainage Overhead

 

| No. | Description     | Date     |
|-----|-----------------|----------|
| D   | Drawing amended | 16.05.25 |
| E   | Drawing amended | 07.07.25 |
| F   | Drawing amended | 28.07.25 |
| G   | Revision 8      | 23.02.26 |
| H   | Revision 9      | 05.03.26 |
| I   | Revision 10     | 12.03.26 |
| J   | Revision 12     | 12.05.26 |