


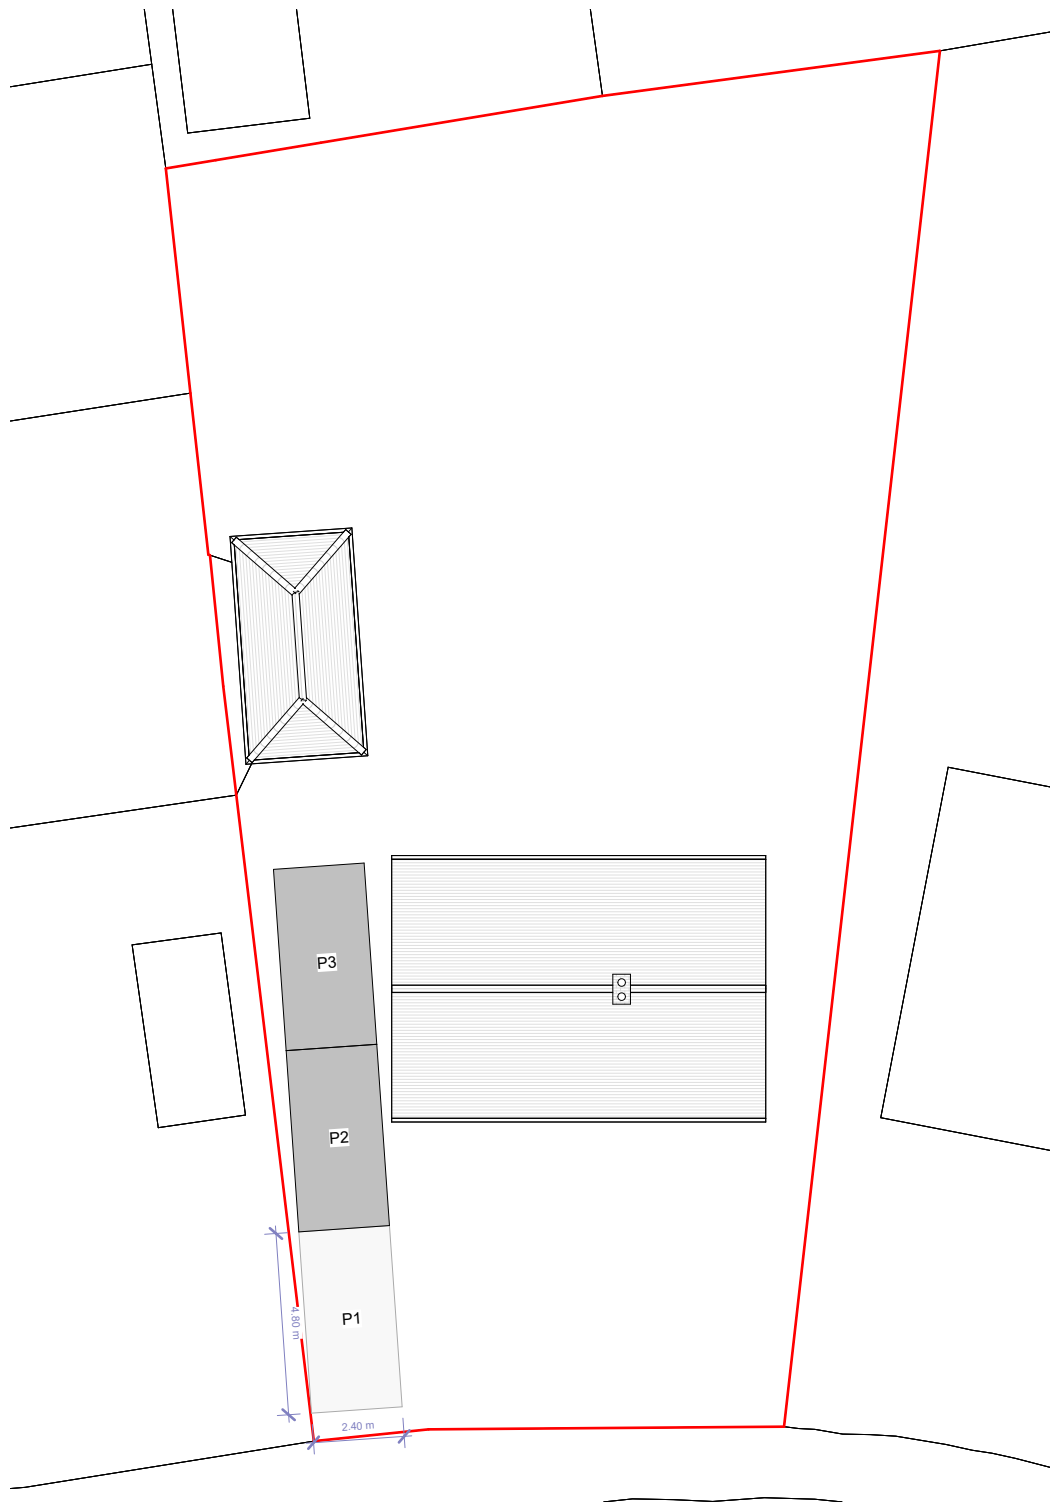


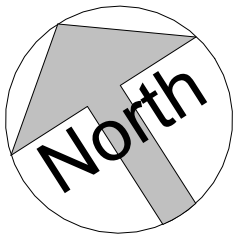

Site Plan

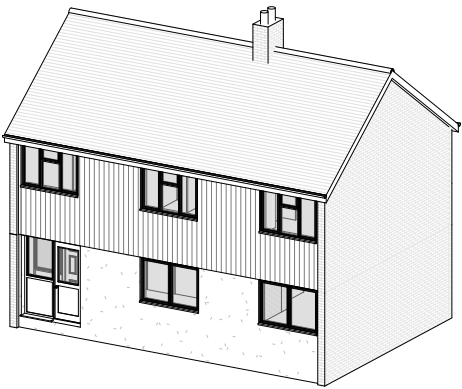

3D View 1

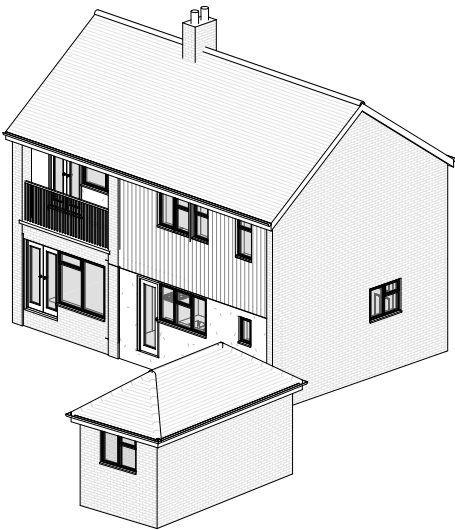

3D View 2



Fluent
ARCHITECTURAL DESIGN SERVICES

FLUENT
ARCHITECTURAL DESIGN SERVICES

TEL: 0800 043 8838
E-MAIL: INFO@FLUENT-ADS.CO.UK
WEB: FLUENT-ADS.CO.UK

13 Fair View Horsham	Scale @ A3 1 : 200	Drawing number P.M.100	Key: Existing Proposed SVP Boundary line Existing drainage Proposed drainage Overhead 0 4 8 12 16 20 GRAPHIC SCALE: 1:200	No.	Description	Date
	Date 17.03.2025	Project number 2369			First Draft	
Existing Site Plan and 3D Views	Drawn by SZ	Rev				