



DO NOT SCALE

Millimeters
0 10 100
meters
0 0.5 5

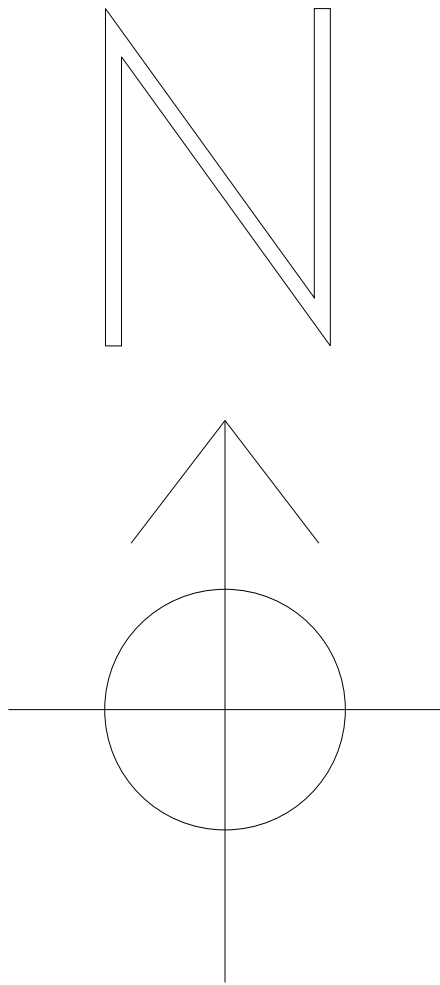

0 10 20 30 40 50metres

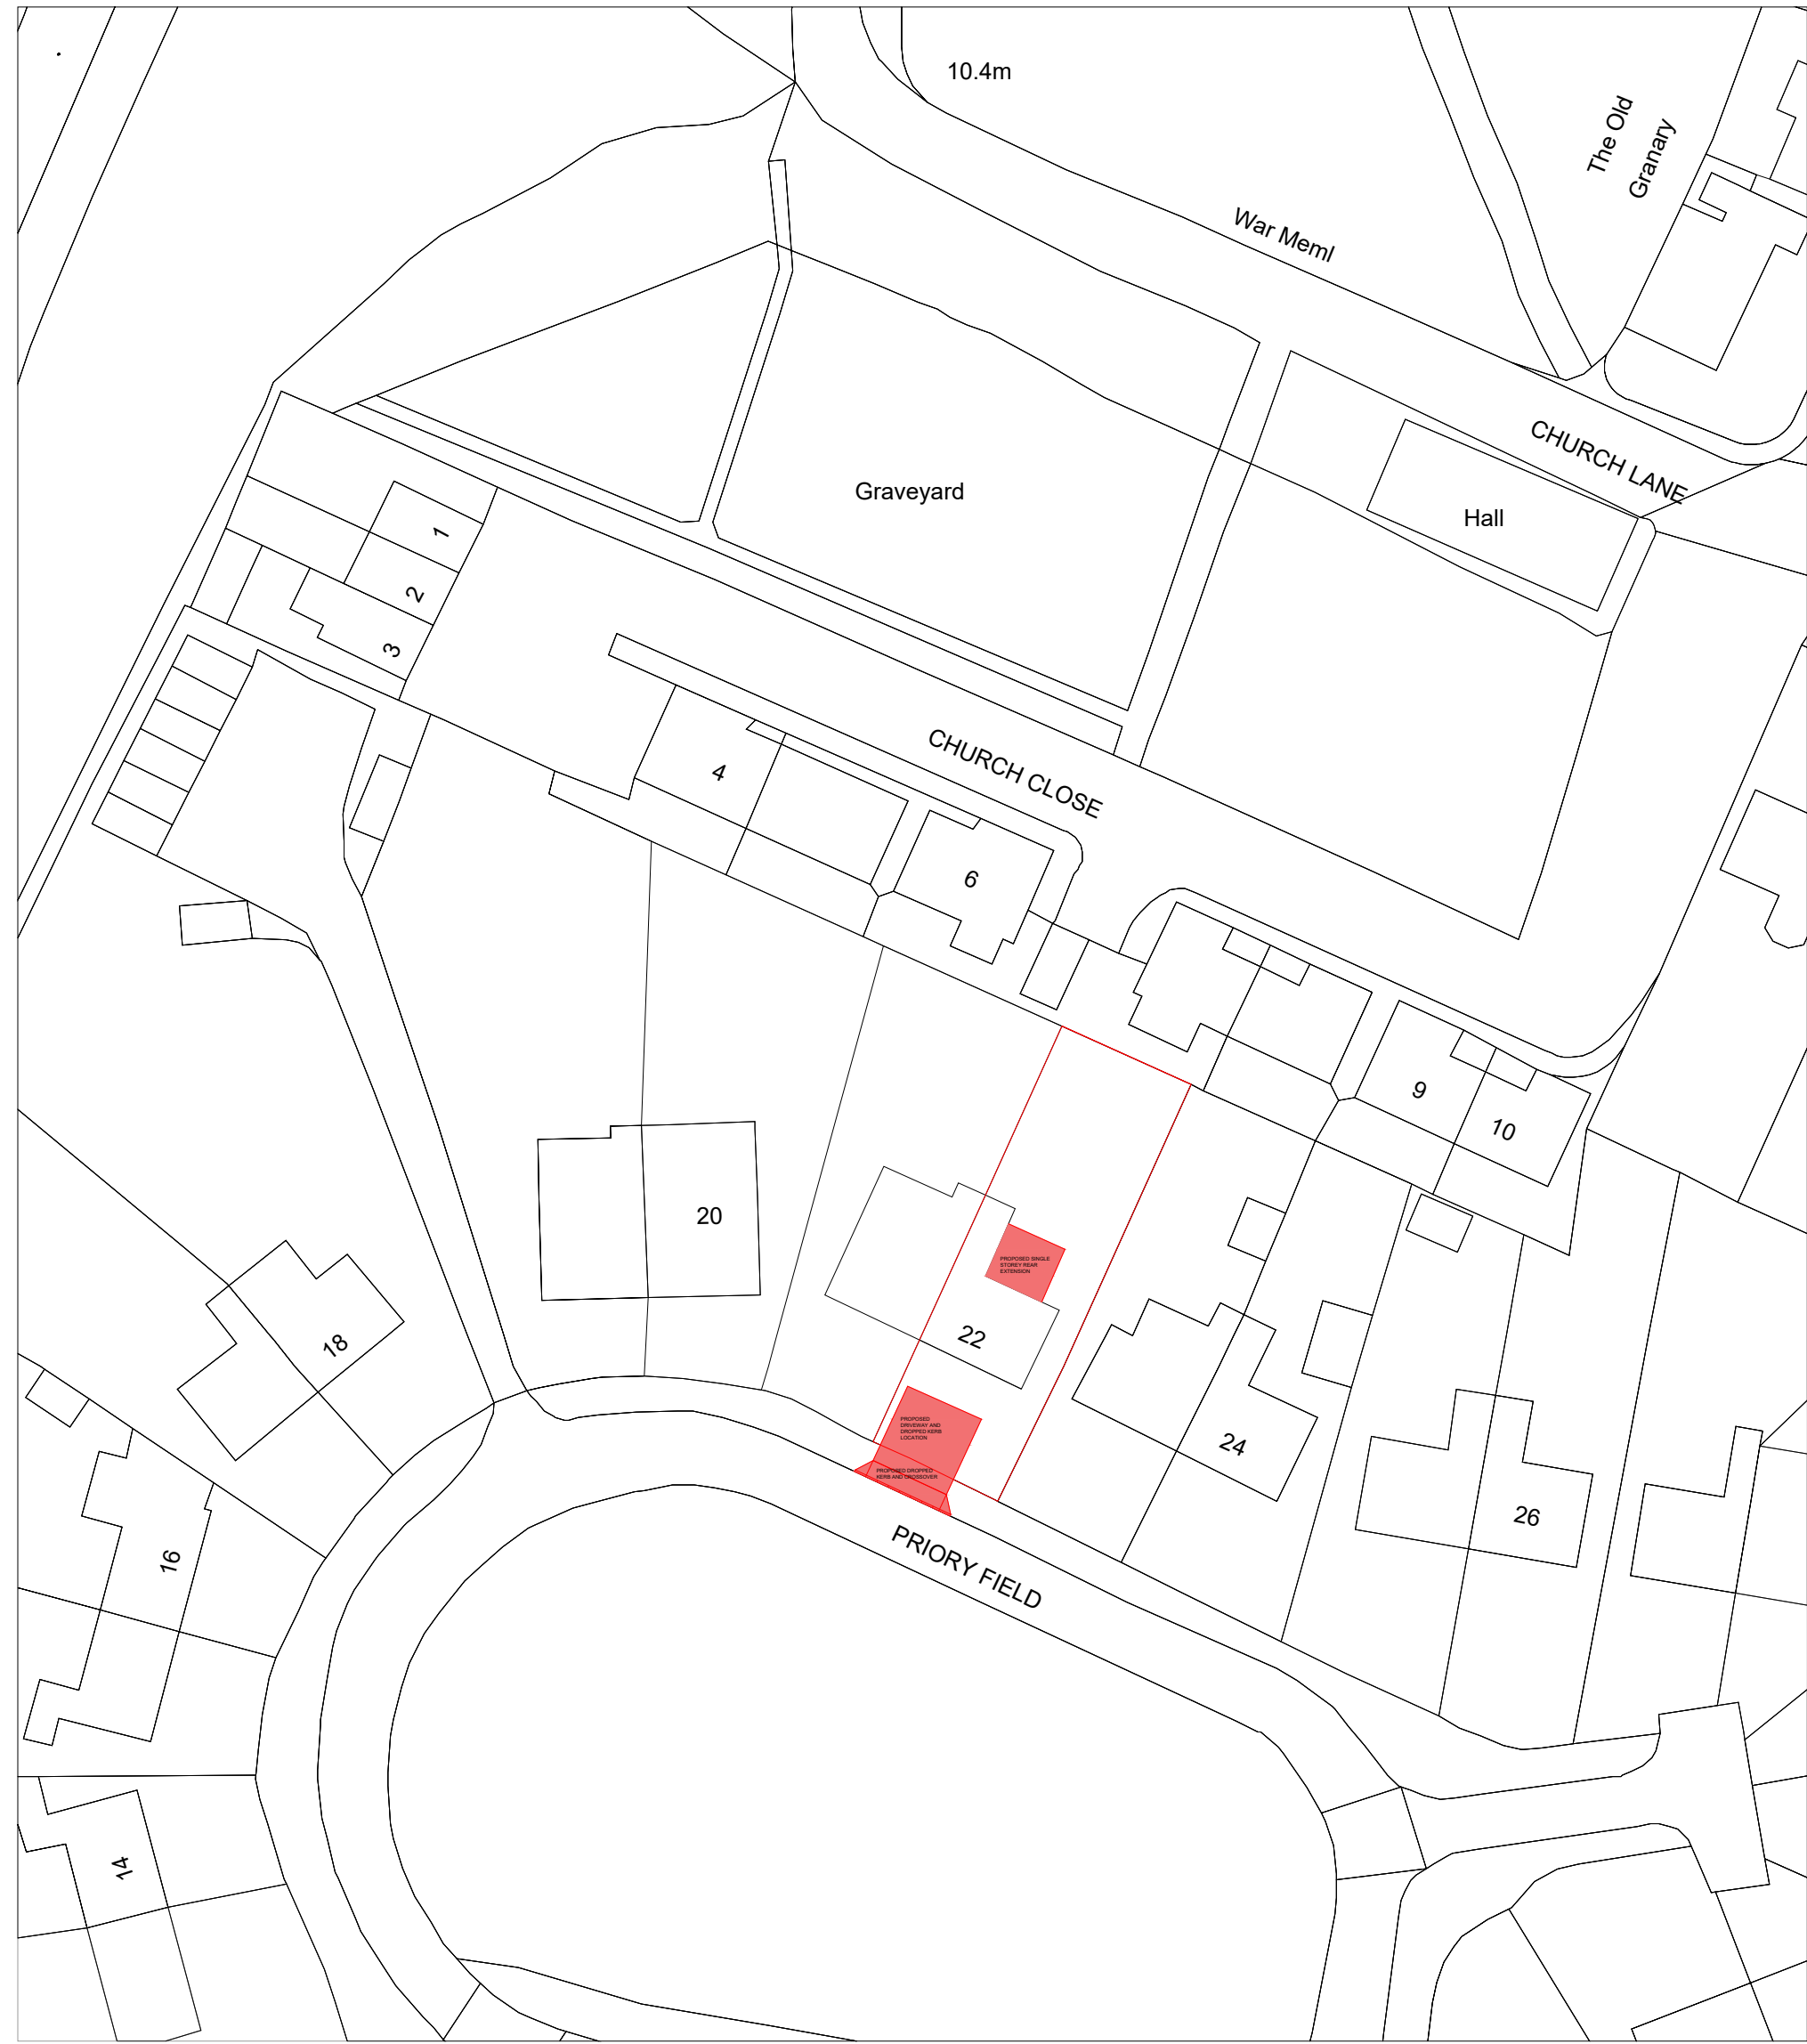

1 PROPOSED LOCATION PLAN
A000 1 : 500@A1

0 10 20 30 40 50metres



1 PROPOSED BLOCK PLAN
A000 1 : 200@A1



C2	20/07/26	Crossover Outline Added	OS	HS	AS
C1	10/05/26	Complete design	OS	HS	AS
Rev.	Date	Description	By	Chk'd	App'd
22 PRIORY FIELD, UPPER BEEDING, STEYNING, WEST SUSSEX BN44 3HU Tel: +44 (0)7730337221					
Project Title 22 PRIORY FIELD REAR EXTENTION					
Drawing Title Site Plan					
Scale 1:50	Designed OS	Drawn OS	Checked HS	Authorised AS	
Original Size A1	Date 10/05/2026	Date 03/05/2026	Date 10/05/2026	Date 10/05/2026	
Drawing Number SAYE-00-ZZ-M2-ZZ-012002				Revision C2	