


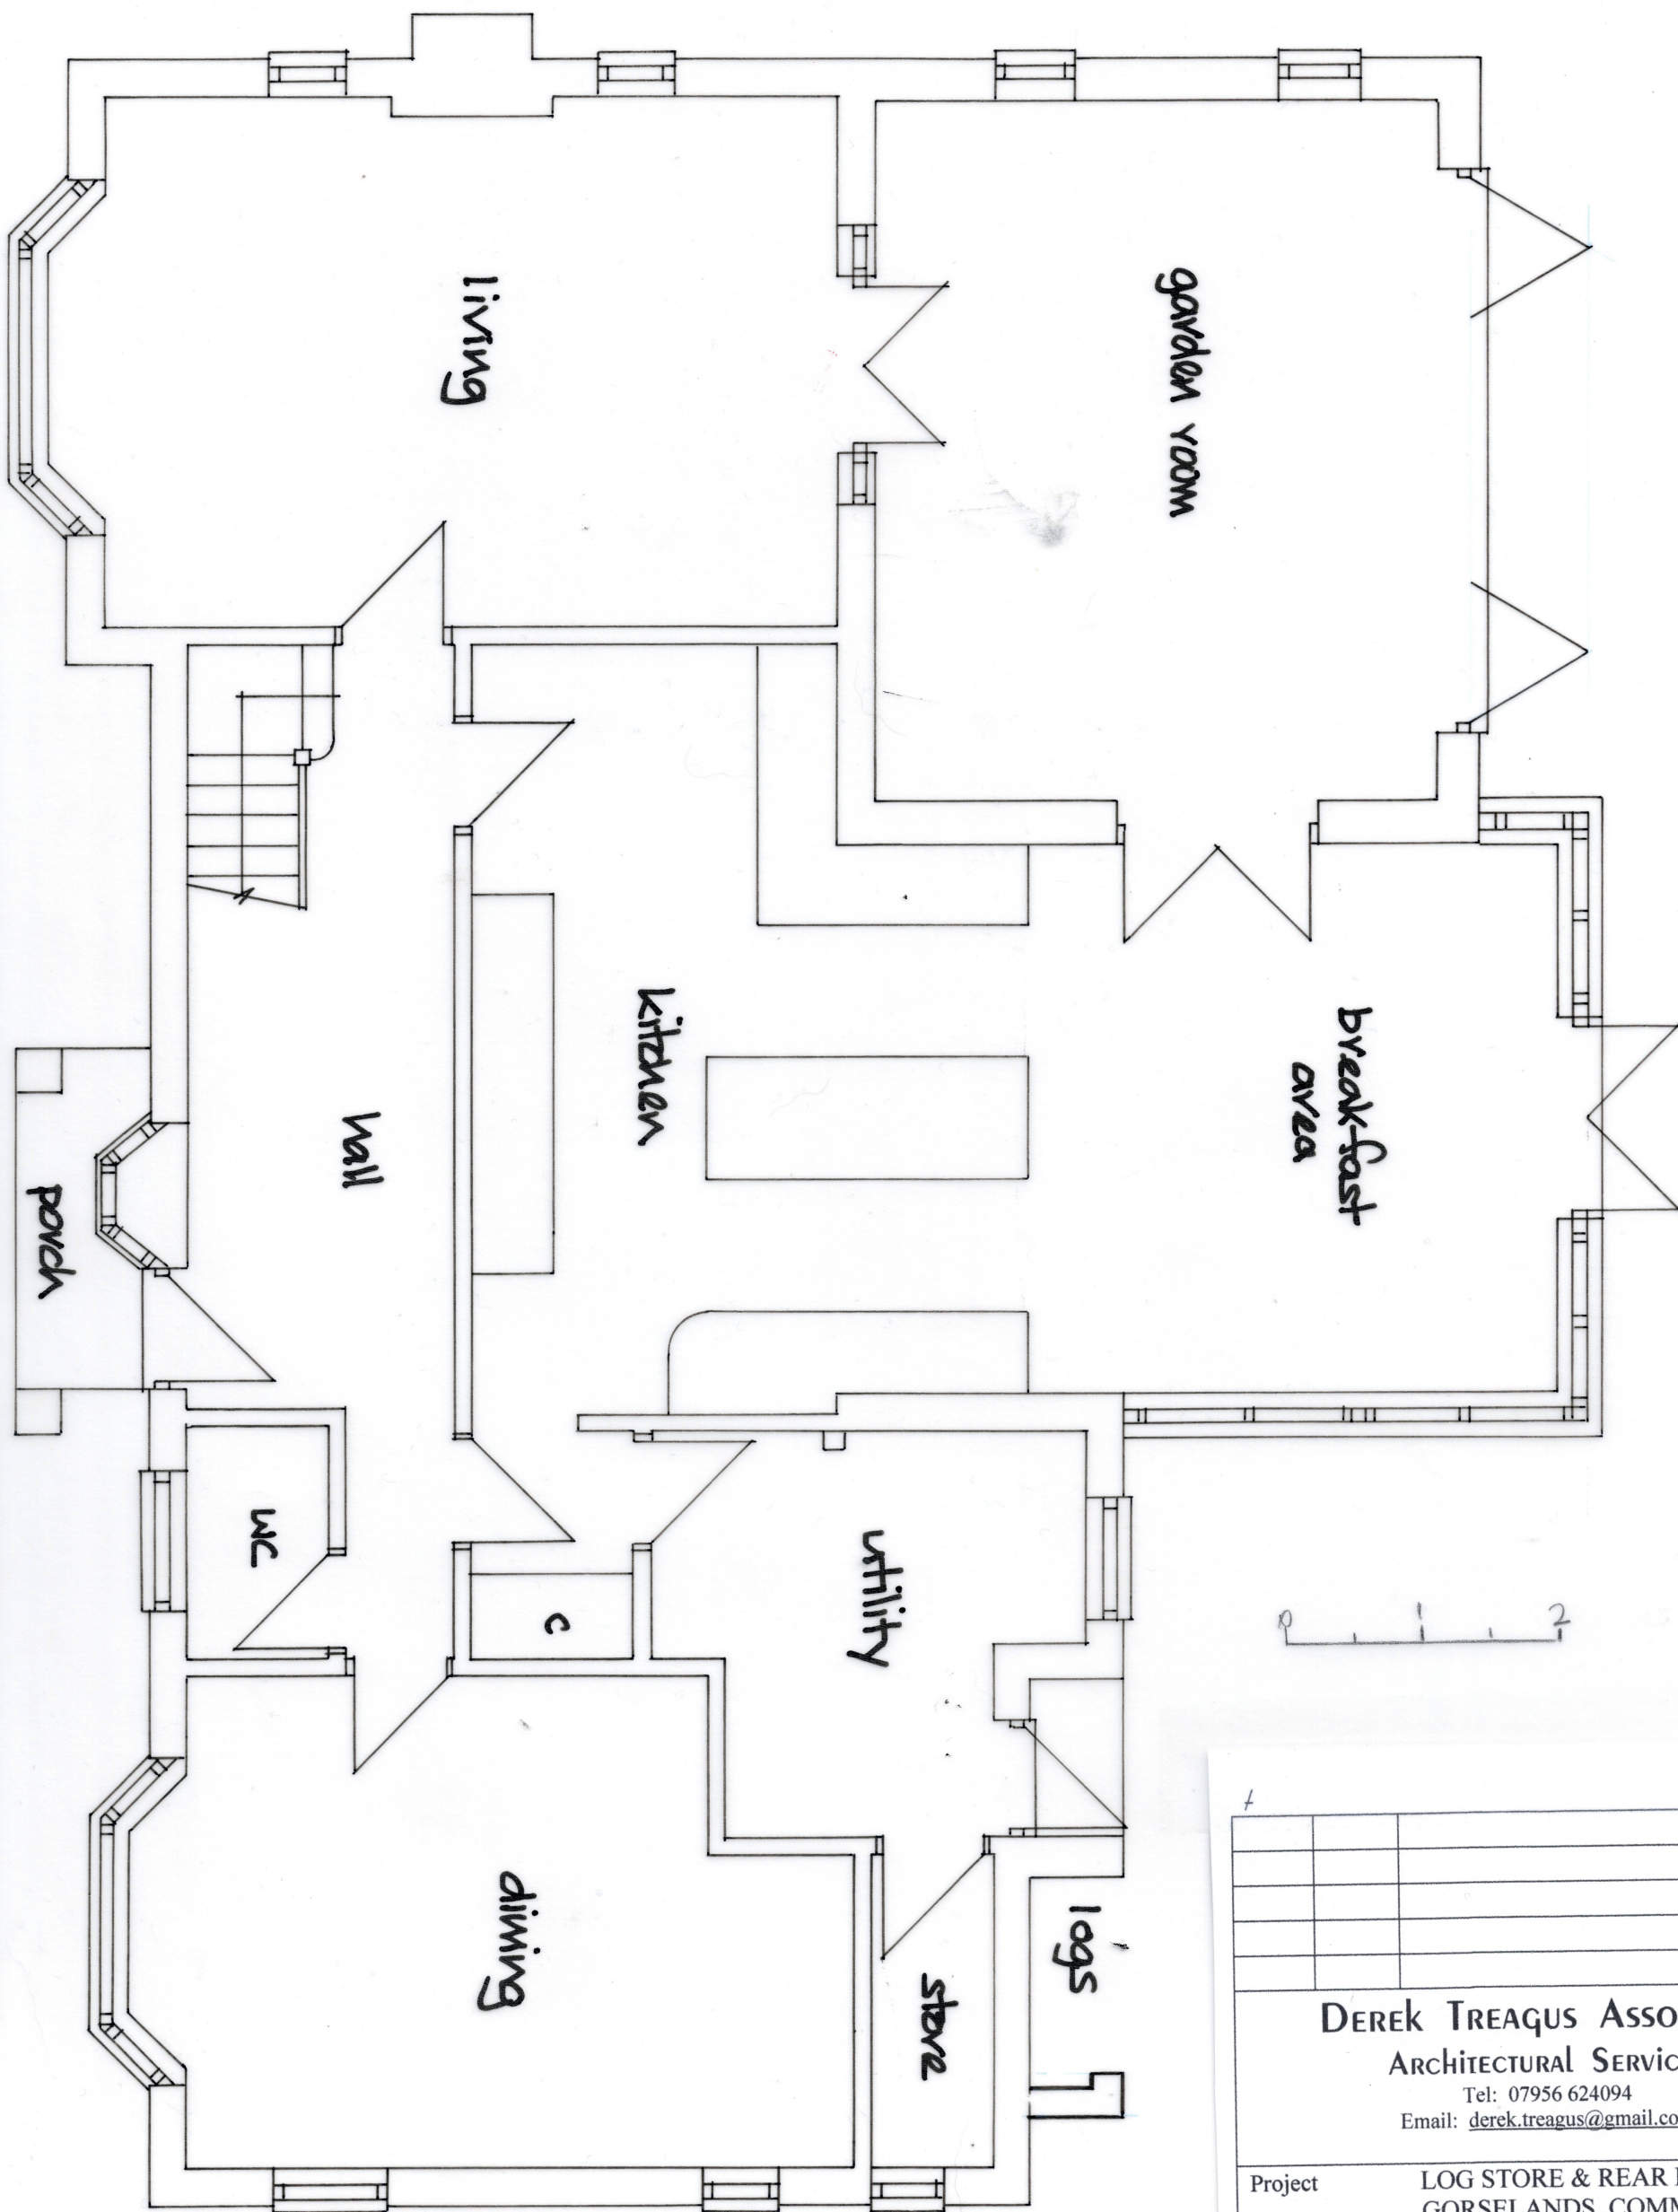

DEREK TREAGUS ASSOCIATES ARCHITECTURAL SERVICES Tel: 07956 624094 Email: derek.treagus@gmail.com			
Project	LOG STORE & REAR DORMER AT GORSELANDS, COMMON HILL, PULBOROUGH.		
Client	Mr & Mrs S Beaven		
Subject	Planning Drawing Proposed Ground Floor Plan		
Date:	May 2026	Scale:	1: 50
Rev:		Drg. No.	26/525/03
• Copyright reserved. • All dimensions are to be site confirmed and should not be scaled unless for Planning purposes. • Verify all queries with the office.			