


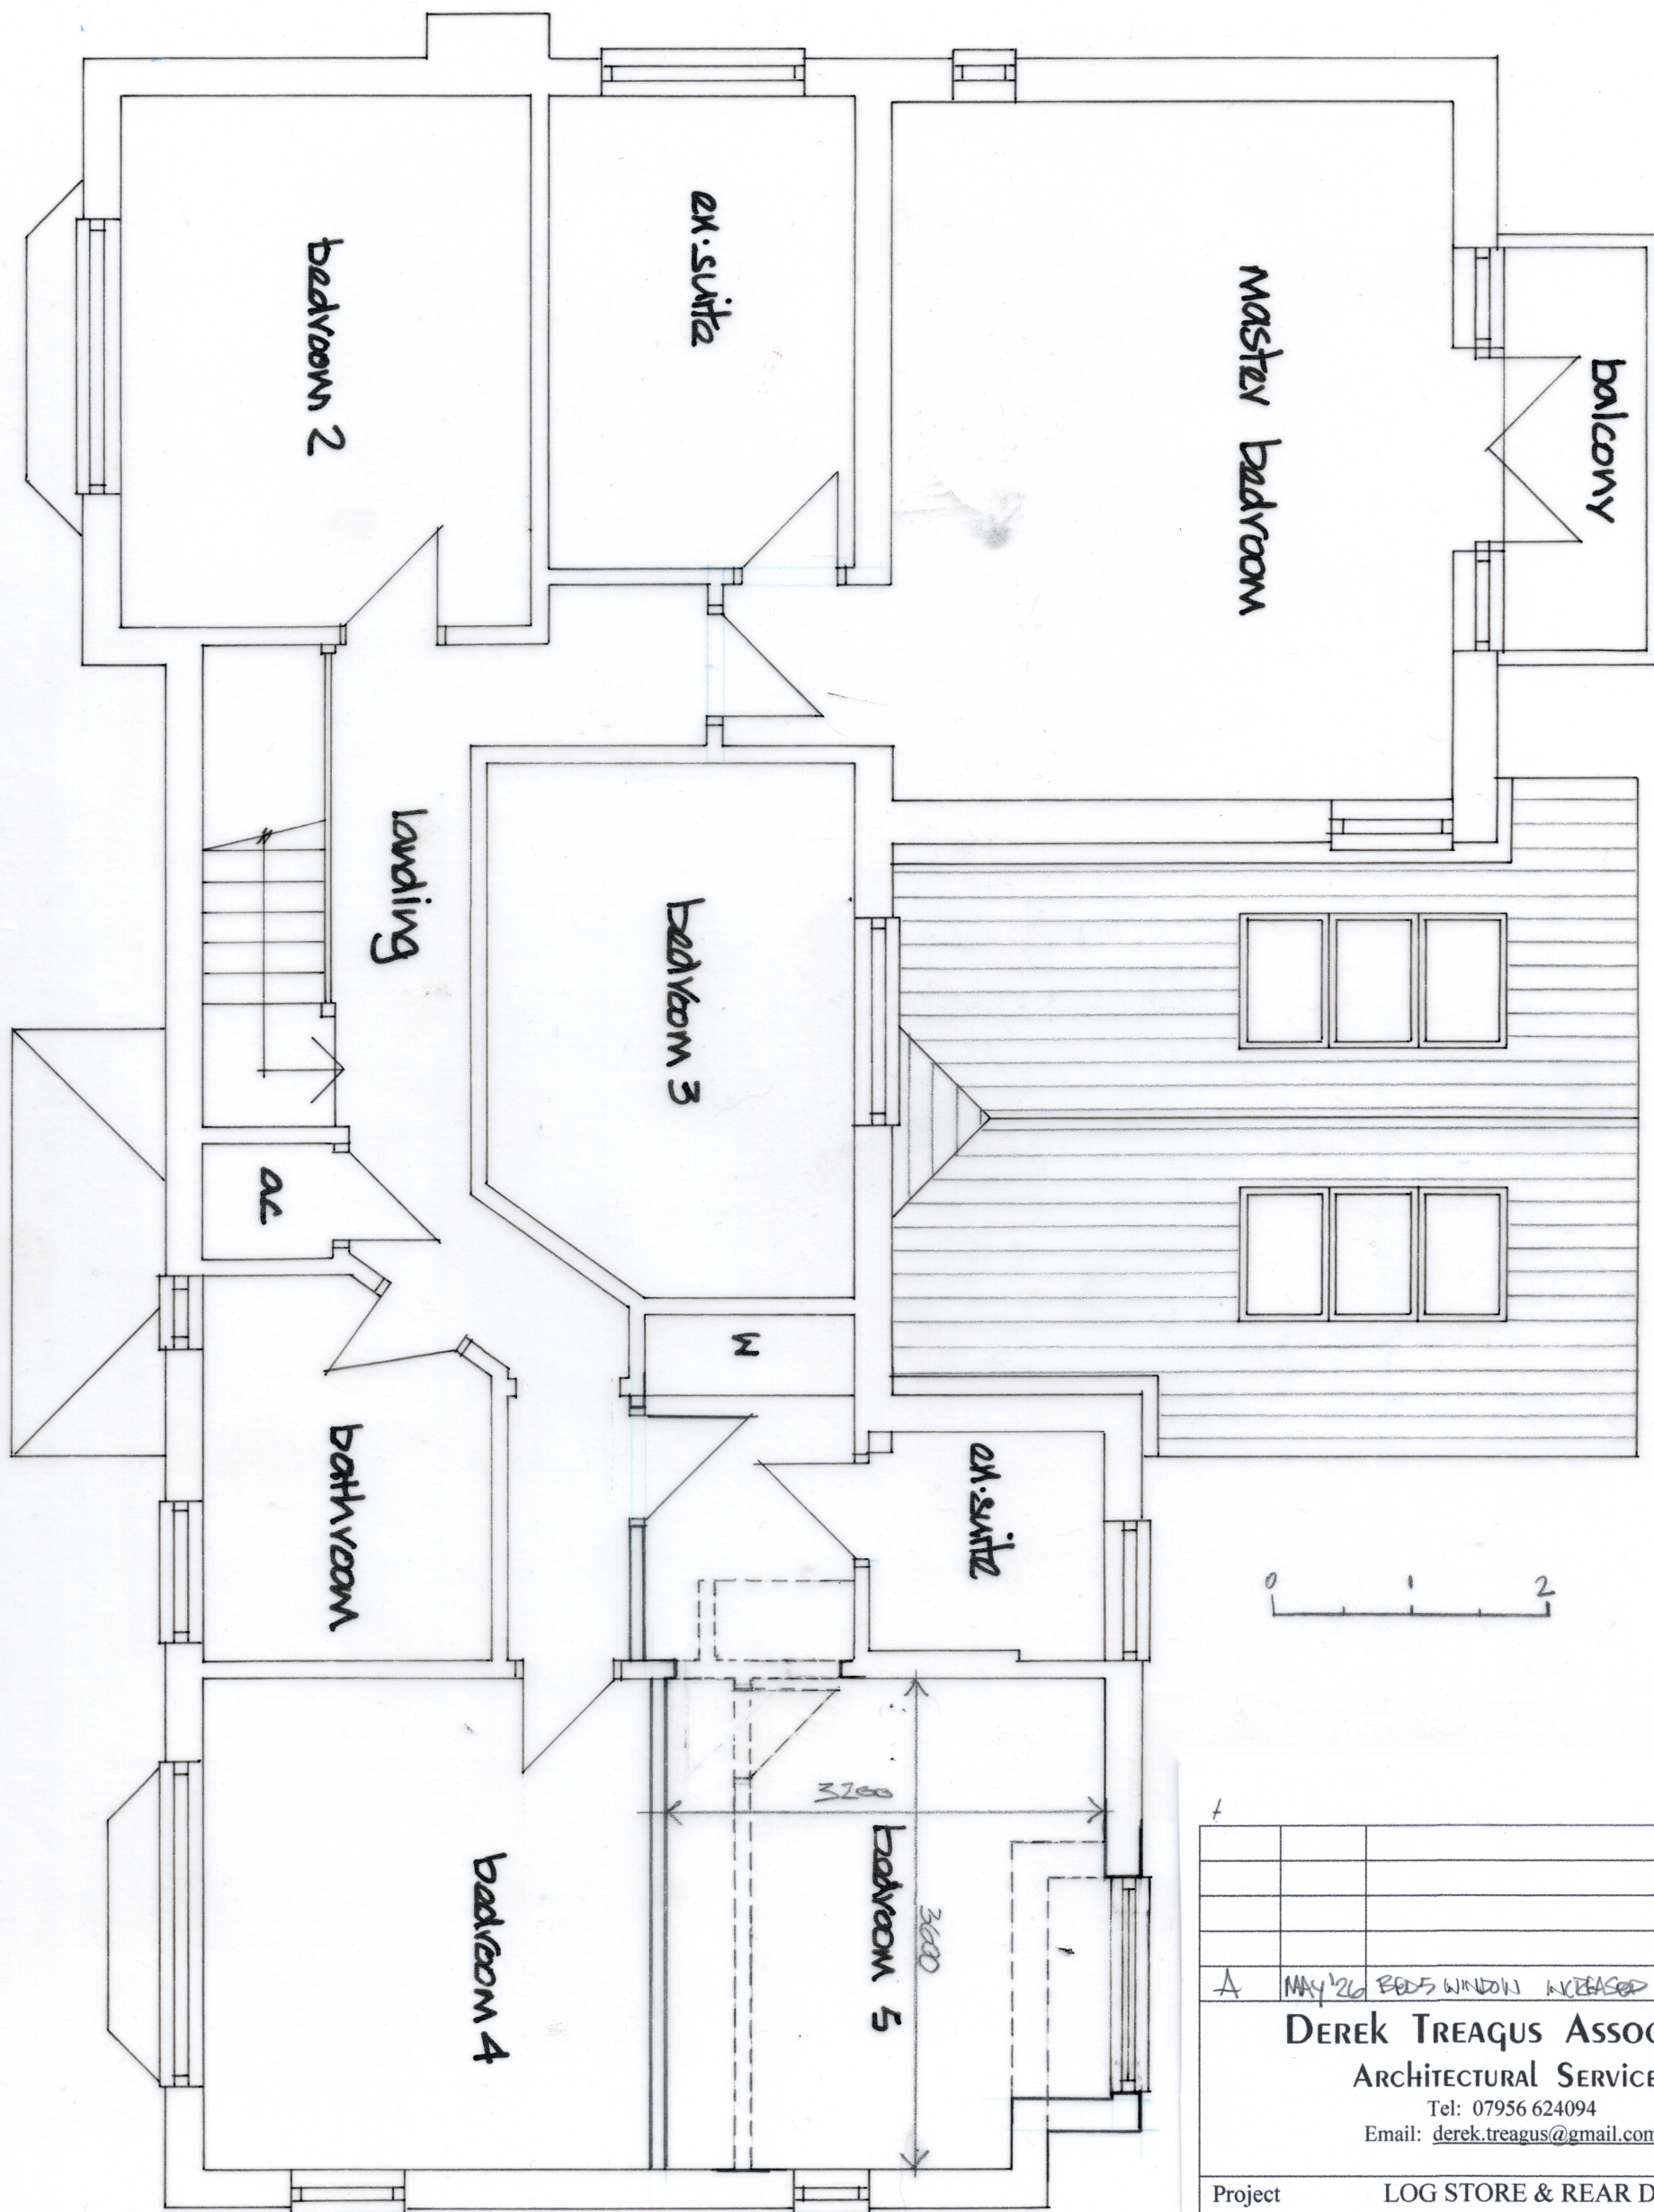

A	MAY '26	BEDS WINDOW INCREASED	H
DEREK TREAGUS ASSOCIATES ARCHITECTURAL SERVICES Tel: 07956 624094 Email: derek.treagus@gmail.com			
Project		LOG STORE & REAR DORMER AT GORSELANDS, COMMON HILL, PULBOROUGH.	
Client		Mr & Mrs S Beaven	
Subject		Planning Drawing Proposed First Floor Plan	
Date: May 2026		Scale: 1: 50	
Rev: A		Drg. No. 26/525/04	
• Copyright reserved. • All dimensions are to be site confirmed and should not be scaled unless for Planning purposes. • Verify all queries with the office.			