




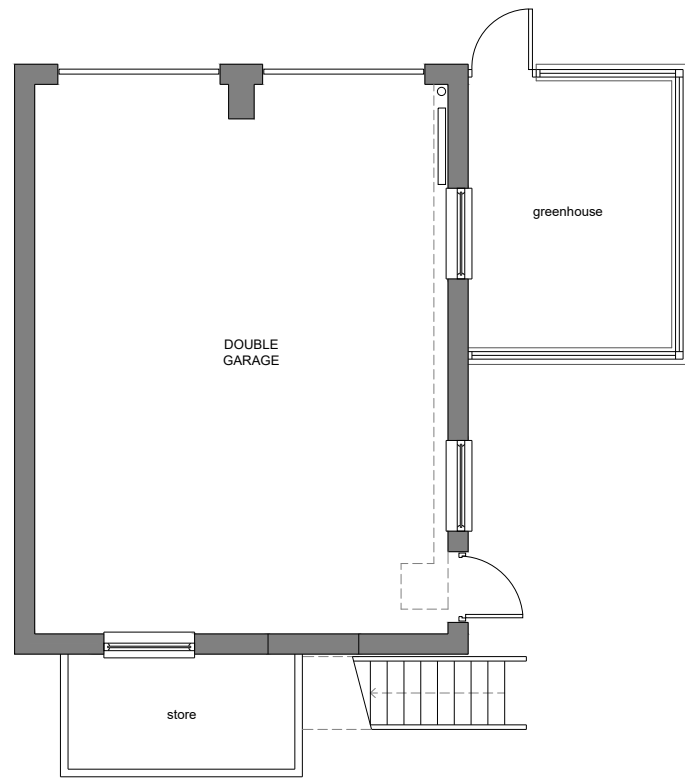


EXISTING GROUND FLOOR PLAN

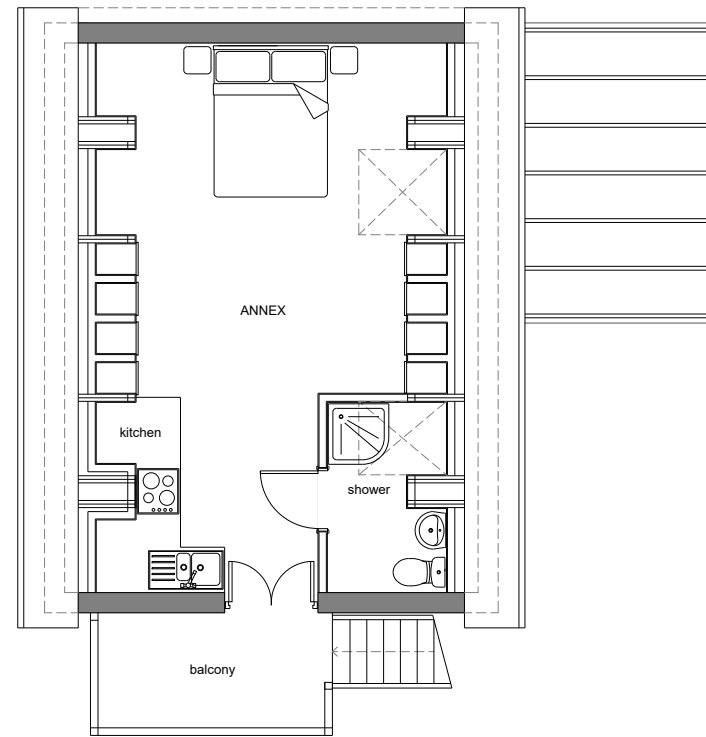


EXISTING FIRST FLOOR PLAN

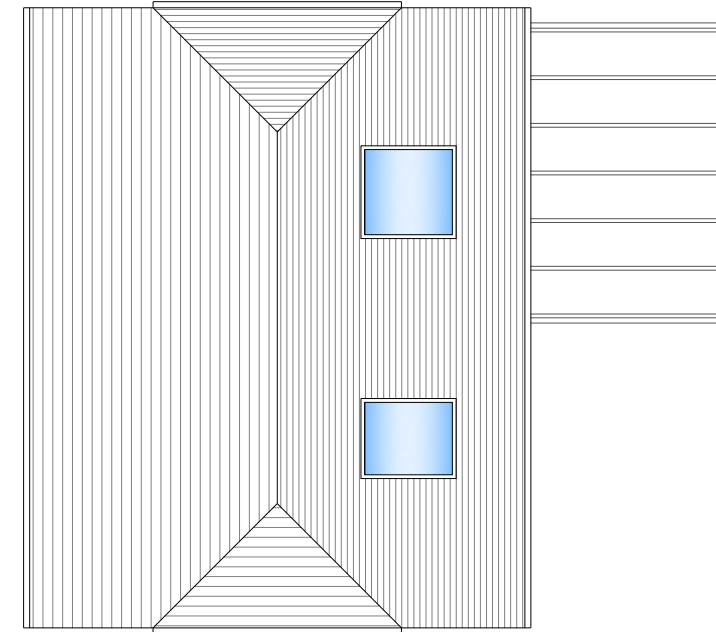


EXISTING ROOF PLAN

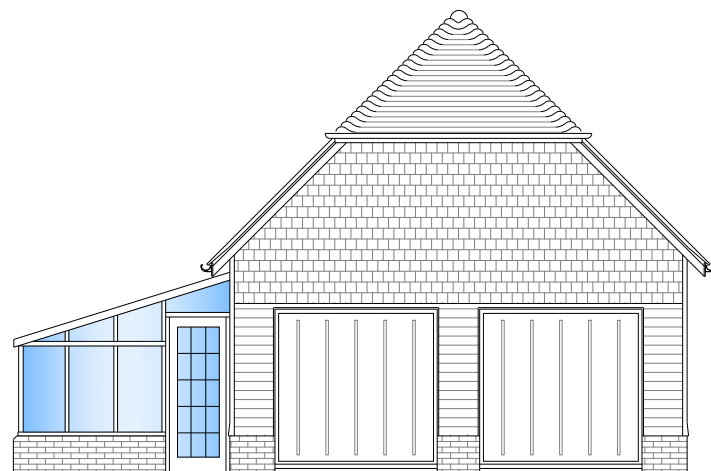

EXISTING FRONT ELEVATION

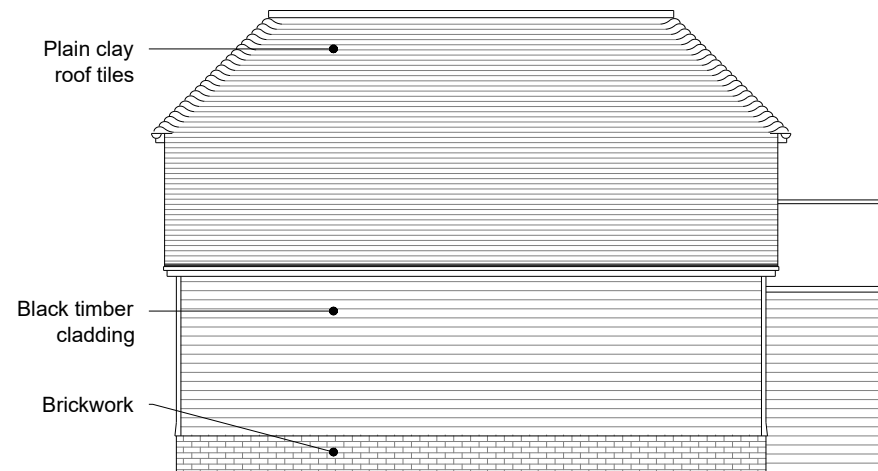


EXISTING SIDE ELEVATION

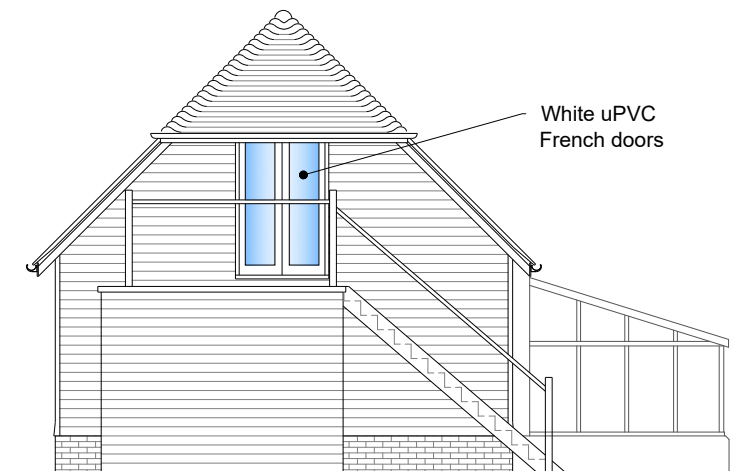

EXISTING REAR ELEVATION



EXISTING SIDE ELEVATION

 

mark alford design architecture
Heatherlands Bracken Lane Storrington West Sussex RH20 3HS
T: 01903 740033 E: office@markalforddesign.com

client: MR G BELL
project title: HINKHURST, BROOKS GREEN
PROPOSED ANNEX EXTENSION
drawing title: EXISTING PLANS AND ELEVATIONS

drawn by: MSA date: SEP'26 scale: 1:100 @ A3

issue status: FOR PLANNING CONSENT

drawing number: **26625 / P101** revision:

This drawing may not be used or reproduced without written consent. Copyright reserved
No dimensions to be scaled from this drawing except for Planning purposes.