





This drawing is to be read in conjunction with all other relevant drawings and specifications.
Do not scale from this drawing (unless for planning purposes). Use figured dimensions only.
All levels and dimensions to be checked on site prior to commencement of work.
All dimensional discrepancies are to be brought to the immediate attention of the originator. Responsibility cannot be accepted for alteration and/or deviation from this design without prior knowledge.
Copyright reserved.
This drawing may only be used under license for the client and location specified in the title block. It may not be copied or disclosed to any other third party without prior written consent.
It is the responsibility of the Client to check Legal Boundaries are correctly indicated and that relevant Party Wall Notices (usually served via a Surveyor) where required have been served to adjoining neighbours prior to any commencement of work. No responsibility will be held by Simon Harvey Designs Ltd for any failure in the above.

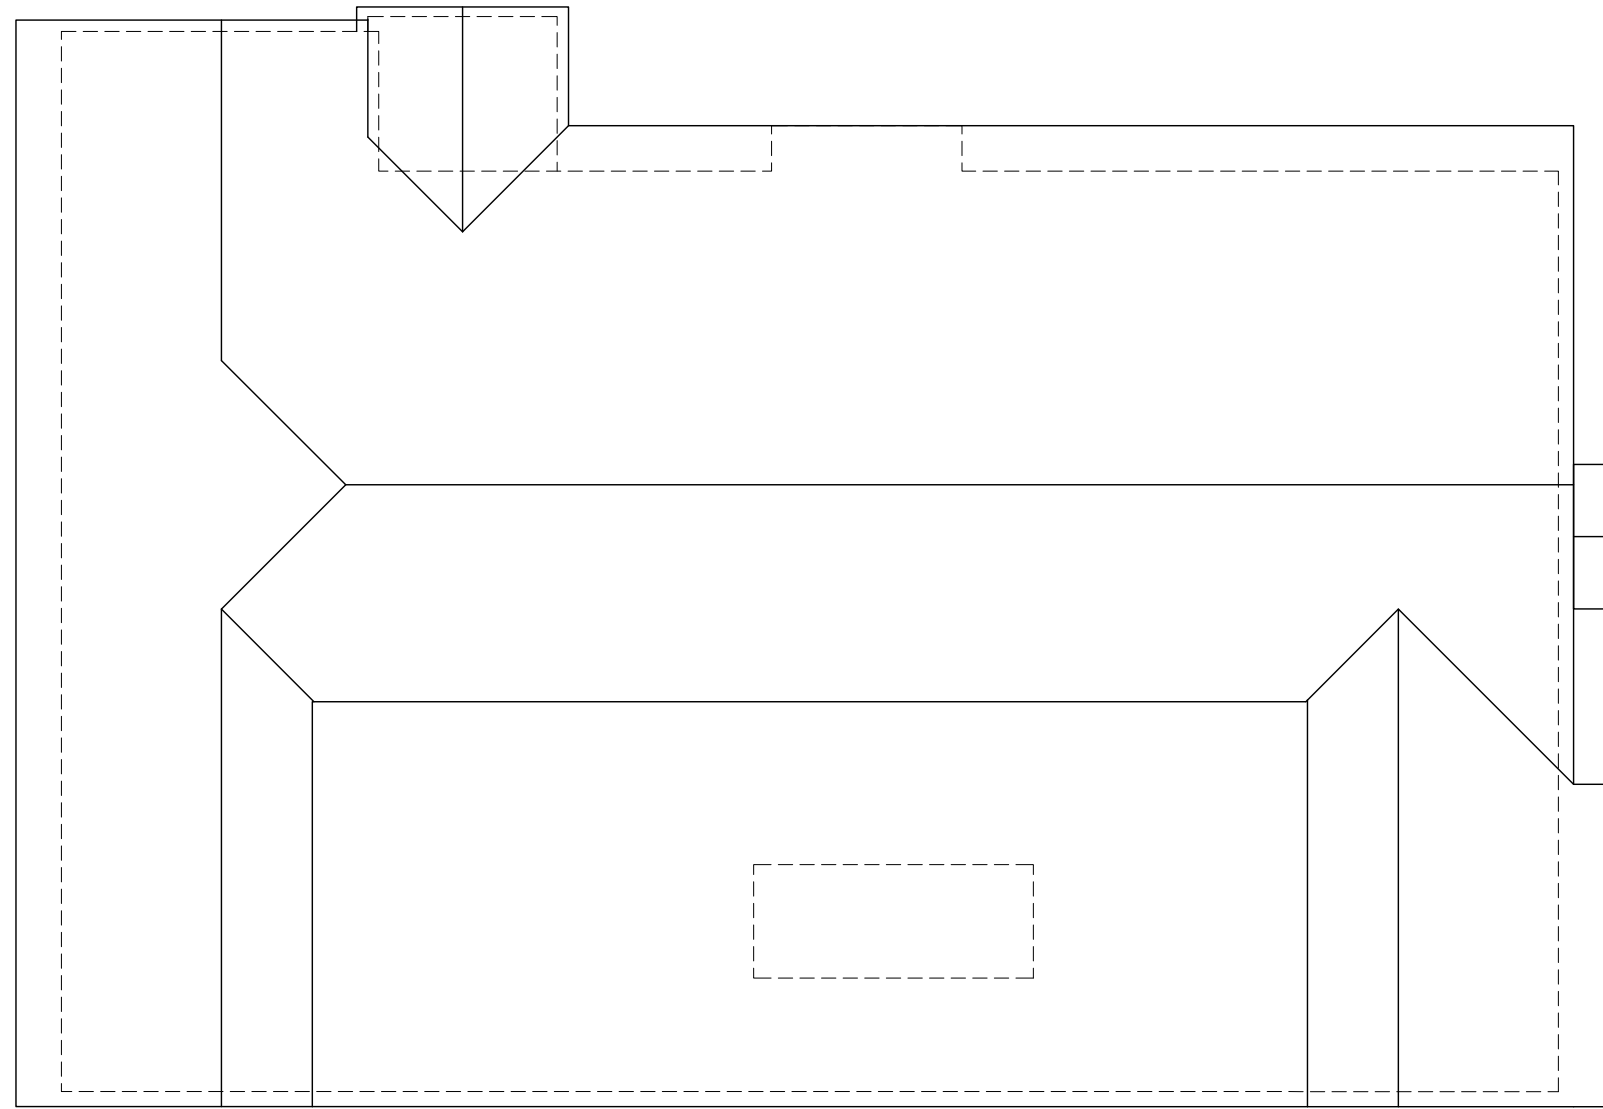

ROOF PLAN
As Existing

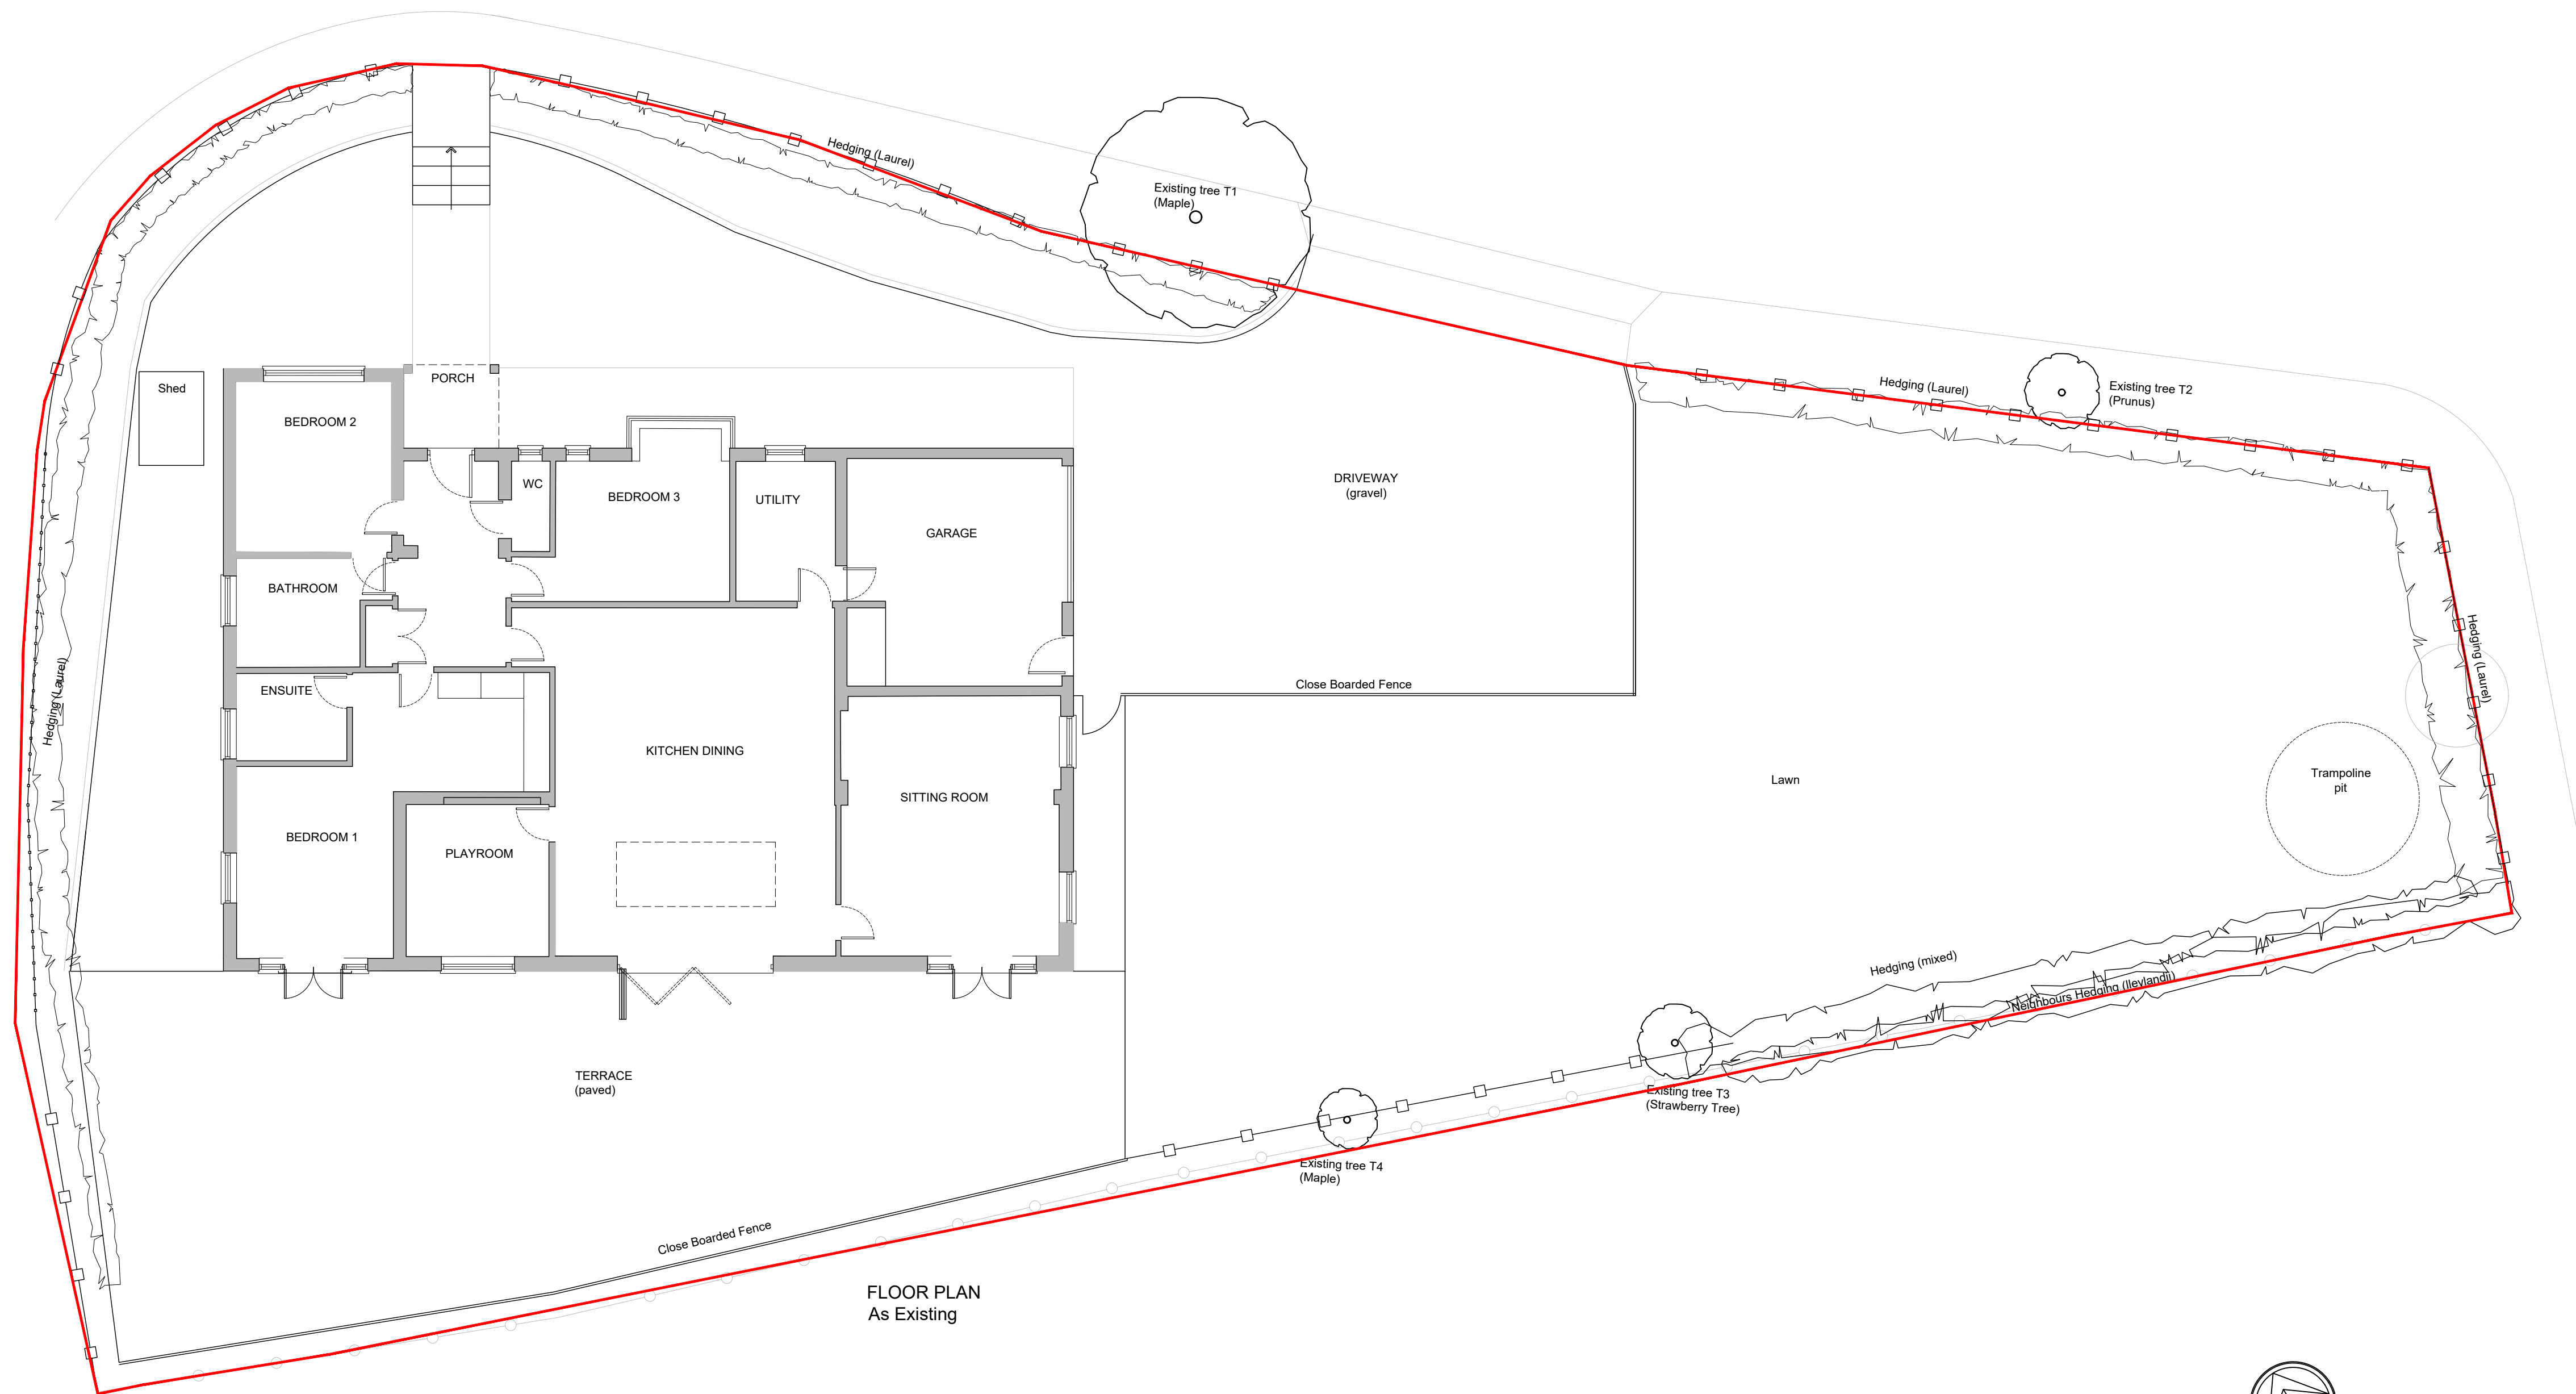

FLOOR PLAN
As Existing

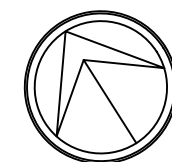 

PLANNING

Revision	
	SIMON HARVEY DESIGNS LTD 2 Greenfield Way, Storrington, West Sussex, RH20 4PY t: 07833 178642 e: office@simonharveydesigns.com
	Client: Mr & Mrs Wettler
Project: New detached outbuilding, garage conversion and alterations to;	
Address: Lavender Cottage, Nyetimber Copse, West Chillington, West Sussex. RH20 2NE	
Drawing Title: EXISTING PLANS	
Drawing Number: 192_02	
Date: August 2026	Scale: 1:100@A1