



NOTES RELATING TO THIS DRAWING


ALL DIMENSIONS ARE TO BE CHECKED ON SITE PRIOR TO COMMENCEMENT OF ANY WORKS, AND ANY DISCREPANCIES REPORTED IMMEDIATELY TO THE ARCHITECT/DISIGNER.
THIS DRAWING IS TO BE READ IN CONJUNCTION WITH ALL OTHER DESIGN TEAM DETAILS AND SPECIFICATIONS.
DO NOT SCALE FROM DRAWINGS, EXCEPT FOR THE PURPOSES OF PLANNING ASSESSMENT.

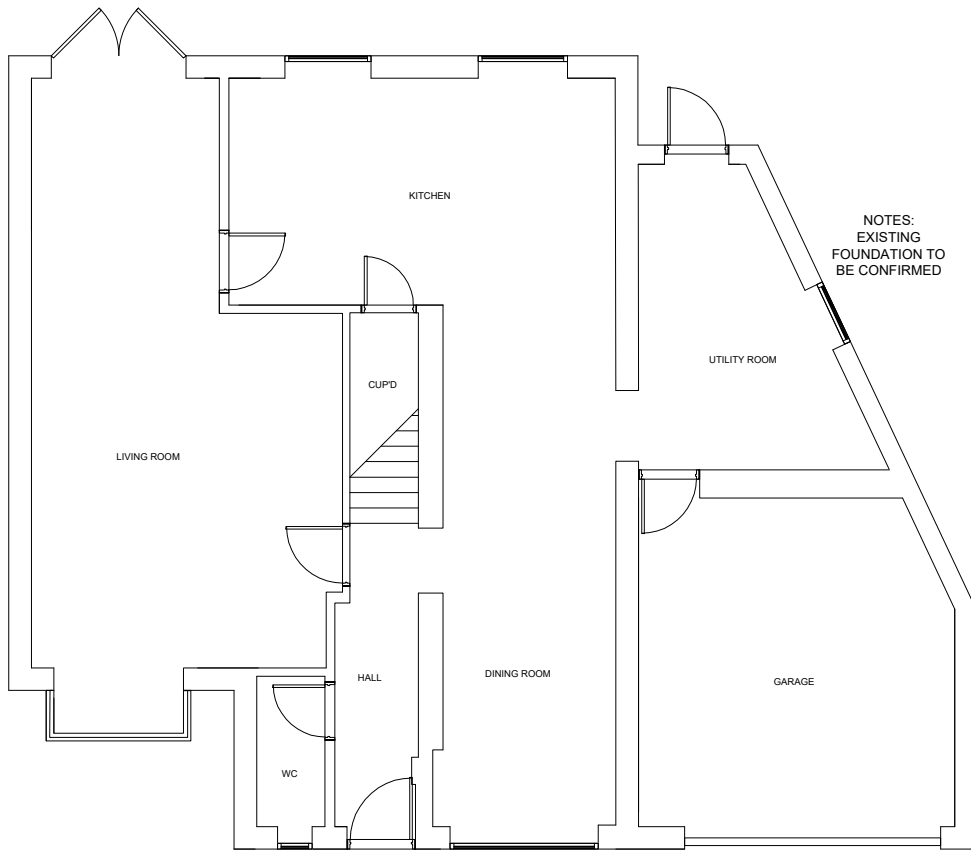

GROUND FLOOR (proposed)
Scale 1:100

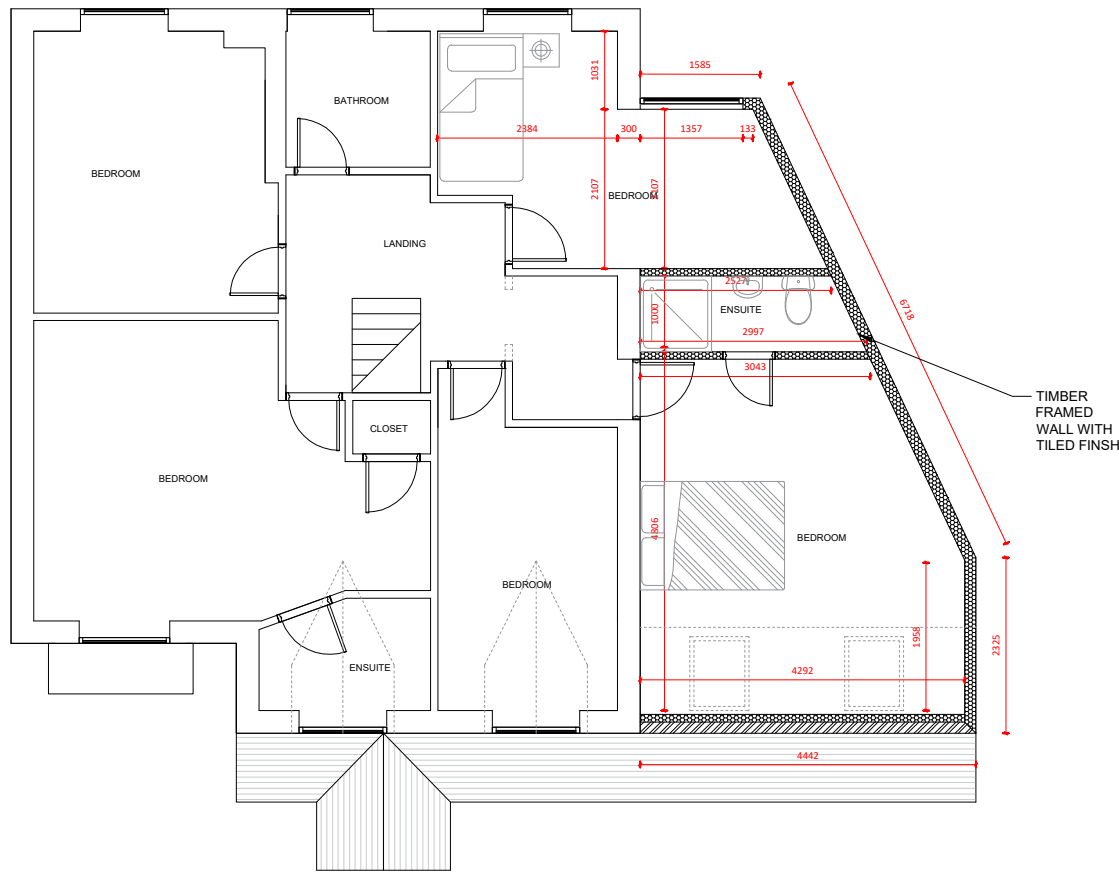

FIRST FLOOR (proposed)
Scale 1:100

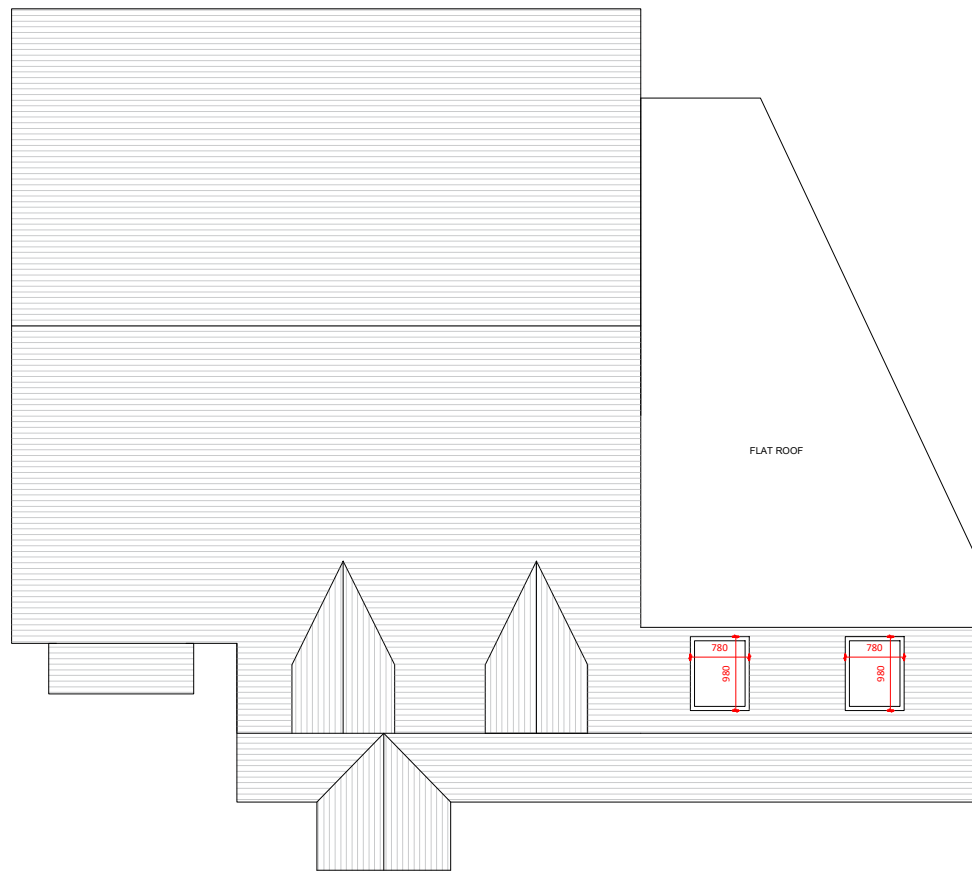


ROOF PLAN (proposed)
Scale 1:100




FRONT ELEVATION (proposed)
Scale 1:100



REAR ELEVATION (proposed)
Scale 1:100

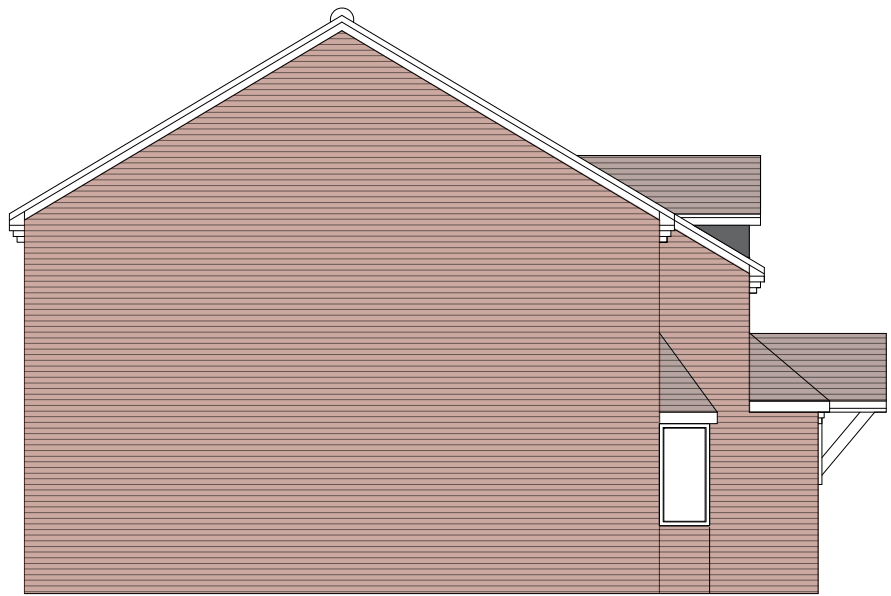

SIDE ELEVATION 1 (proposed)
Scale 1:100

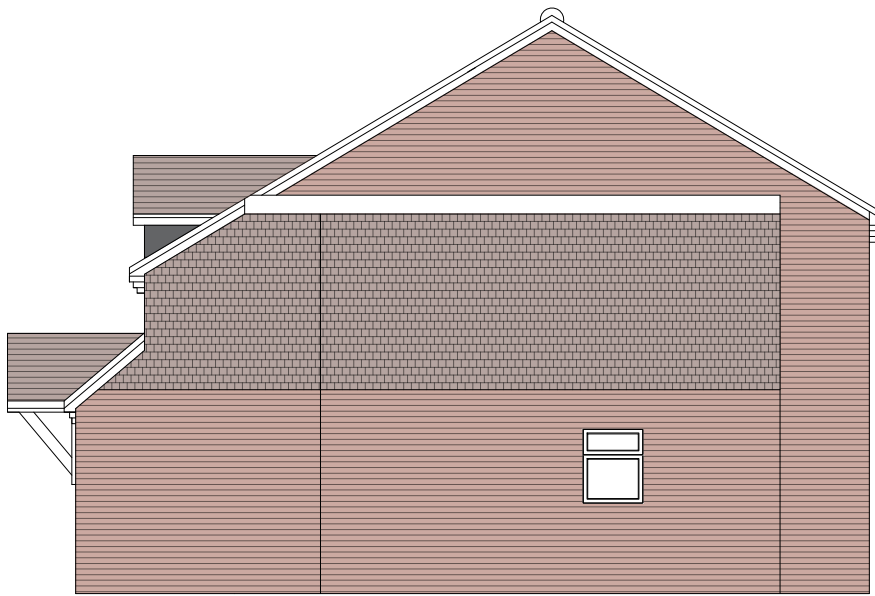


SIDE ELEVATION 2 (proposed)
Scale 1:100

LEGEND:

- RETAINED STRUCTURE
NEW CAVITY WALL
NEW STUD WALL
NEW BLOCKWORK WALL

SCALE BAR FOR 1:100

 

Rev.	Description	By	Chkd.	Date
P1	ISSUE FOR INFORMATION	SS	SS	MAR 26

Title:	ISSUE FOR INFORMATION		
Client:			
Project:	21 CASTLEWOOD ROAD, SOUTHWATER, HORSHAM RH13 9US		
Drawing:	PROPOSED PLANS AND ELEVATIONS		
Drawn:	SS	Chkd:	SS
Drawing Status:	PLANNING ISSUE	Rev.	P1
Scale:	Noted @ A2	Date:	MAR 26
Job No.	PSD/2026/813	Drawing No.	A02