



- All dimensions in millimeters. All dimensions and levels to be checked by contractor prior to commencing work.

- Assume drawings not to scale, use figured dimensions. Do not scale from drawings.


- Work done shall confirm to the issued drawings and specifications. No changes to be made unless by prior consultation with D S Equine

- Copyright and Intellectual Property rights are owned by D S Equine, reproduction or use of design by any party for any purpose is expressly forbidden without the written consent of D S Equine


Elevations 1:200

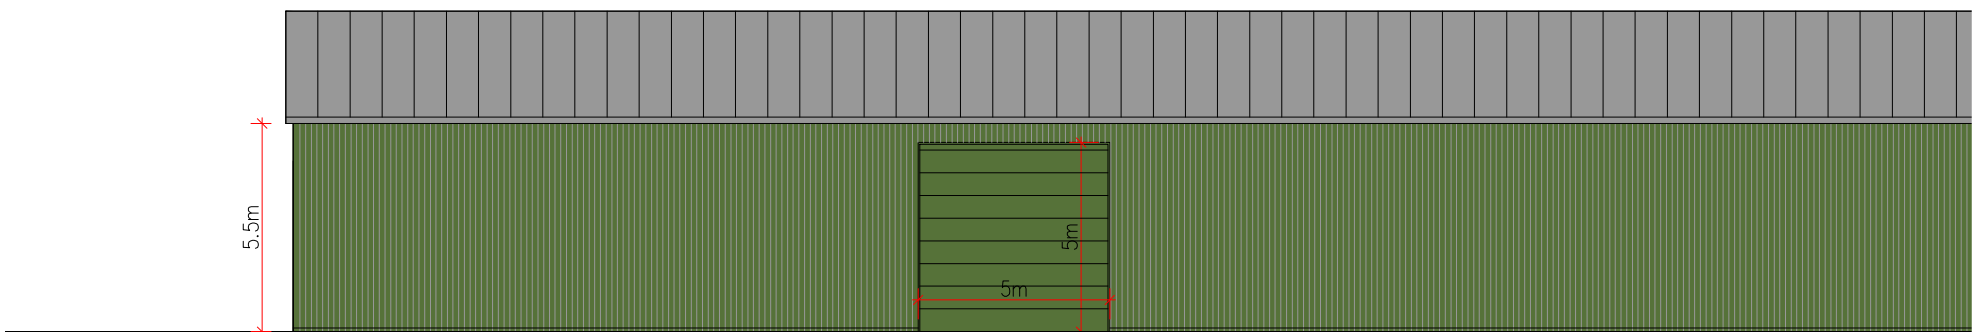 

Front Elevation (East)

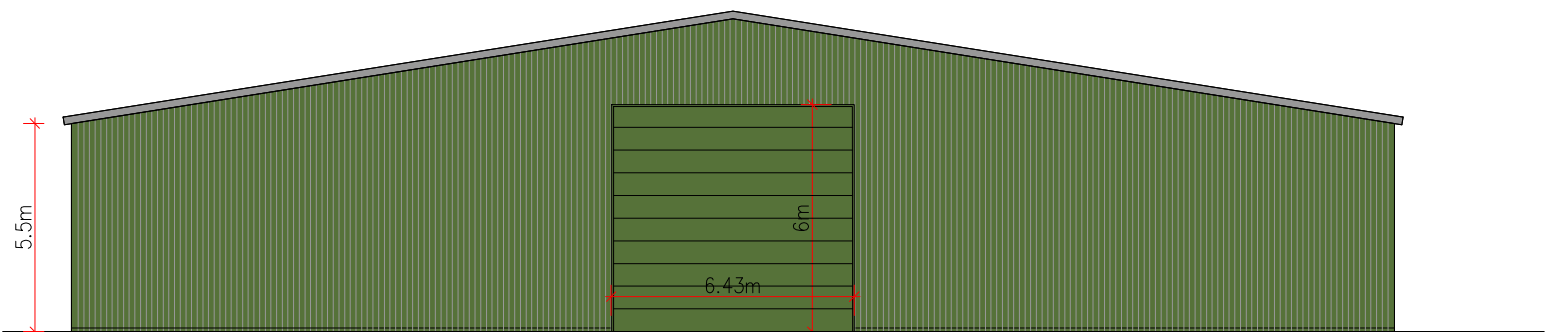


End Elevation (North)

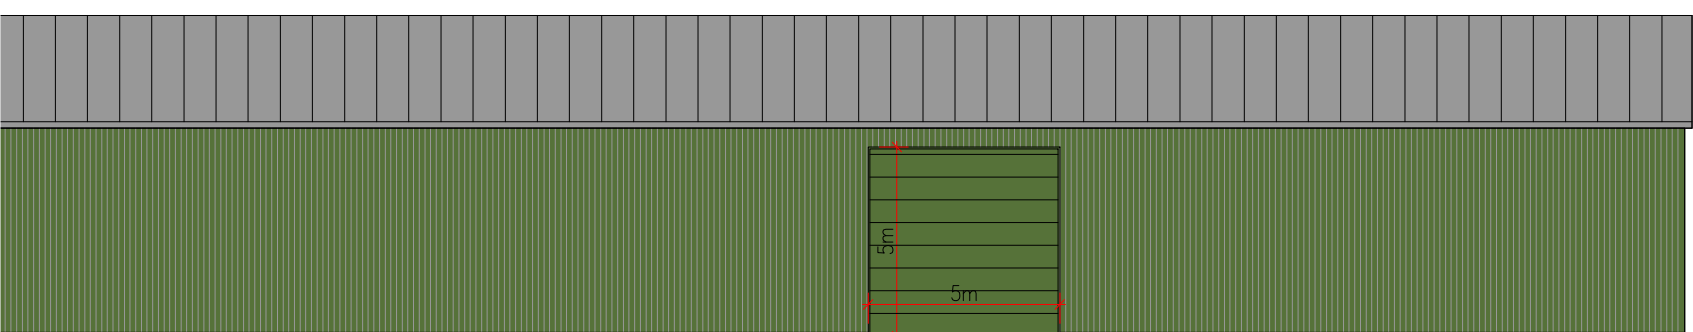

Rear Elevation (West)



End Elevation (South)

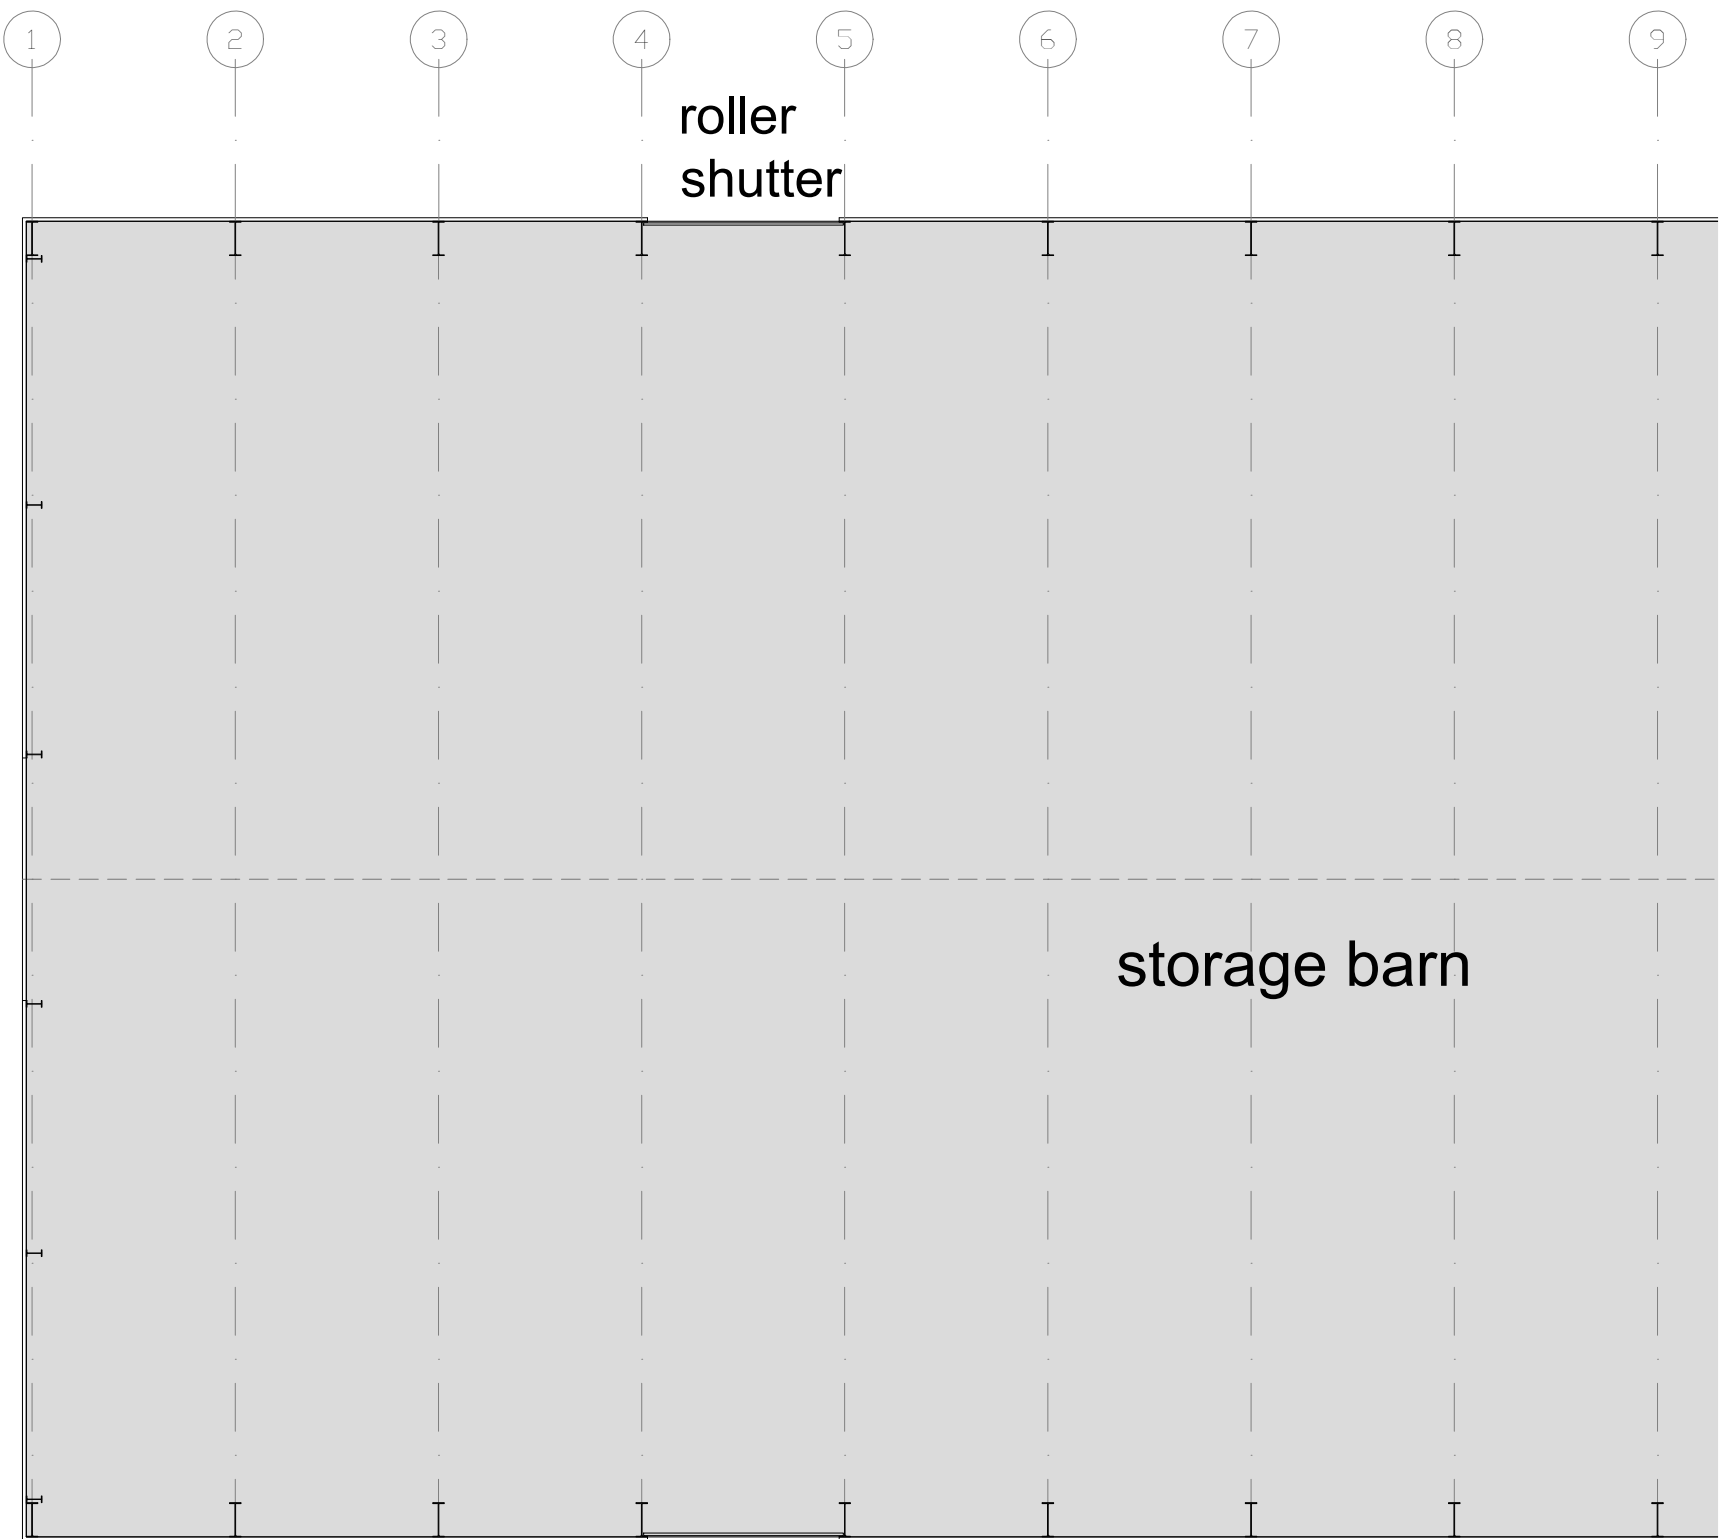

roller shutter

storage barn

Plan 1:200



DSEQUINE

**Beckley Stud, Reeds Lane,
Southwater. Horsham.
RH13 9DQ**

Project No		
Drawing Title	Storage Barn	
Drawing No	DSE/BS/PL/01	
Pages		
Drawn	TWEAD	October 2025
Review		
Leader		
Stage	Planning	N O R T H
Scale	various	
Paper	A1	

