


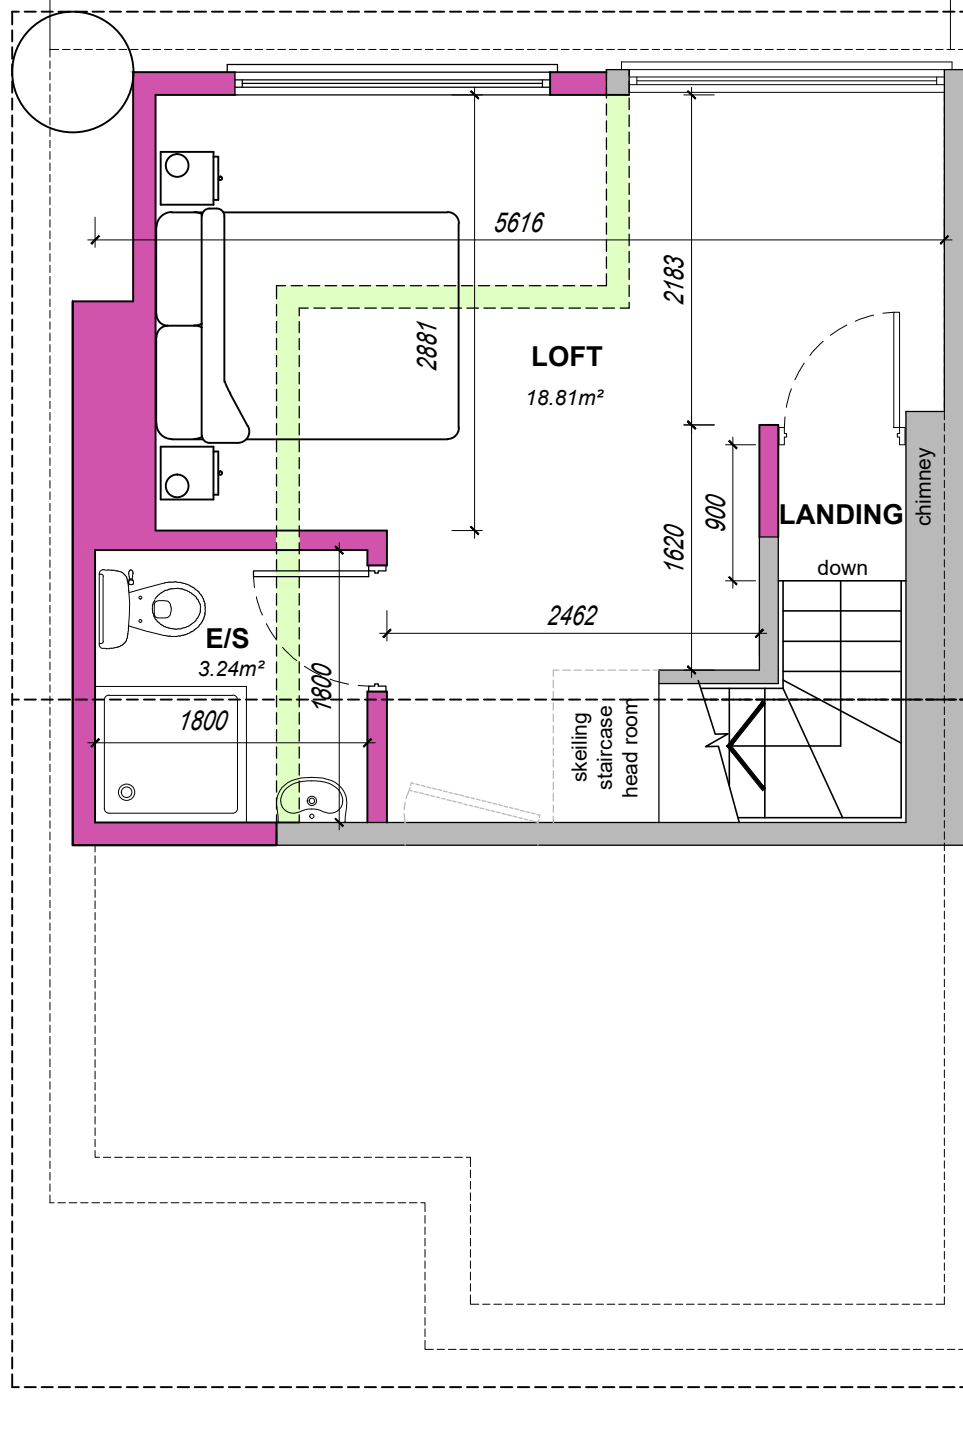


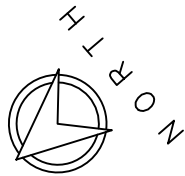

NOTE
Chimney breasts are to be removed from ground floor up all the way to roof level. Contractor to liaise with client.

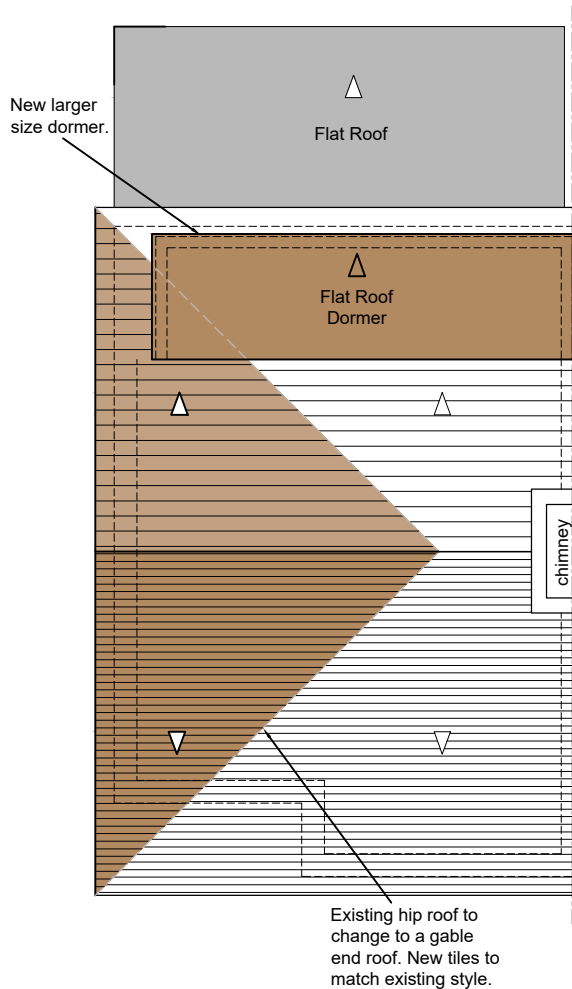

PROPOSED ROOF PLAN
SCALE 1:100

 

PROPOSED LOFT FLOOR PLAN
SCALE 1:50



PLAN KEY

EXISTING

PROPOSED

DEMOLITION

Copyright reserved.
This drawing may only be used for the client and location specified in the title block. It may not be copied or disclosed to any other third party without prior written consent from DMA Building Designs. Prior to any works commencing on site, DMA Building Designs is to be contacted regarding the current status, revision or regulatory approval of this drawing.

1. The works shown have been drawn for submission to the local planning authority and are not to be used for construction.

2. No works shall commence until planning approval has been given by the local authority.

No works to commence without either full plans building control approval or a building notice served with the local authority. The dimensions indicated are approximate and subject to site checks by the contractor prior to commencement. DMA Building Designs accept no responsibility for any unknown factors which either preclude the works from construction or add additional costs, ie location of public sewers and underground services, abnormal foundation designs, due to trees, ground conditions or any underground structure or obstruction. condition of the existing building.

DMA
BUILDING DESIGNS

UNIT 4B, RUDGWICK BRICKWORKS, LYNWICK ST
RUDGWICK, HORSHAM, WEST SUSSEX, RH12 3DH.
TEL No 01403 822220 Mobile 07730 523447
Email - admin@dmabuildingdesigns.co.uk

CLIENT	SHARON DUKE	P3	ISSUED FOR PLANNING APPROVAL	03.08.2026
PROJECT	AMENDMENTS TO EXISTING LOFT WITH NEW REAR DORMER. GROUND FLOOR ALTERATIONS WITH OPEN PLAN KITCHEN & CHANGES TO WC & LOBBY AREA.	P2	DORMER VOLUME	20.07.2026
REV	DESCRIPTION	P1	ISSUED FOR PLANNING APPROVAL	15.05.2026
DRAWING	PROPOSED LOFT FLOOR PLAN & ROOF PLAN	SCALE @ A3	DATE	DRG No
	143 RUSHAMS ROAD, HORSHAM, WEST SUSSEX, RH12 2NY	1:100, 1:50	MAY 2026	DE1400 / 04B
				REVISION
				P3