




1:50 SCALE IN METRES

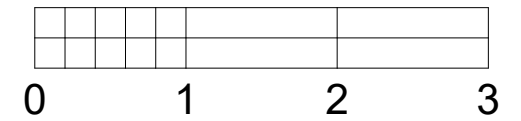

PROPOSED SOUTH EAST (FRONT ELEVATION)

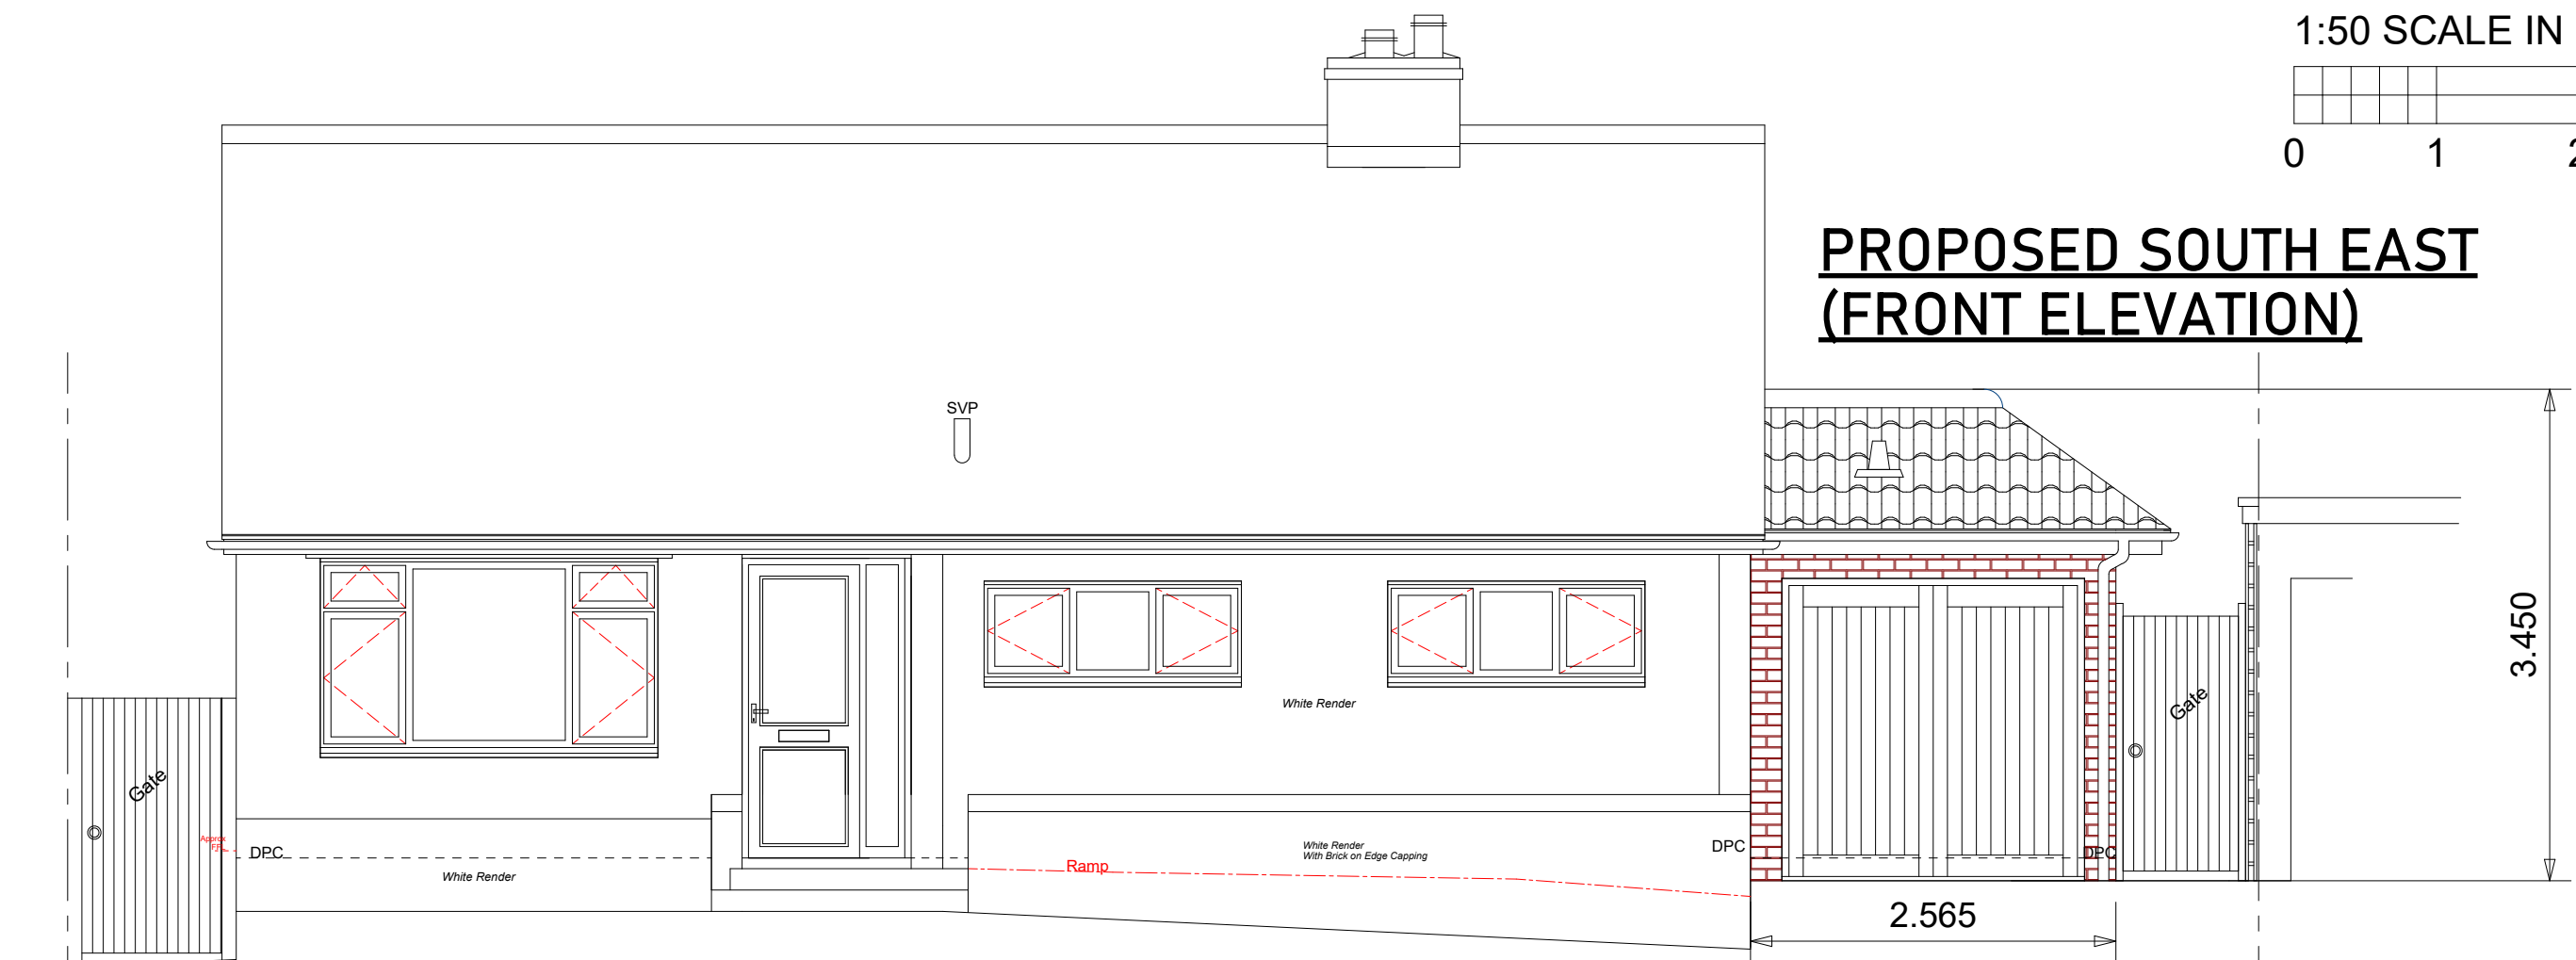

PROPOSED SOUTH WEST (SIDE ELEVATION)

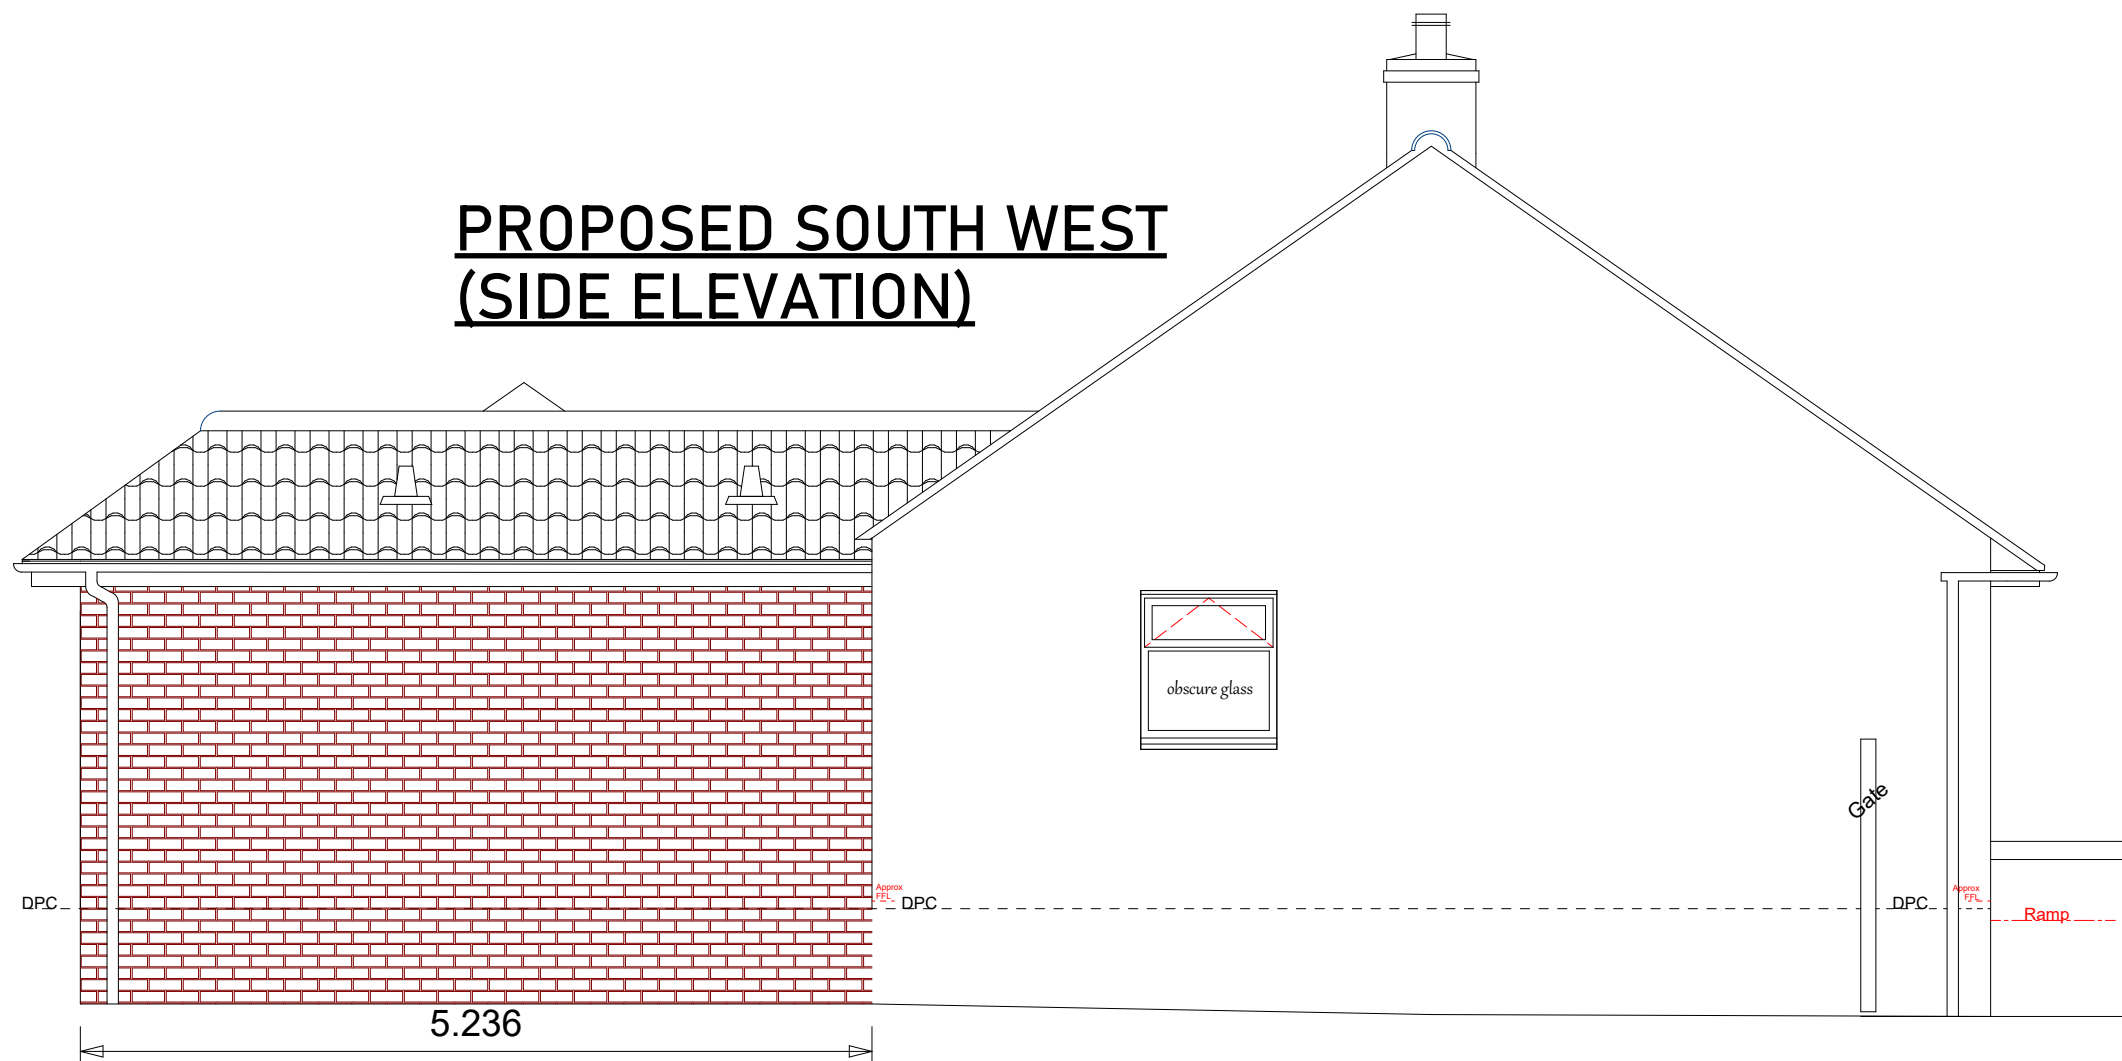

Please note:
This drawing has been prepared solely for the purposes of obtaining Planning Permission. All dimensions are approximate unless otherwise stated and shall be verified on site prior to construction. Structural design, foundations, steelwork, roof structure, drainage, thermal performance and Building Regulations compliance are to be designed and approved separately. A J Parsons Building Design accepts no responsibility for construction works undertaken from this drawing.

Proposed Rear and Side Extension

Mr & Mrs E Williamson
54 Queensway
Horsham
RH13 5AY

Scale: 1:50
Date: JUL 26

Dwg Nr: 54Q 26 AJP03



A J PARSONS
BUILDING DESIGN

Practical plans for extensions & alterations