
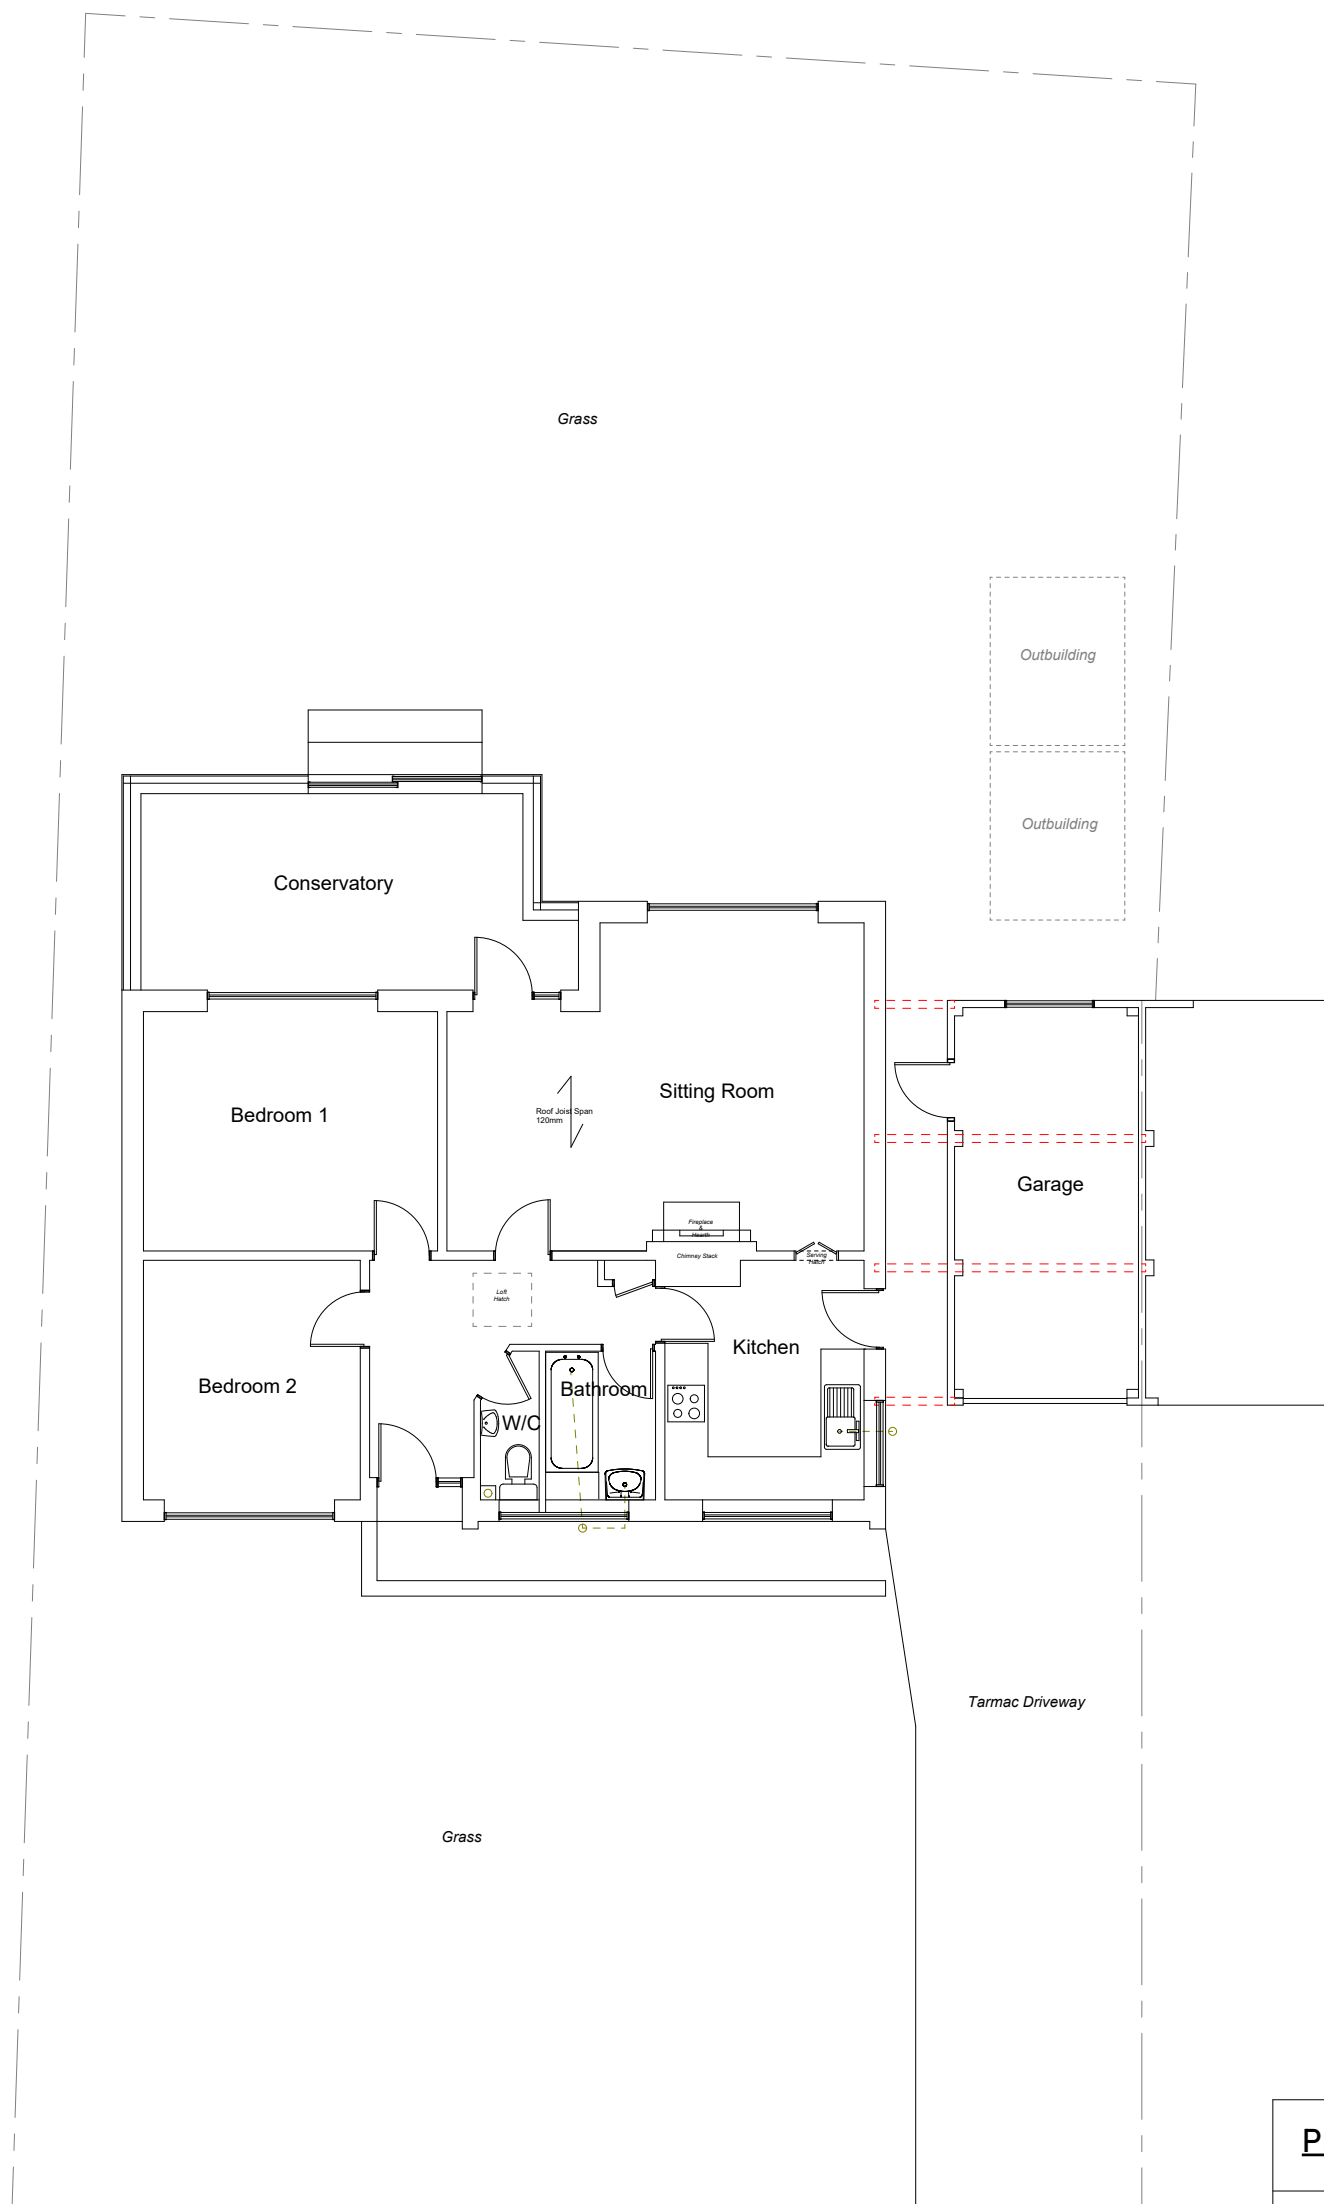


1:100 SCALE IN METRES

 

Please note:  
This drawing has been prepared solely for the purposes of obtaining Planning Permission. All dimensions are approximate unless otherwise stated and shall be verified on site prior to construction. Structural design, foundations, steelwork, roof structure, drainage, thermal performance and Building Regulations compliance are to be designed and approved separately. A J Parsons Building Design accepts no responsibility for construction works undertaken from this drawing.

### Proposed Rear and Side Extension

Mr & Mrs E Williamson  
54 Queensway  
Horsham  
RH13 5AY

Scale: 1:100  
Date: JUNE 26

Dwg Nr: 54Q 26 AJP06



**A J PARSONS**  
BUILDING DESIGN

Practical plans for extensions & alterations

### EXISTING SITE PLAN