


1:100 SCALE IN METRES

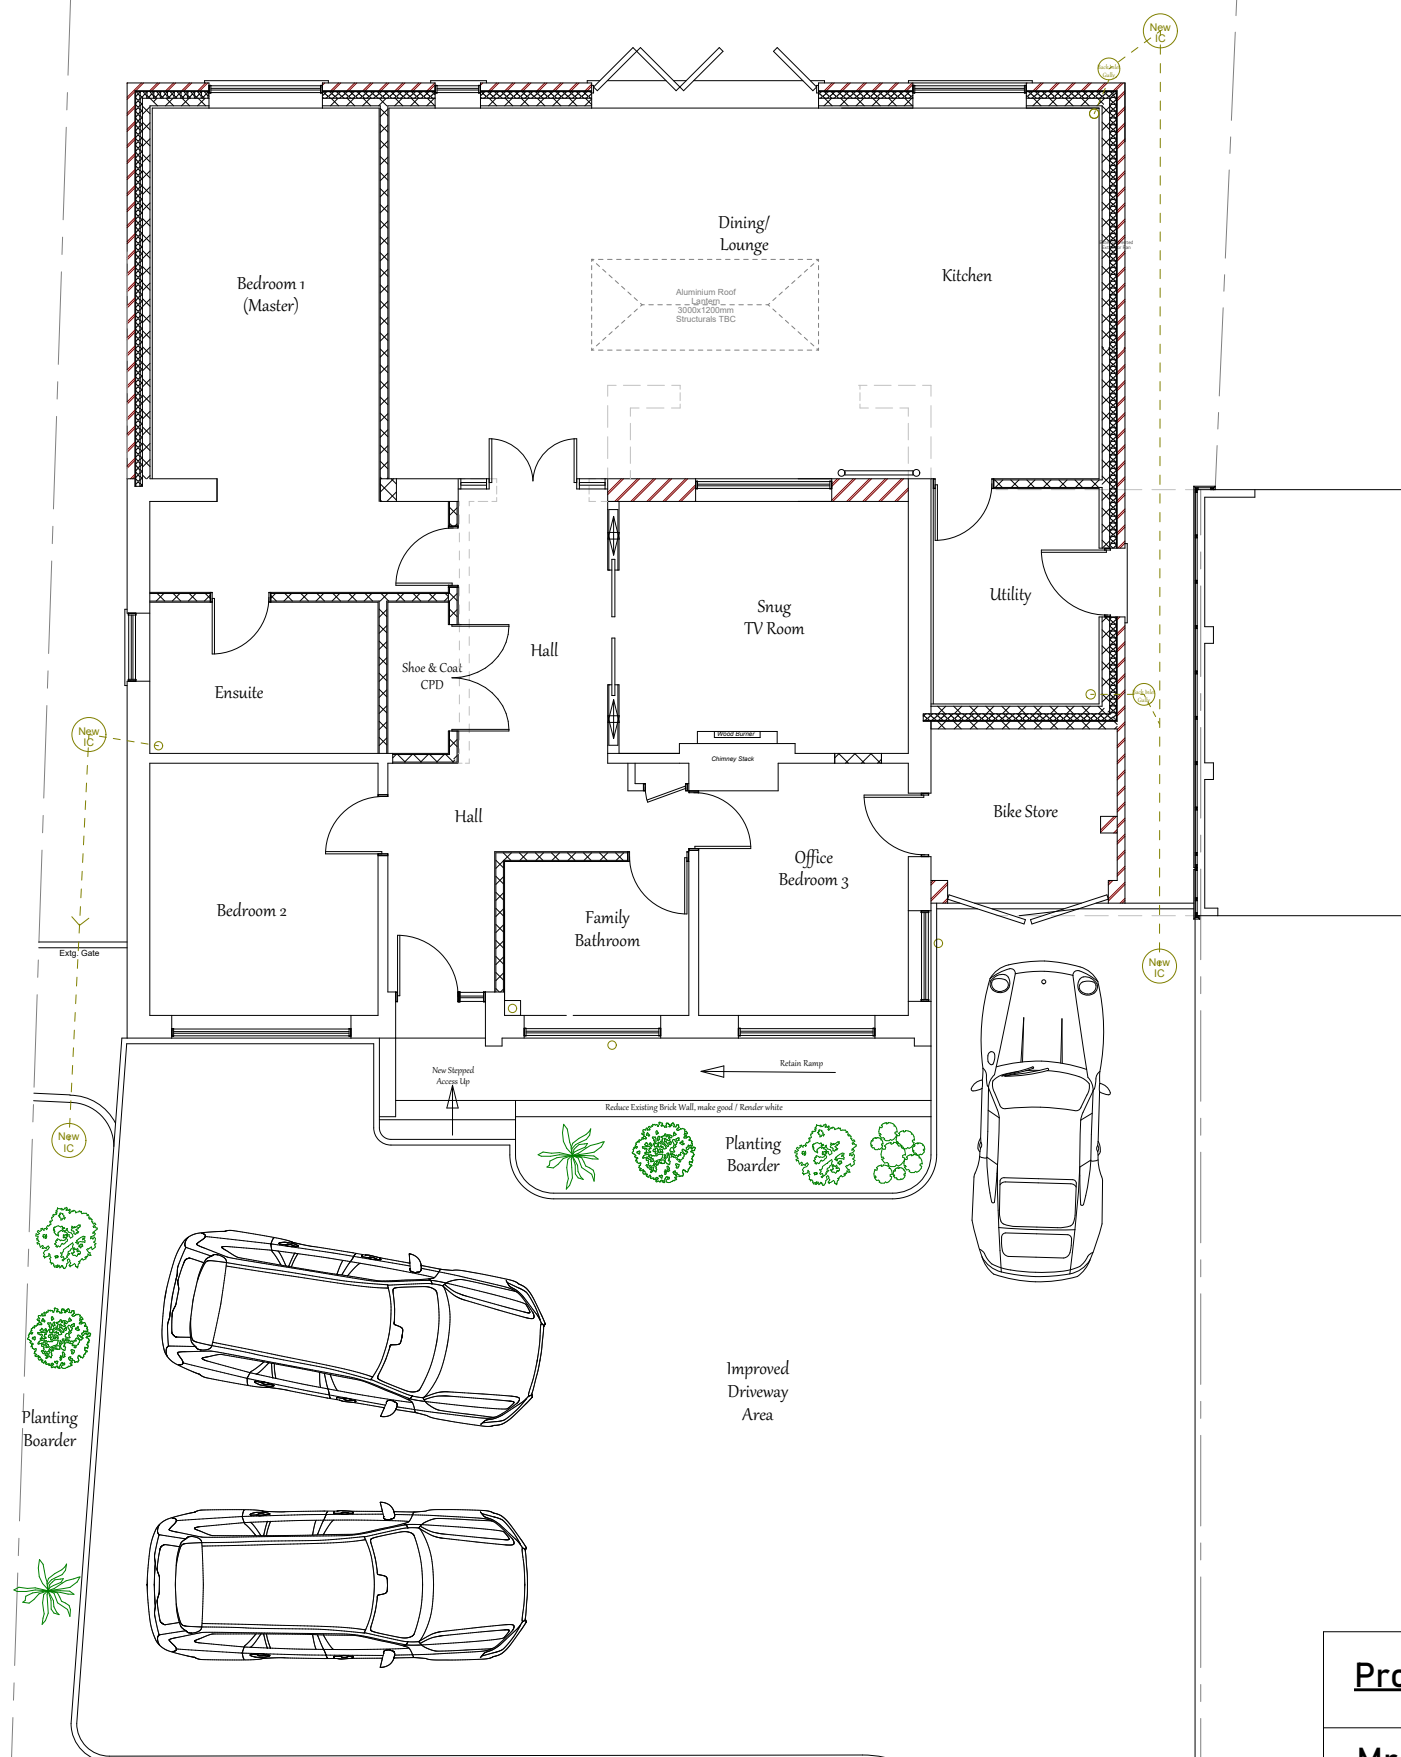

PROPOSED SITE PLAN

Indicative driveway arrangement shown for illustrative purposes only
to demonstrate improved/ retained off-road parking.
Final driveway layout, hard landscaping and planting are to be confirmed
and are not part of this application

Please note:
This drawing has been prepared solely for
the purposes of obtaining Planning
Permission. All dimensions are approximate
unless otherwise stated and shall be
verified on site prior to construction.
Structural design, foundations, steelwork,
roof structure, drainage, thermal
performance and Building Regulations
compliance are to be designed and
approved separately.
A J Parsons Building Design accepts no
responsibility for construction works
undertaken from this drawing.

Proposed Rear and Side Extension

Mr & Mrs E Williamson
54 Queensway
Horsham
RH13 5AY

Scale: 1:100
Date: JUL 26

Dwg Nr: 54Q 26 AJP07



A J PARSONS
BUILDING DESIGN

Practical plans for extensions & alterations