




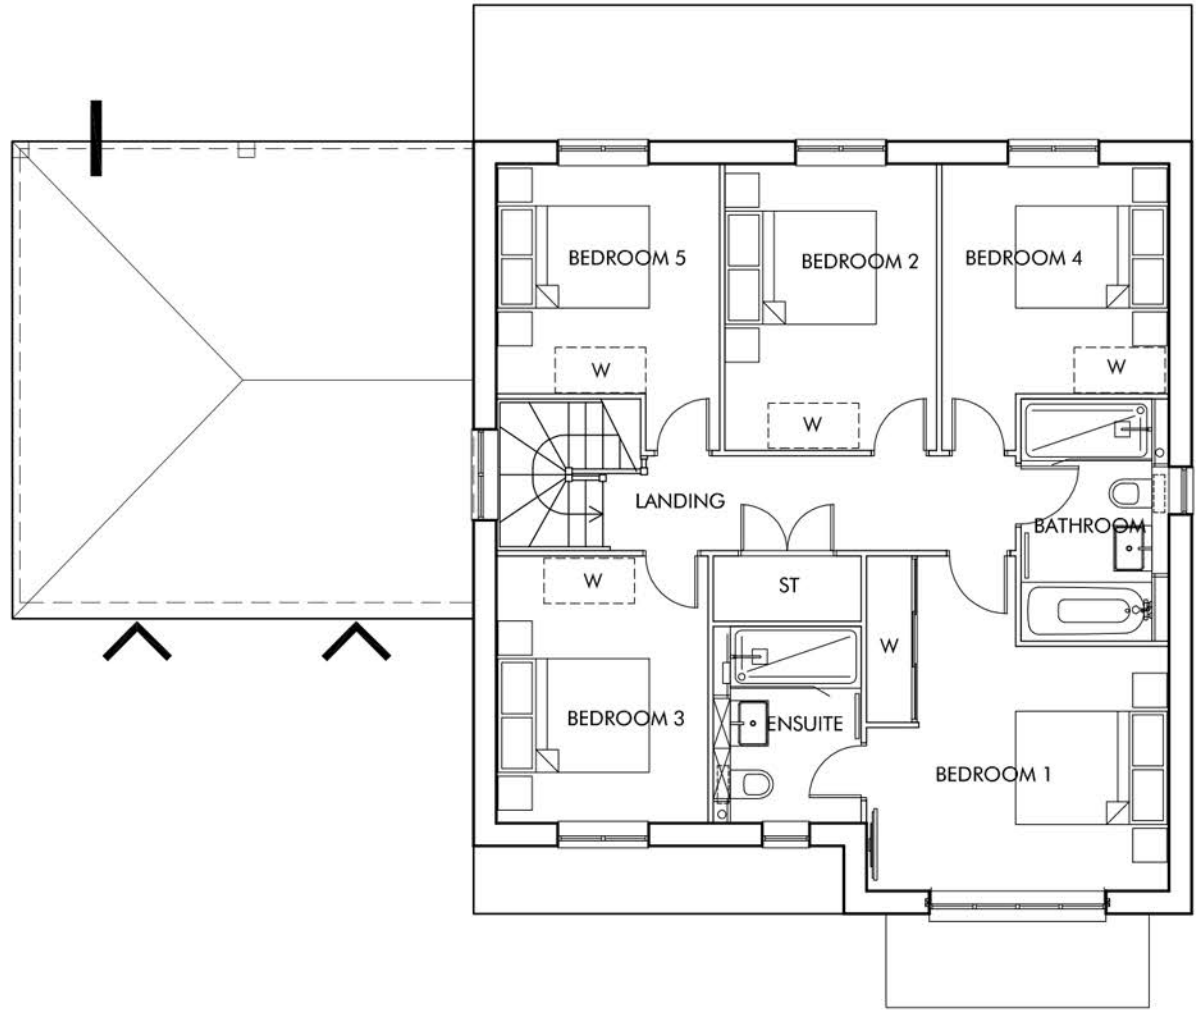

FIRST FLOOR

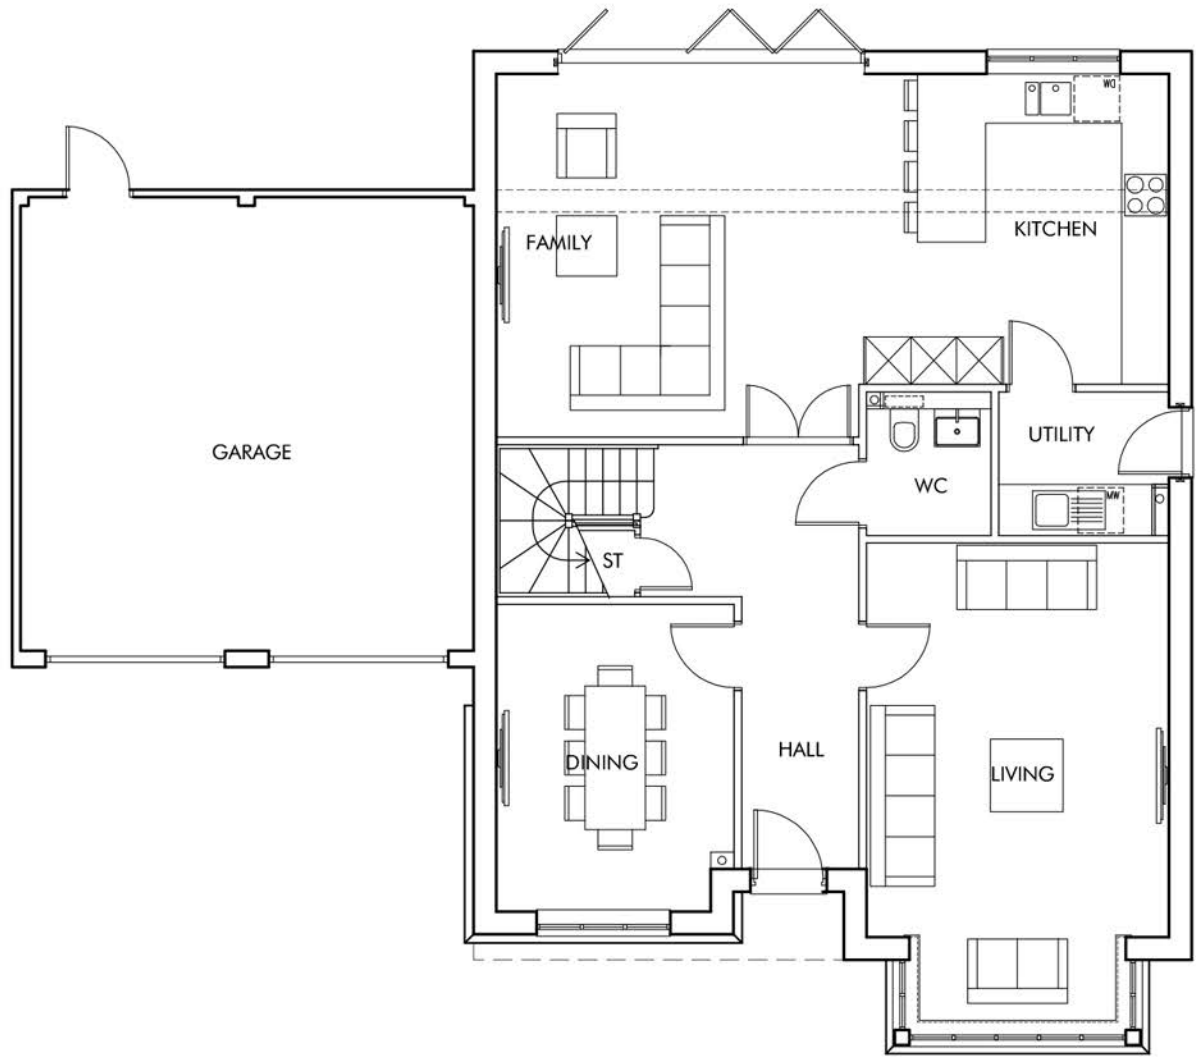

GROUND FLOOR PLAN

 

FRONT ELEVATION - A SCALE 1:50




SIDE ELEVATION D



REAR ELEVATION C



SIDE ELEVATION B

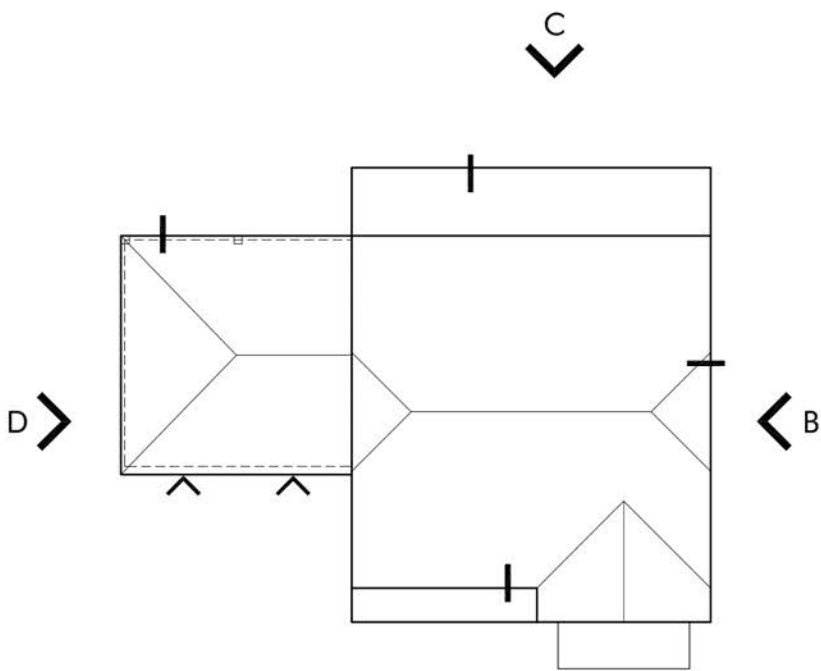

ROOF PLAN 1:200



KEY PLAN 1:2000

Berkeley
Designed for life

Omega
Architects

Unit 6, AC Court, High Street, Thames Ditton, Surrey, KT7 0SR
T: 01372 470 313 W: www.omega-architects.co.uk

Client:
BERKELEY HOMES

Project:
SOUTHWATER, PHASE 5

Drawing Title:
TYPE 5H1 - Plot 69
Plans & Elevations

Scale:
1:100 @ A1
(except where stated)

Revision	Drawn	Check	Date
A	GB	TJ	12.11.19
-	-	-	-
-	-	-	-

Project No	Class	Dwg No	Status	Rev
2772	6	3070	PL	A

OMEGA ARCHITECTS LTD. 100% OWNED BY BERKELEY HOMES. THE CONTENTS OF THIS DRAWING ARE NOT TO BE USED OR REPRODUCED IN ANY FORM OR BY ANY MEANS WITHOUT THE WRITTEN CONSENT OF BERKELEY HOMES. THIS DRAWING IS THE PROPERTY OF BERKELEY HOMES AND IS NOT TO BE USED OR REPRODUCED IN ANY FORM OR BY ANY MEANS WITHOUT THE WRITTEN CONSENT OF BERKELEY HOMES. THIS DRAWING IS THE PROPERTY OF BERKELEY HOMES AND IS NOT TO BE USED OR REPRODUCED IN ANY FORM OR BY ANY MEANS WITHOUT THE WRITTEN CONSENT OF BERKELEY HOMES.