


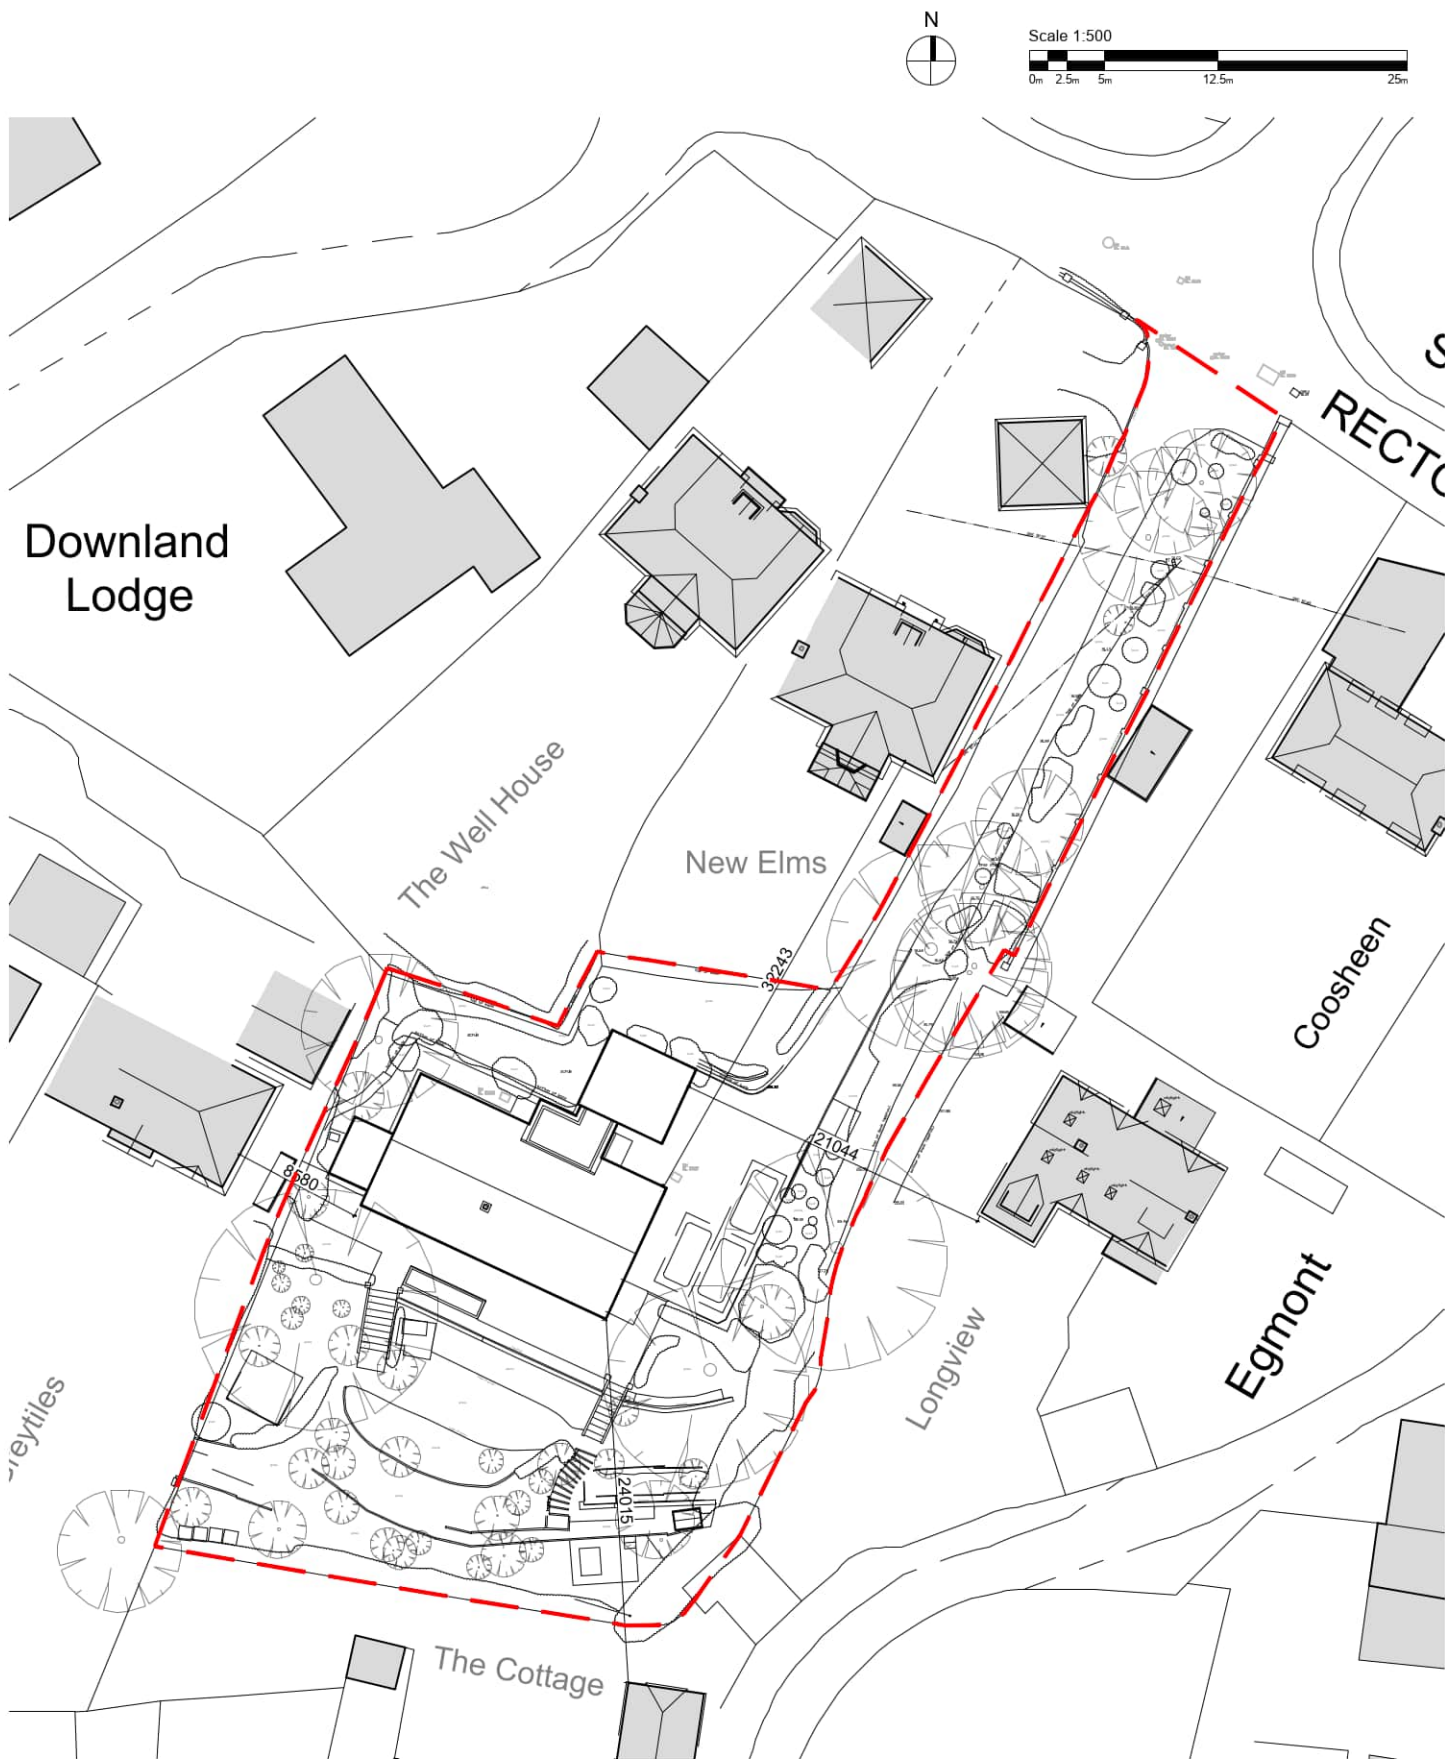

Ordnance Survey, (c) Crown Copyright 2025. All rights reserved. Licence number 100022432

Block Plan

— Proposed Application Boundary

Job Title
Little Ridge, Rectory Lane, Pulborough

Client's Name
Mr & Mrs Burrage

Drawing Title
Block Plan

P06	11.01.26	Updated for submission
P05	05.01.26	Updated for submission
P04	18.10.25	Updated to comment
P03	01.10.25	Updated for submission
P02	06.08.25	Roof Plan Updated
Rev	Date	Revision Details

Job No	Drawing No	Rev
LR23	BLOC02	P06