

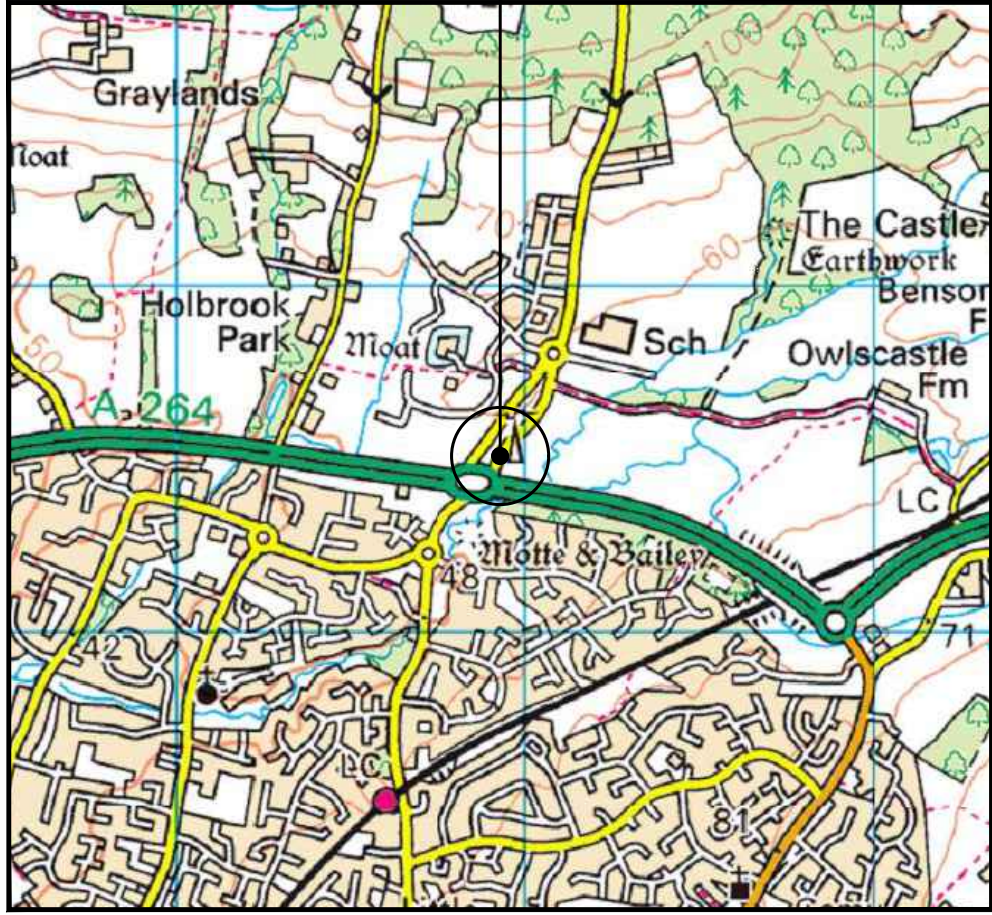


← = Right of Access
← = Public Access Route

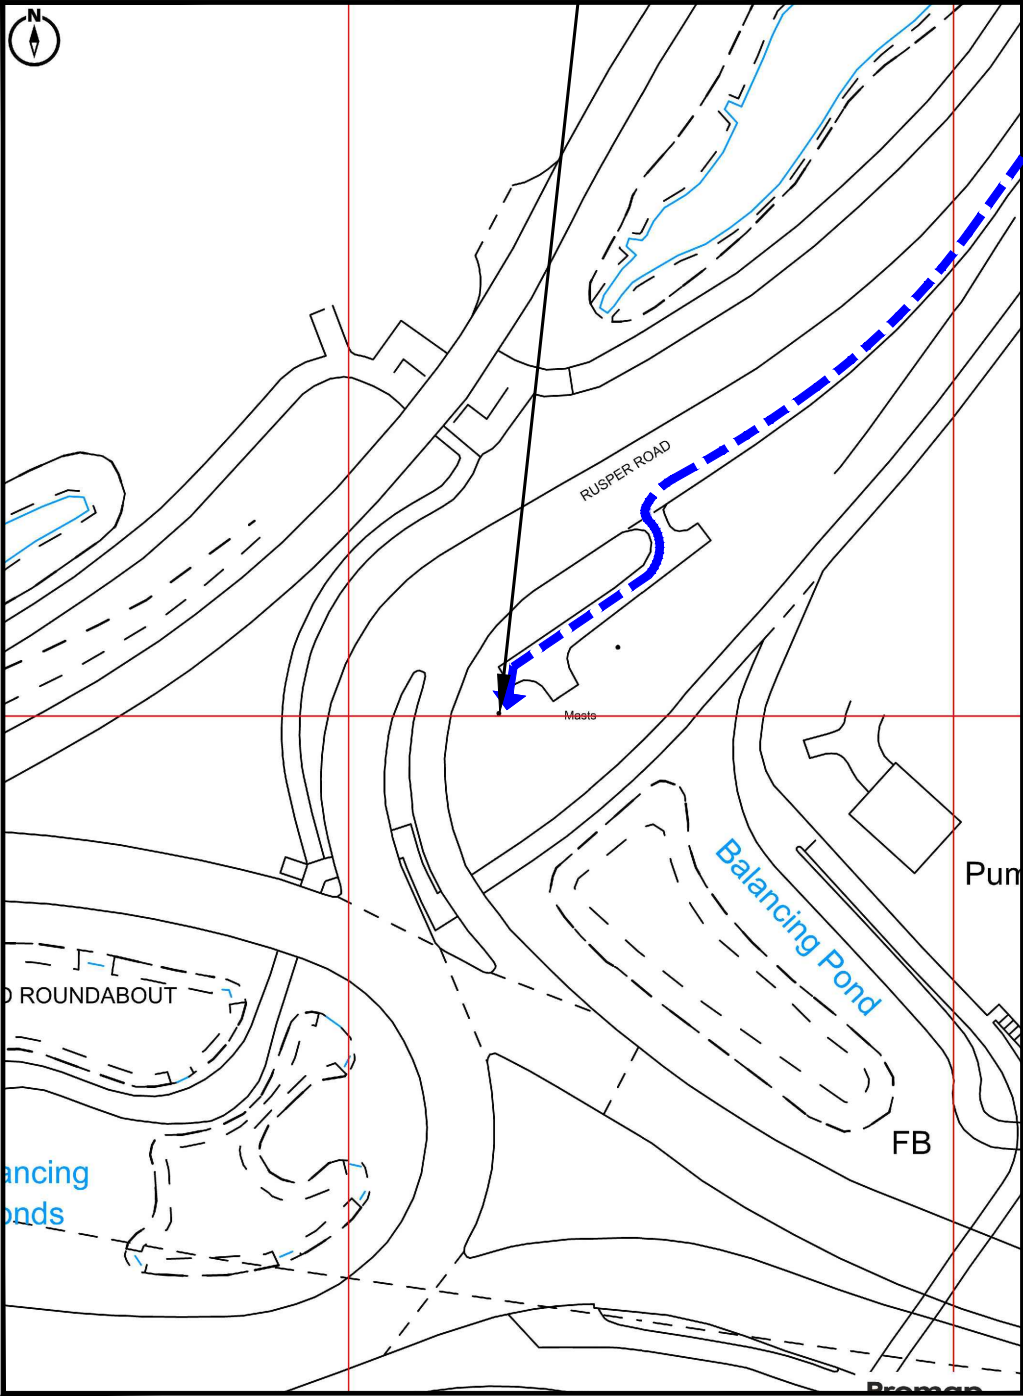

SITE LOCATION
(Scale 1:50000)
Ordnance Survey map extract
based upon Landranger map series
with the permission of the controller of
His Majesty's Stationery Office
Licence No. AC0000813445
Crown copyright.

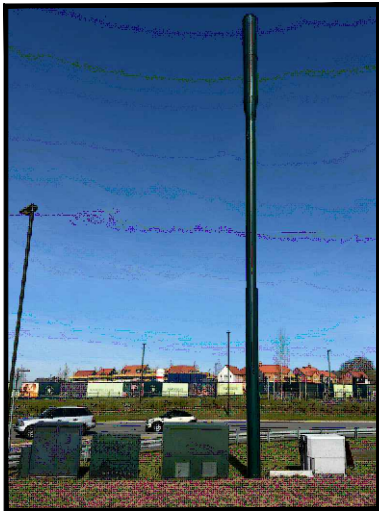

SITE PHOTOGRAPH

DETAILED SITE LOCATION
(Scale 1:1250)
Based upon Ordnance Survey map extract
with the permission of the Controller of
His Majesty's Stationery Office.
Crown copyright.
Licence No. AC0000813445



ALL DIMENSIONS ARE IN mm UNLESS NOTED OTHERWISE

N.G.R | E: 518933 | N: 133509

DIRECTIONS TO SITE: HEAD WEST ON M23. AT JUNCTION 11, TAKE THE A264 EXIT TO HORSHAM/PEASE POTTAGE. AT PEASE POTTAGE INTERCHANGE, TAKE THE 3RD EXIT ONTO A264 HORSHAM. AT TOLLGATE HILL ROUNDABOUT, TAKE THE 2ND EXIT AND STAY ON A264. AT THE ROUNDABOUT, TAKE THE 1ST EXIT ONTO HORSHAM RD/A264. CONTINUE TO FOLLOW A264. AT KILNWOOD VALE ROUNDABOUT, TAKE THE 2ND EXIT ONTO CRAWLEY RD/A264. AT FAYGATE ROUNDABOUT, TAKE THE 2ND EXIT AND STAY ON CRAWLEY RD/A264. AT MOORHEAD ROUNDABOUT, TAKE THE 2ND EXIT ONTO A264. AT RUSPER RD ROUNDABOUT, TAKE THE 3RD EXIT ONTO RUSPER RD. AT THE ROUNDABOUT, TAKE THE 4TH EXIT AND STAY ON RUSPER RD. SLIGHT LEFT ONTO ACCESS ROAD.

WHAT3WORDS LOCATION REFS:

- TEF SITE:
INDOORS.CHAPELS.CRAFTSMAN
- ACCESS POINT FROM MAIN ROAD:
POPPED.MEATBALL.ROLLED

NOTES:	
1A	CONSTRUCTION ISSUE
AR	TC
27/05/26	
REV	MODIFICATION
BY	CH
DATE	



united infrastructure
United Infrastructure
4 Clearwater, Lingley Mere Business Park, Lingley Green
Avenue,
Great Sankey, Warrington, WA5 3UZ
t. 44 (0)151 420 4128
www.unitedinfrastructure.com




cornerstone

Cell Name		Opt.
HORSHAM NORTH		—
Cell ID No		
CSID	VF	TEF
12571923	80231	11774
Project No.	SUEZ	E REF.
TBC	CST028	E329396

Site Address / Contact Details

RUSPER ROAD
OLD HOLBROOK
NORTH HORSHAM
WEST SUSSEX
RH12 5JW

Drawing Title:		SITE LOCATION MAPS	
Purpose of issue:		CONSTRUCTION	Dwg Rev:
Drawing Number:		100	1A
Surveyed By:	Original Sheet Size:	Pack Issue:	
UI	A3	1A	
Drawn:	Date:	Checked:	Date:
AR	27/05/26	TC	27/05/26

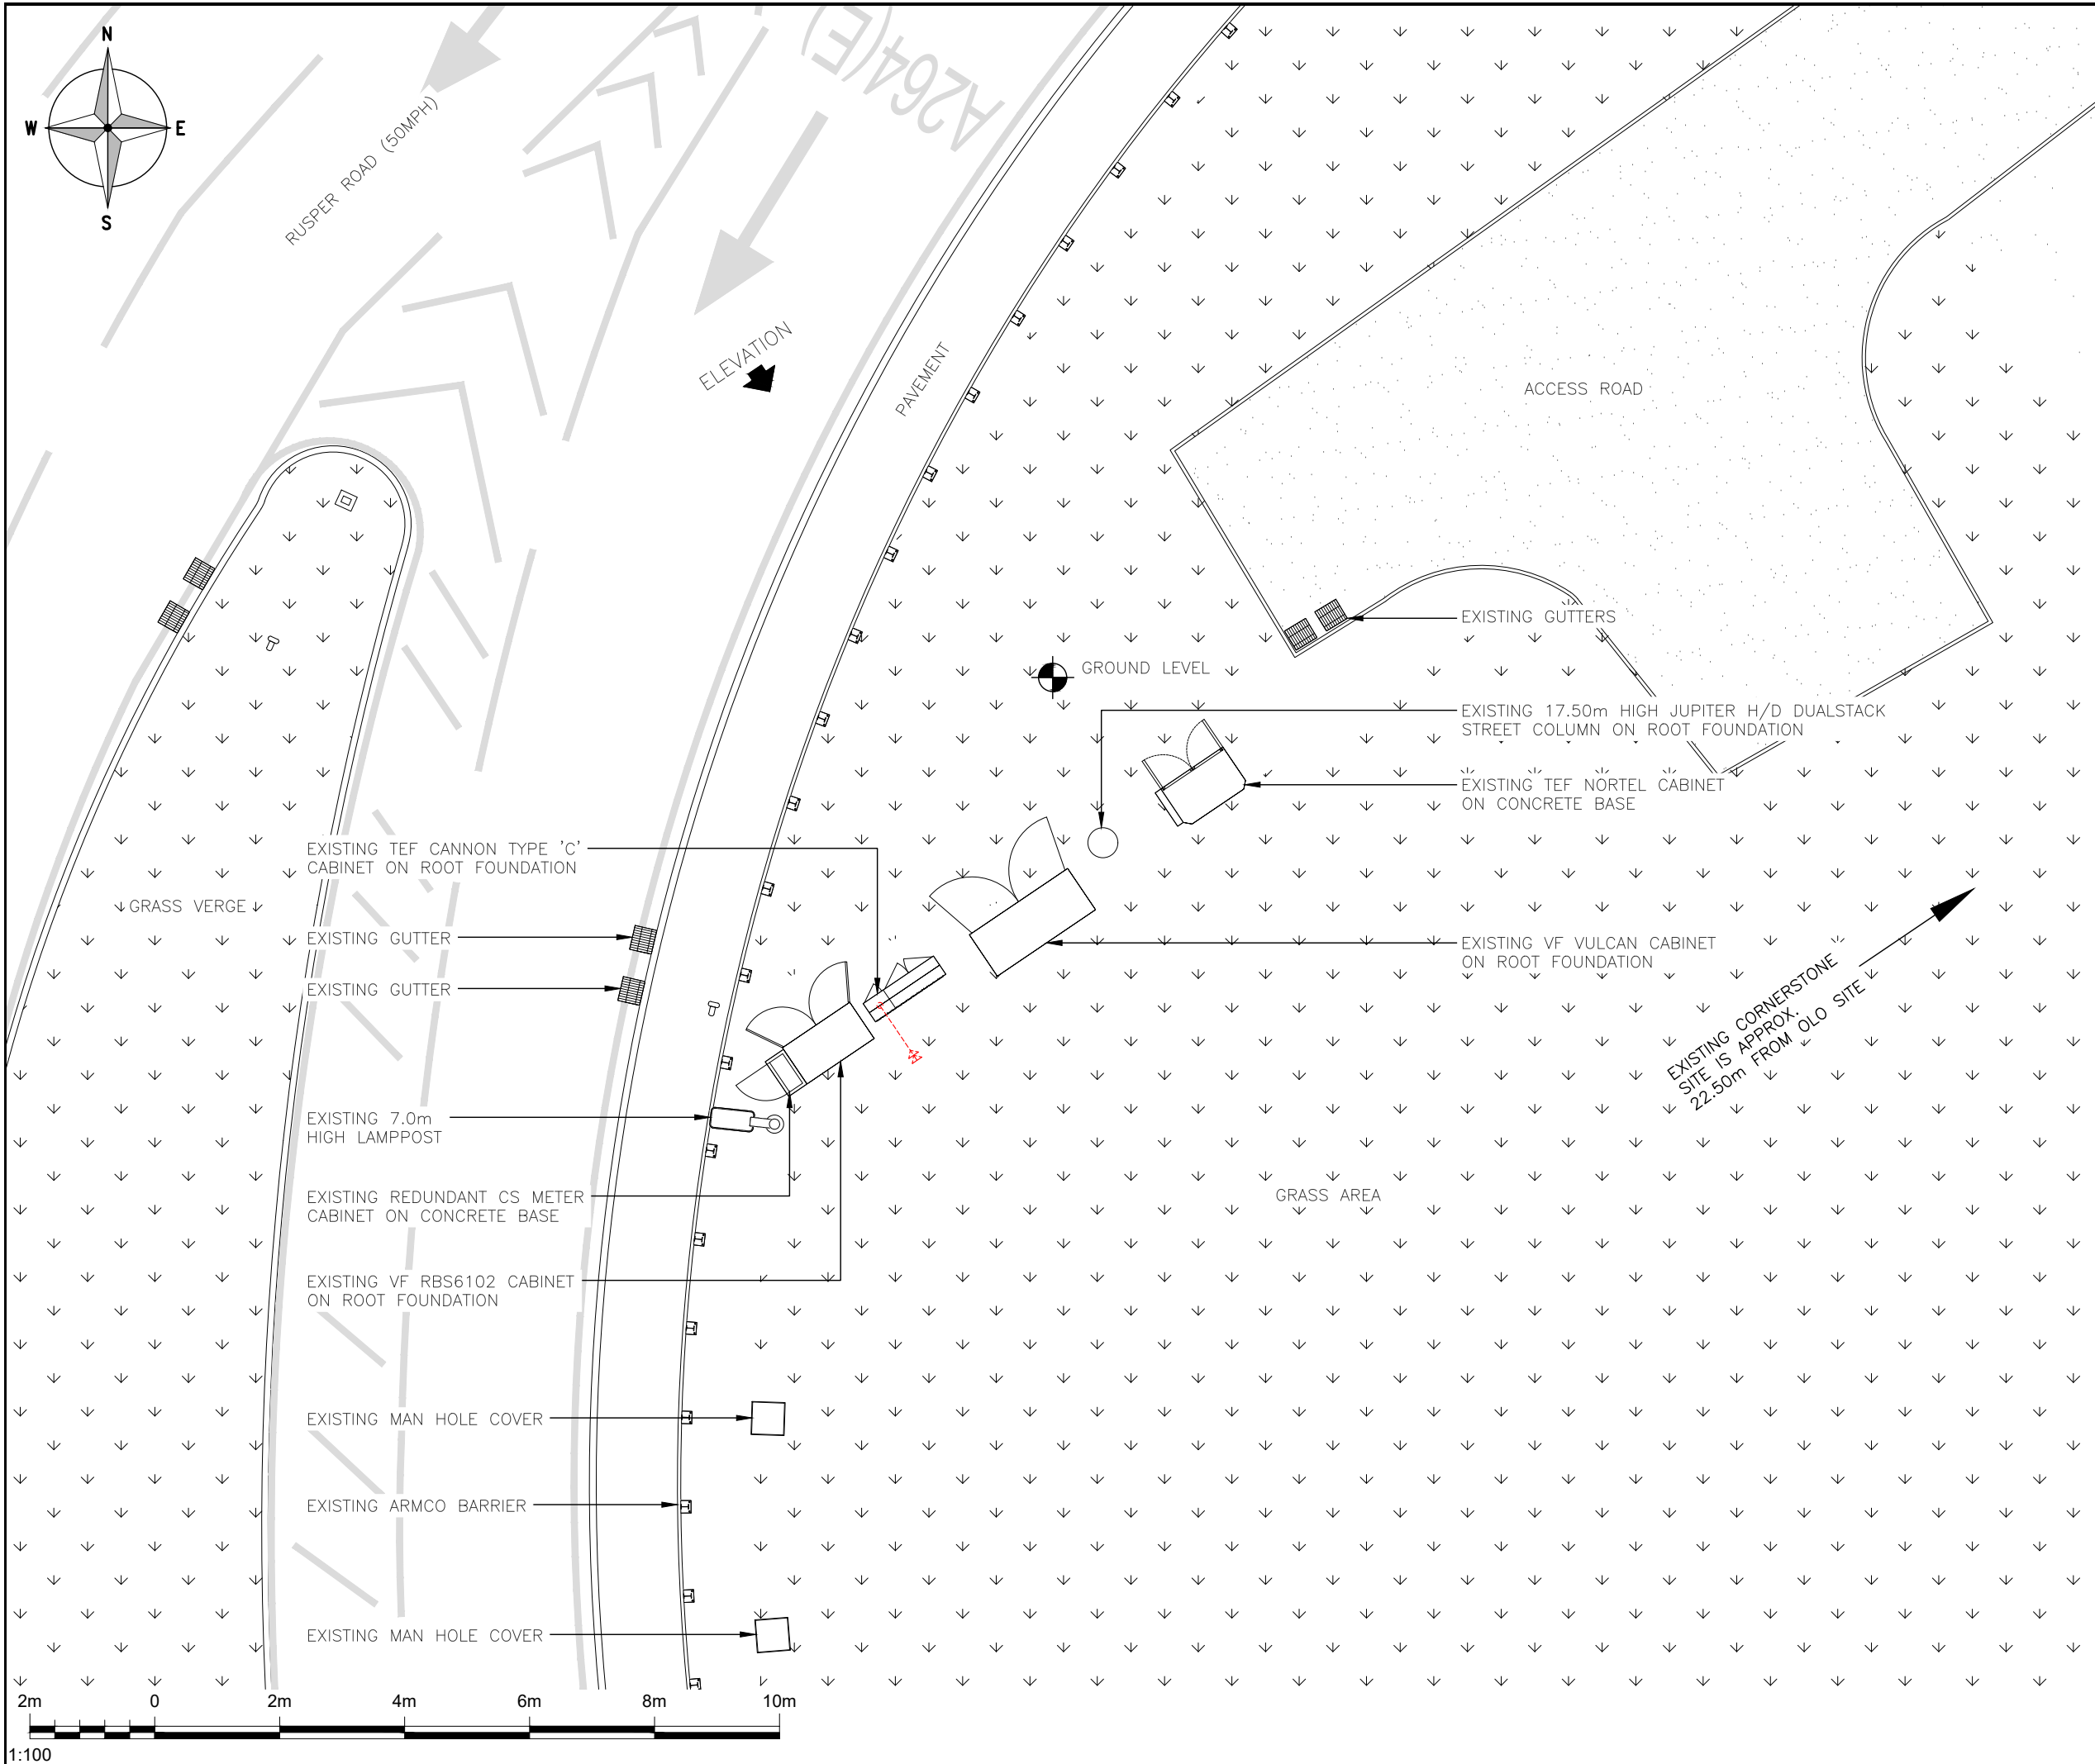

ALL DIMENSIONS ARE IN mm UNLESS NOTED OTHERWISE

N.G.R

E: 518933

N: 133509

NOTES:

1A	CONSTRUCTION ISSUE	AR	TC	27/05/26
REV	MODIFICATION	BY	CH	DATE

United Infrastructure

4 Clearwater, Lingley Mere Business Park, Lingley Green Avenue, Great Sankey, Warrington, WA5 3UZ t. 44 (0)151 420 4128 www.unitedinfrastructure.com

cornerstone


Cell Name			Opt.	
HORSHAM NORTH			—	
Cell ID No				
CSID	—	VF	—	TEF
12571923		80231		11774
Project No.	✓	SUEZ	—	E REF.
TBC		CST028		E329396

Site Address / Contact Details

RUSPER ROAD
OLD HOLBROOK
NORTH HORSHAM
WEST SUSSEX
RH12 5JW

Drawing Title:
EXISTING SITE PLAN

Purpose of issue:		CONSTRUCTION	Dwg Rev:
Drawing Number:		200	1A
Surveyed By:	UI	Original Sheet Size:	A3
Drawn:	AR	Date:	27/05/26
Checked:	TC	Date:	27/05/26
		Pack Issue:	1A

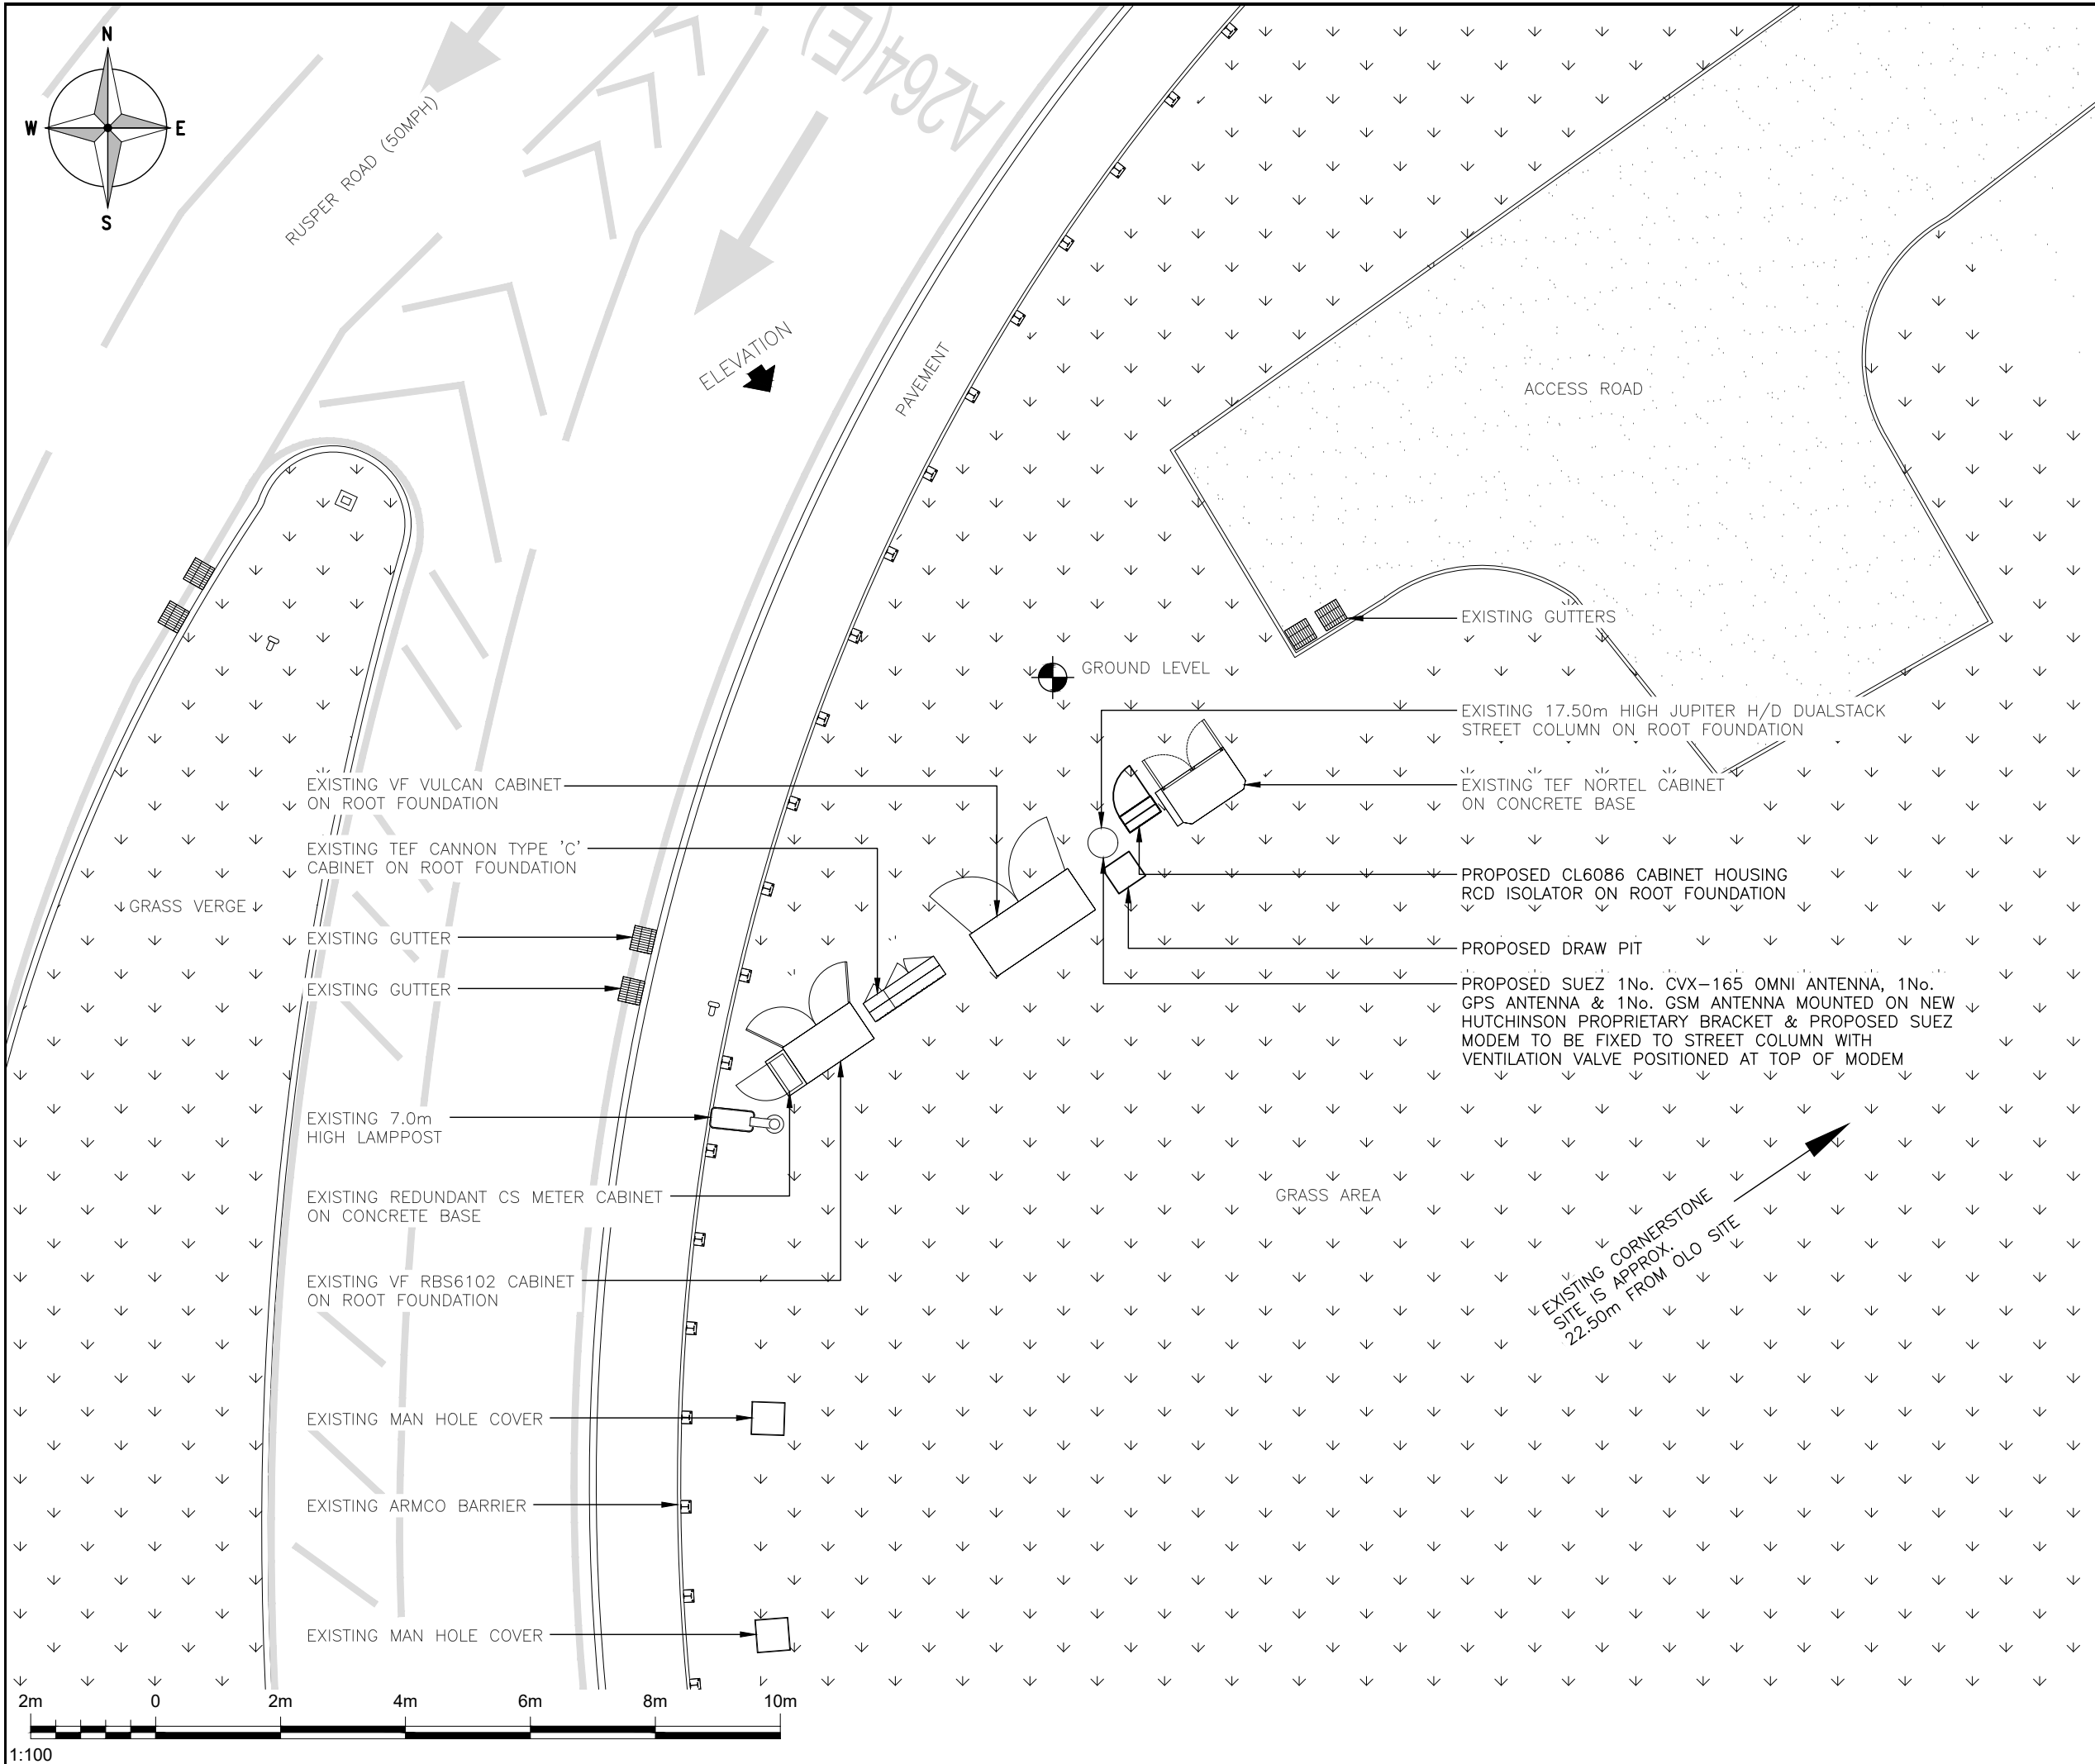

ALL DIMENSIONS ARE IN mm UNLESS NOTED OTHERWISE

N.G.R

E: 518933

N: 133509

NOTES:

1A	CONSTRUCTION ISSUE	AR	TC	27/05/26
REV	MODIFICATION	BY	CH	DATE

United Infrastructure

4 Clearwater, Lingley Mere Business Park, Lingley Green Avenue, Great Sankey, Warrington, WA5 3UZ t. 44 (0)151 420 4128 www.unitedinfrastructure.com

cornerstone

Cell Name			Opt.	
HORSHAM NORTH			-	
Cell ID No				
CSID	-	VF	-	TEF
12571923	-	80231	-	11774
Project No.	✓	SUEZ	-	E REF.
TBC	-	CST028	-	E329396


Site Address / Contact Details

RUSPER ROAD
OLD HOLBROOK
NORTH HORSHAM
WEST SUSSEX
RH12 5JW

Drawing Title:
PROPOSED SITE PLAN

Purpose of issue:		CONSTRUCTION	Dwg Rev:
Drawing Number:			
201		1A	
Surveyed By:		Original Sheet Size:	Pack Issue:
UI		A3	
Drawn:	Date:	Checked:	Date:
AR	27/05/26	TC	27/05/26

1A

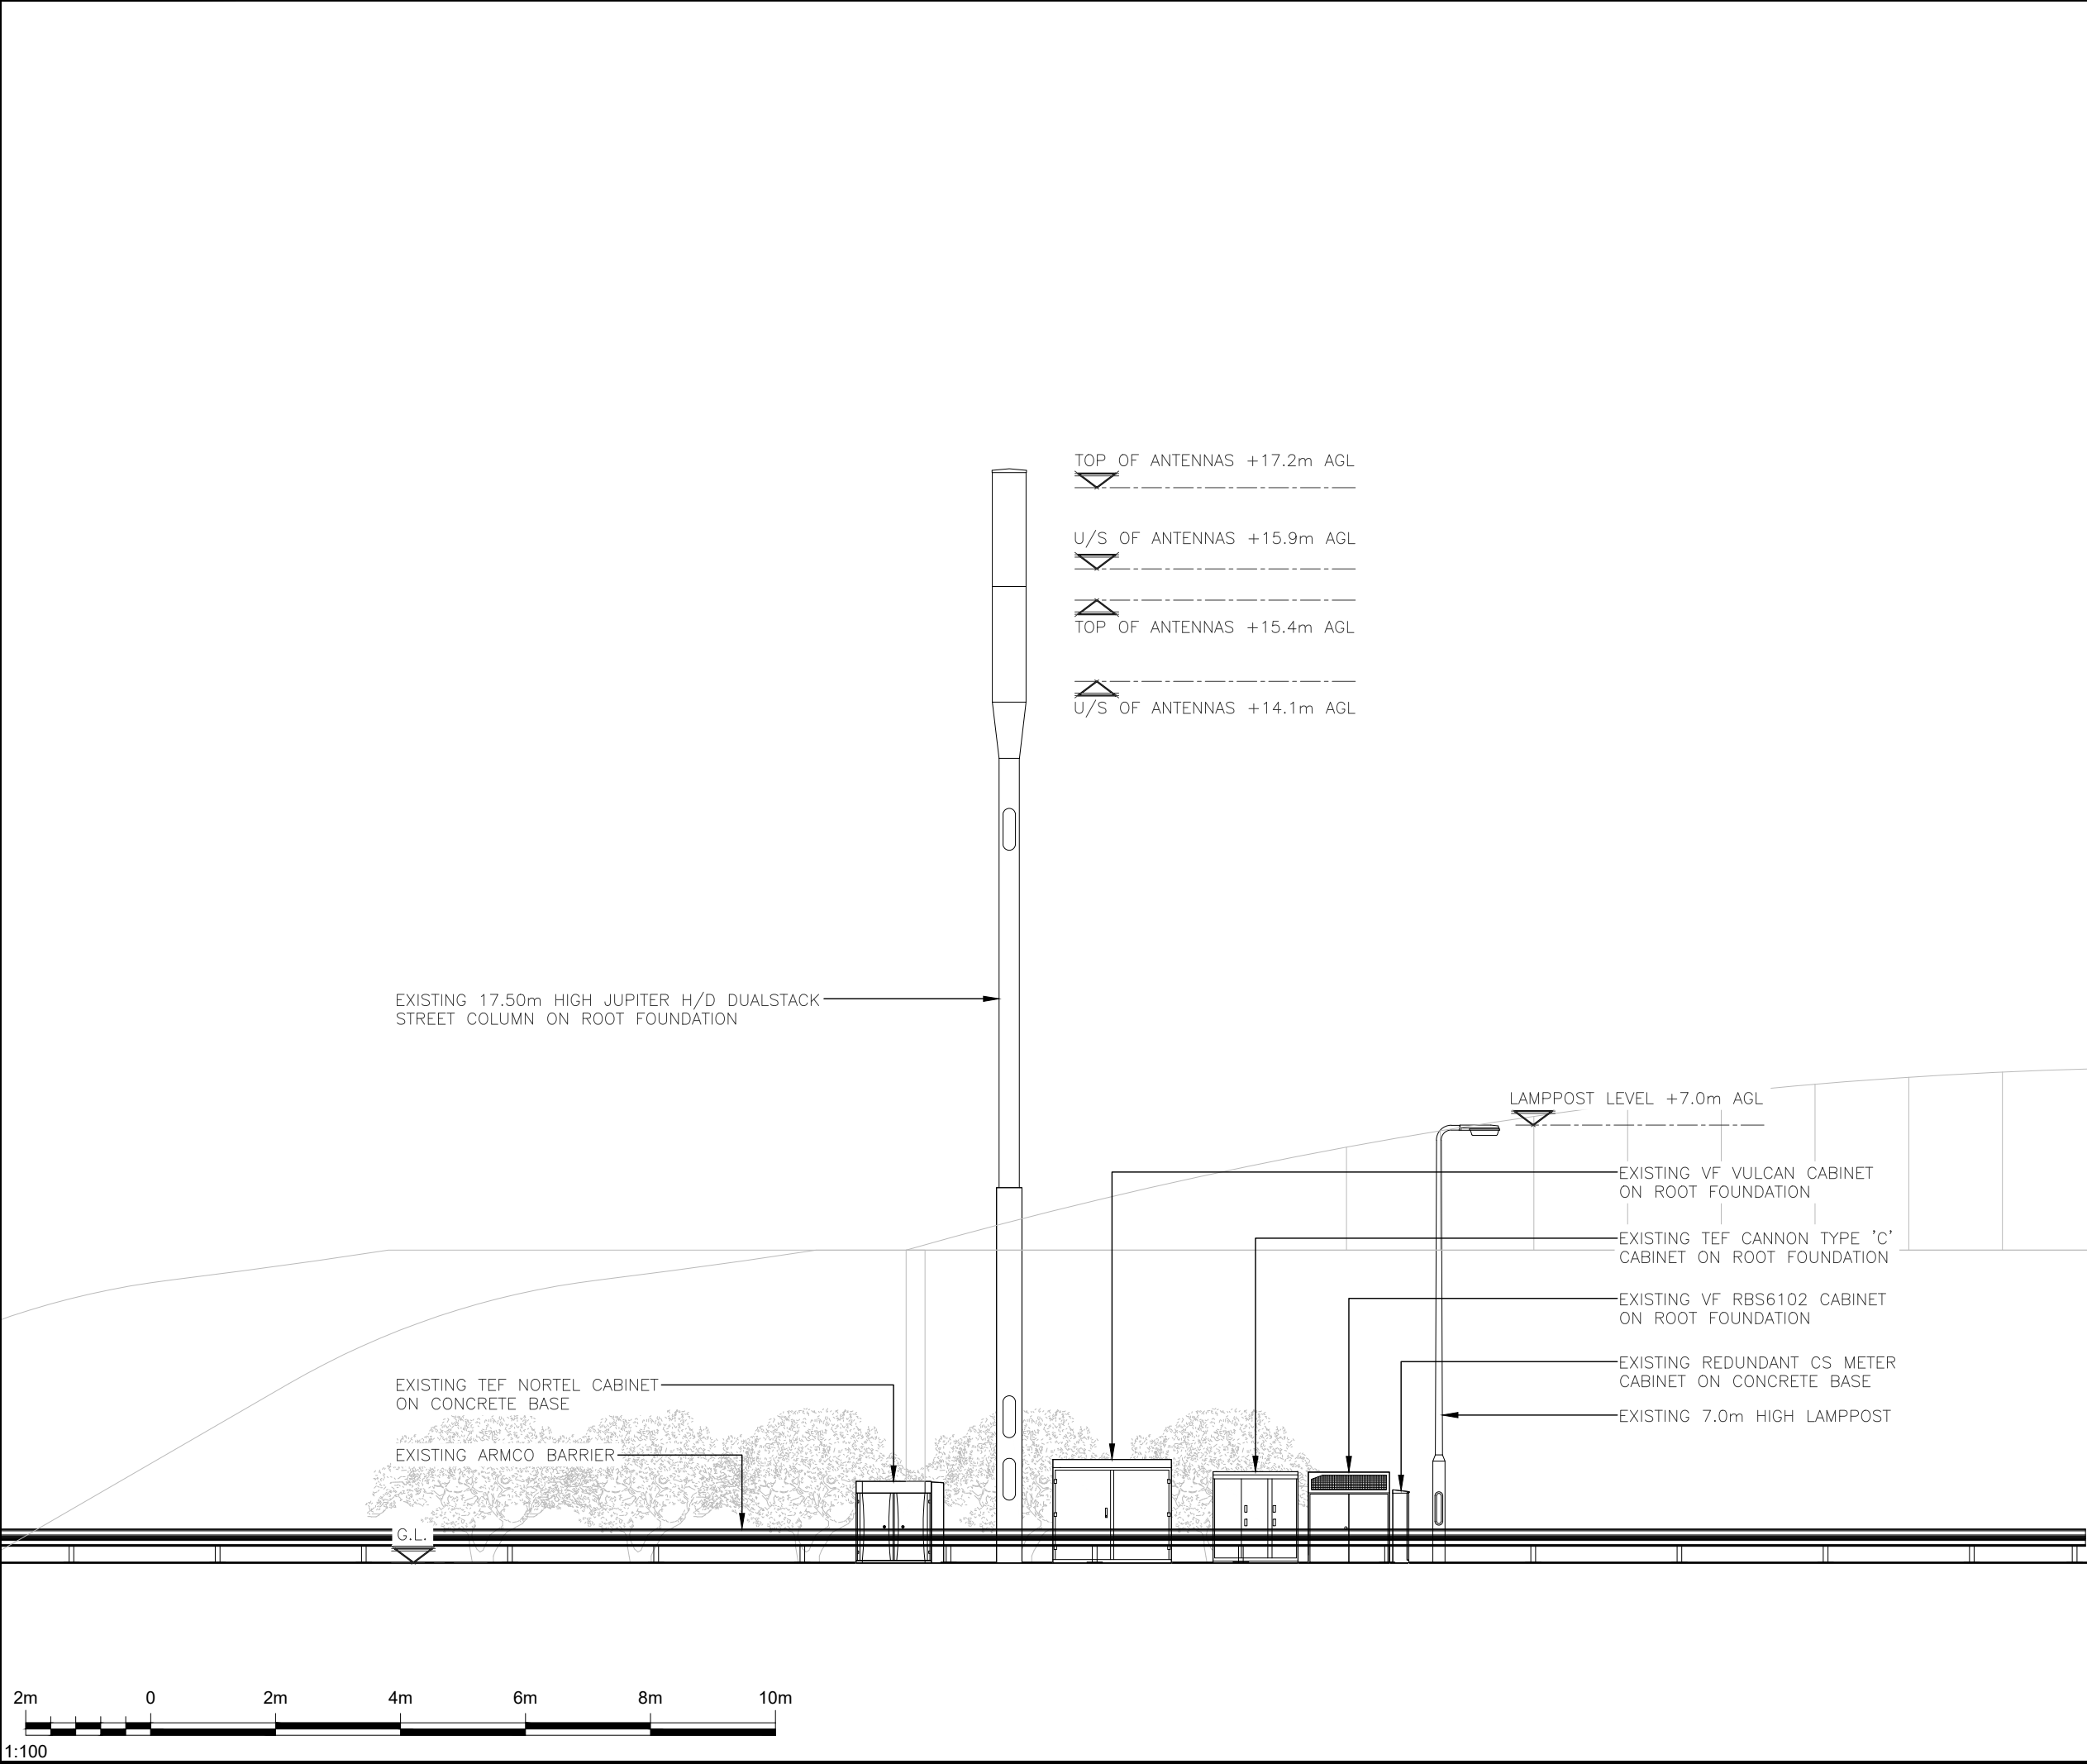

ALL DIMENSIONS ARE IN mm UNLESS NOTED OTHERWISE

N.G.R

E: 518933

N: 133509

NOTES:

1A	CONSTRUCTION ISSUE	AR	TC	27/05/26
REV	MODIFICATION	BY	CH	DATE




united infrastructure

United Infrastructure
4 Clearwater, Lingley Mere Business Park, Lingley Green
Avenue,
Great Sankey, Warrington, WA5 3UZ
t. 44 (0)151 420 4128
www.unitedinfrastructure.com



cornerstone

Cell Name			Opt.
HORSHAM NORTH			—
Cell ID No			
CSID	—	VF	— TEF
12571923		80231	11774
Project No.	✓	SUEZ	— E REF.
TBC		CST028	E329396
Site Address / Contact Details			
RUSPER ROAD OLD HOLBROOK NORTH HORSHAM WEST SUSSEX RH12 5JW			
Drawing Title: EXISTING SITE ELEVATION			
Purpose of issue: CONSTRUCTION			Dwg Rev:
Drawing Number: 300			1A
Surveyed By: UI		Original Sheet Size: A3	Pack Issue:
Drawn: AR	Date: 27/05/26	Checked: TC	Date: 27/05/26 1A

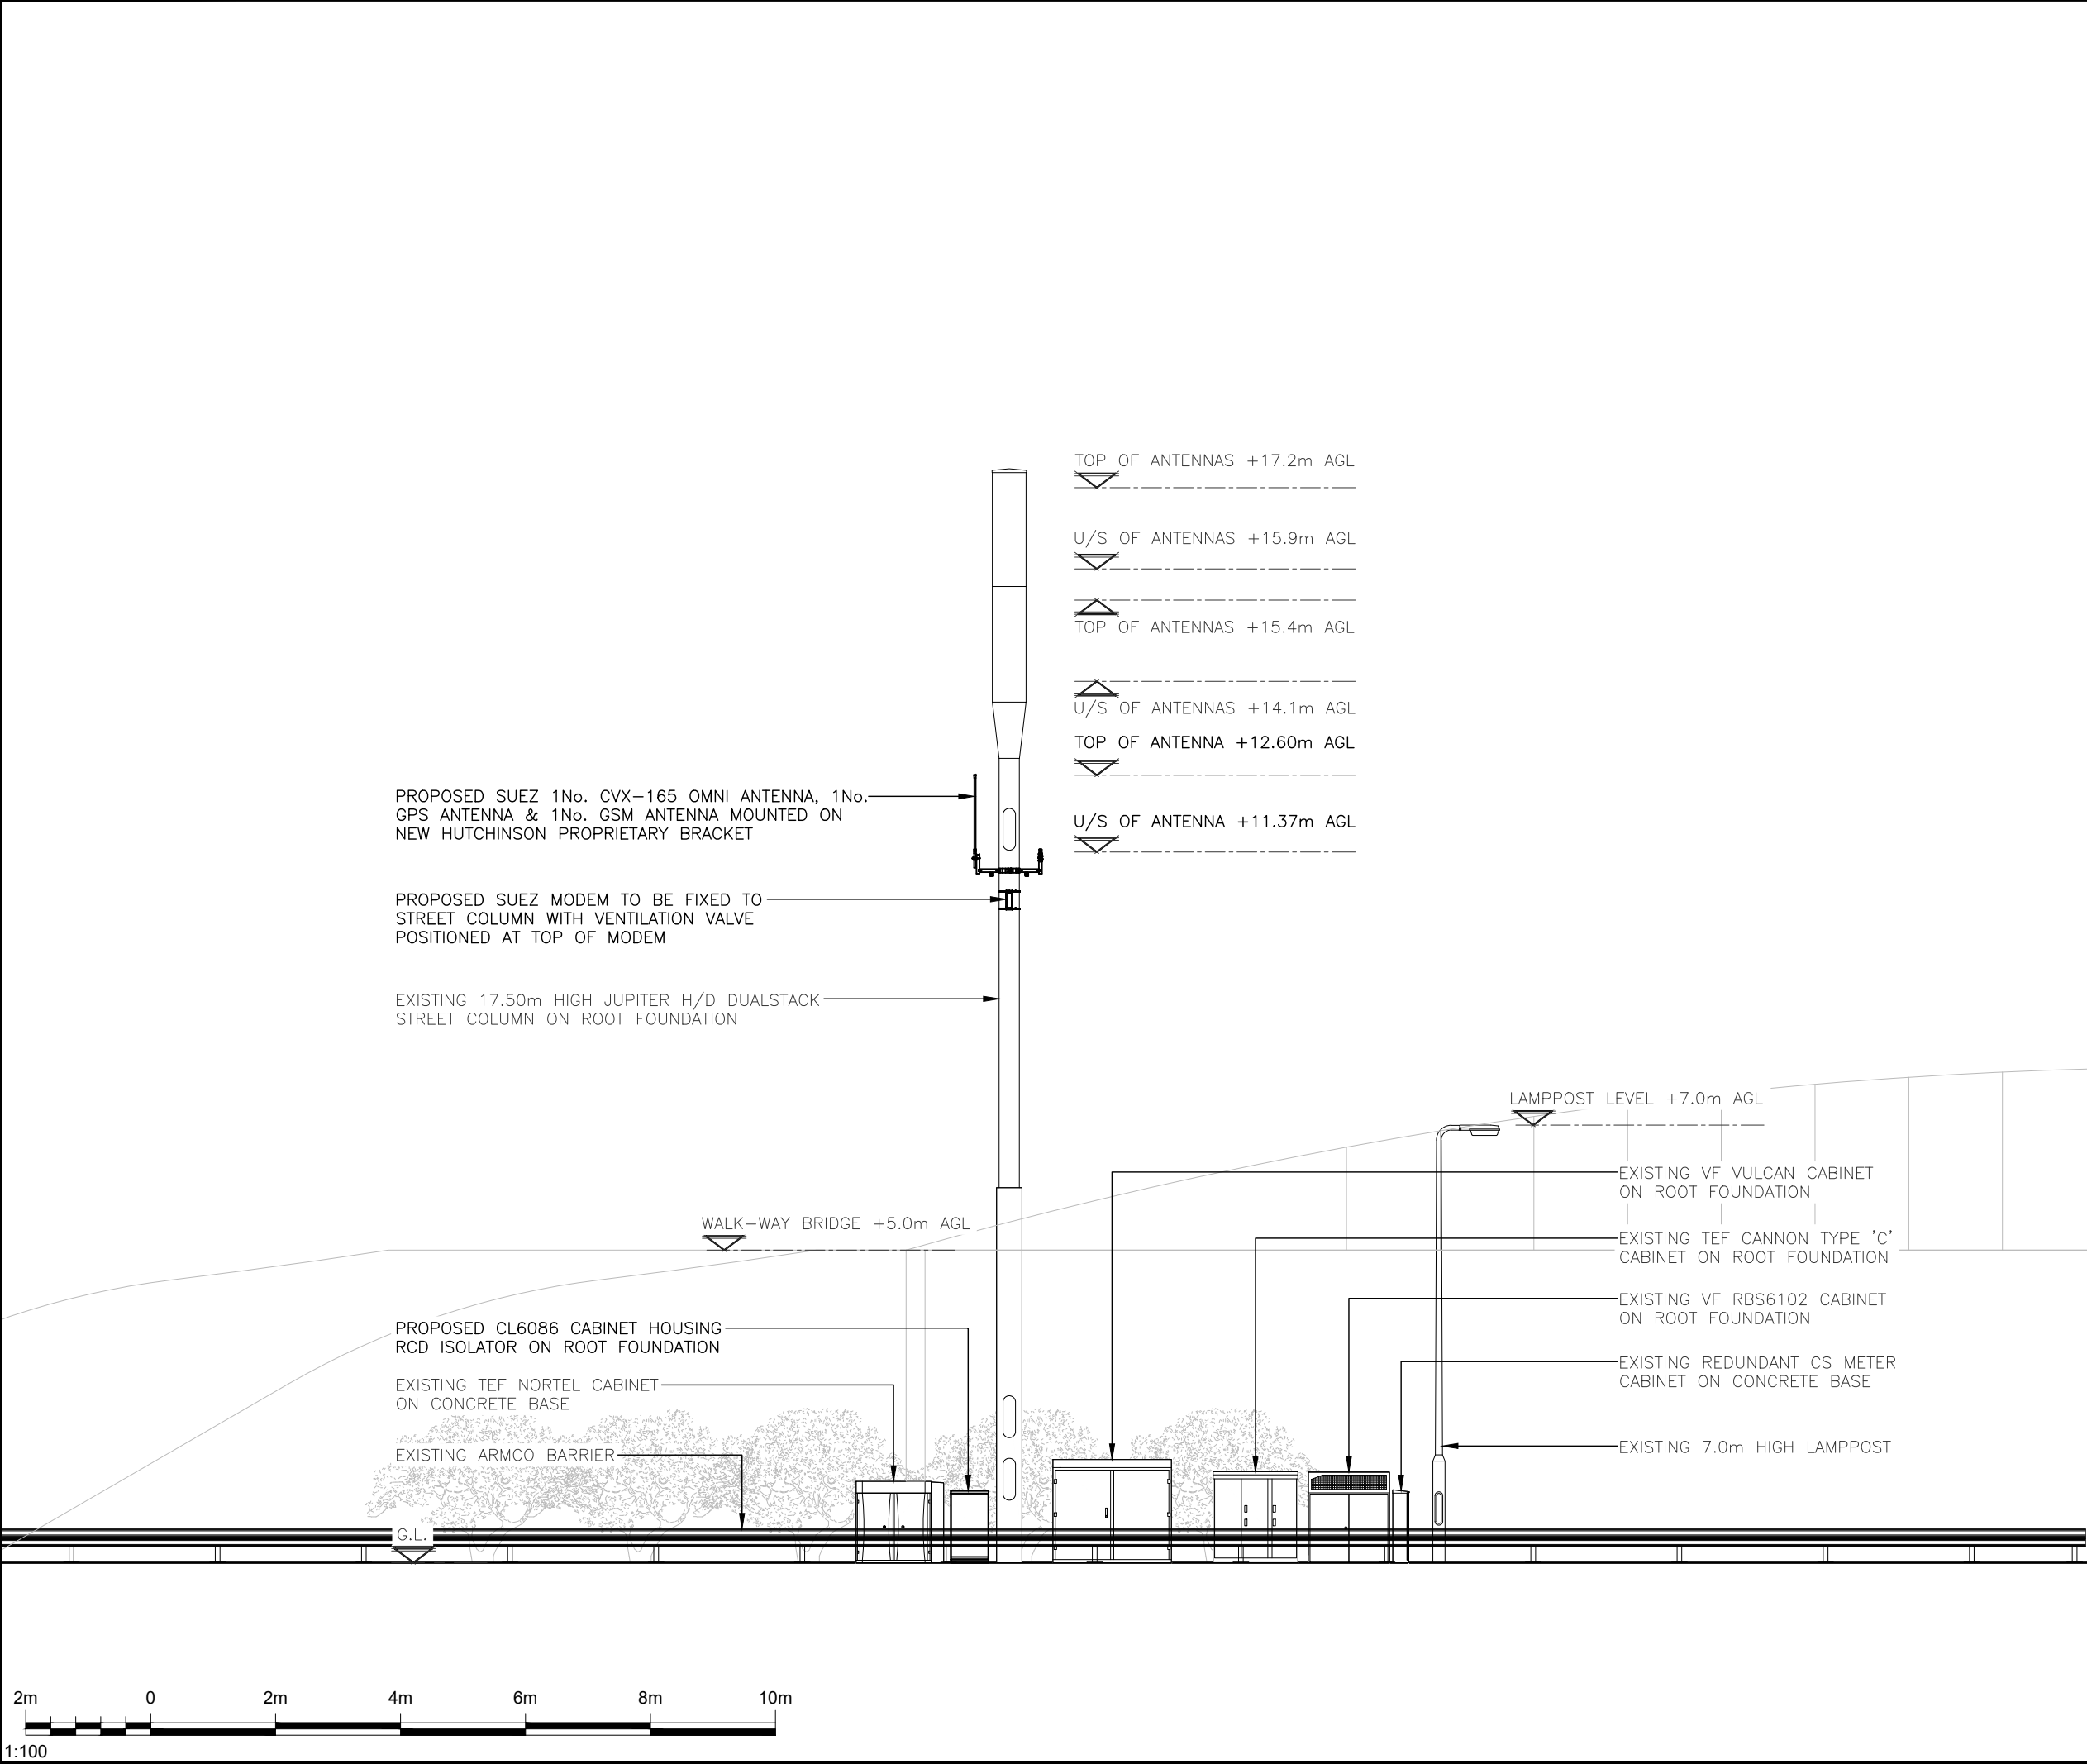

ALL DIMENSIONS ARE IN mm UNLESS NOTED OTHERWISE

N.G.R

E: 518933

N: 133509

NOTES:

1A	CONSTRUCTION ISSUE	AR	TC	27/05/26
REV	MODIFICATION	BY	CH	DATE



united

infrastructure

United Infrastructure

4 Clearwater, Lingley Mere Business Park, Lingley Green

Avenue,

Great Sankey, Warrington, WA5 3UZ


t. 44 (0)151 420 4128

www.unitedinfrastructure.com



cornerstone

Cell Name				Opt.
HORSHAM NORTH				-
Cell ID No				
CSID	-	VF	-	TEF
12571923		80231		11774
Project No.	✓	SUEZ	-	E REF.
TBC		CST028		E329396
Site Address / Contact Details				
RUSPER ROAD OLD HOLBROOK NORTH HORSHAM WEST SUSSEX RH12 5JW				
Drawing Title: PROPOSED SITE ELEVATION				
Purpose of issue: CONSTRUCTION				Dwg Rev:
Drawing Number: 301				1A
Surveyed By: UI		Original Sheet Size: A3		Pack Issue:
Drawn: AR	Date: 27/05/26	Checked: TC	Date: 27/05/26	1A

 

1:100