




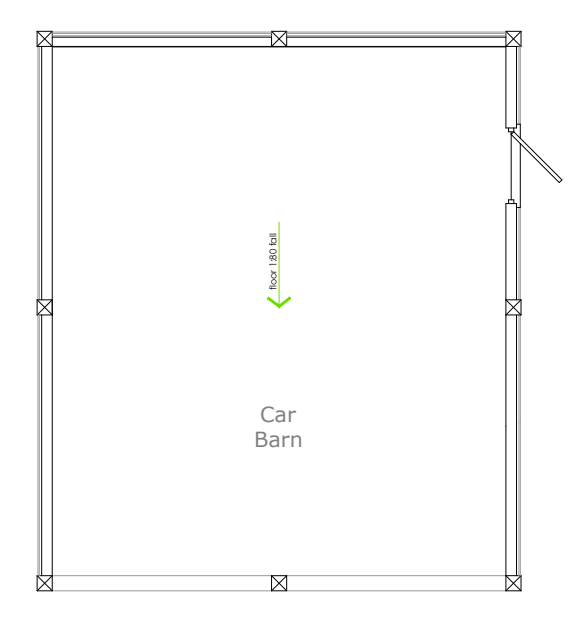

Ground Floor Plan

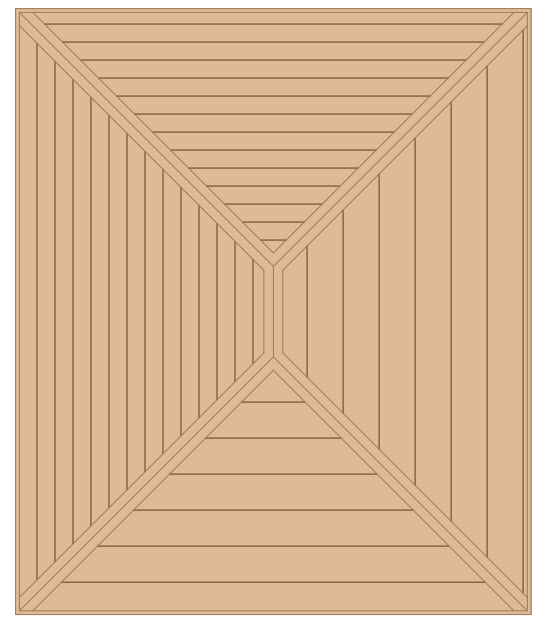


Roof Plan

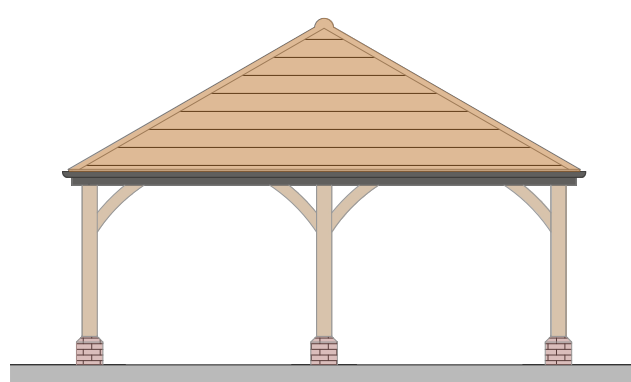


Front Elevation



Side Elevation

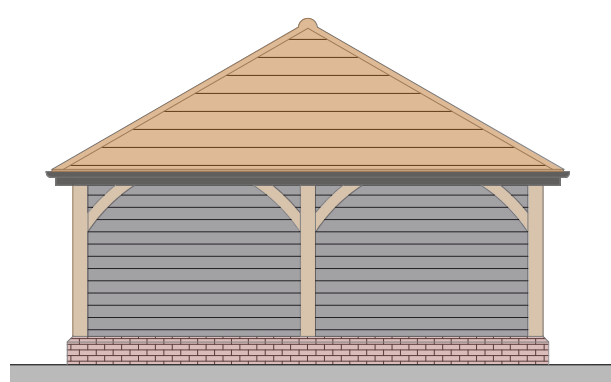


Rear Elevation

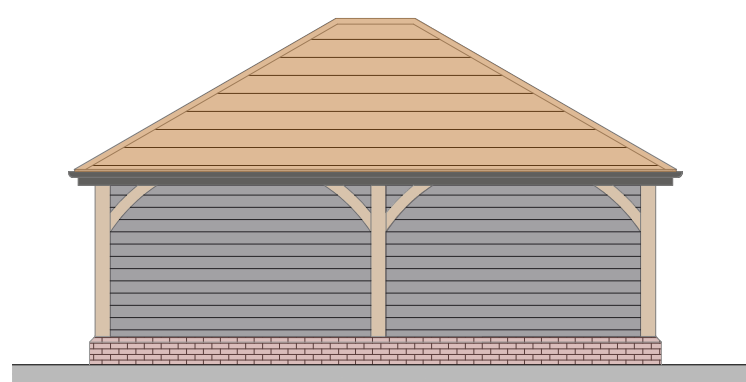

Side Elevation


Double Car Barn - Plots 1 & 2 (452sqft)
Scale 1:100

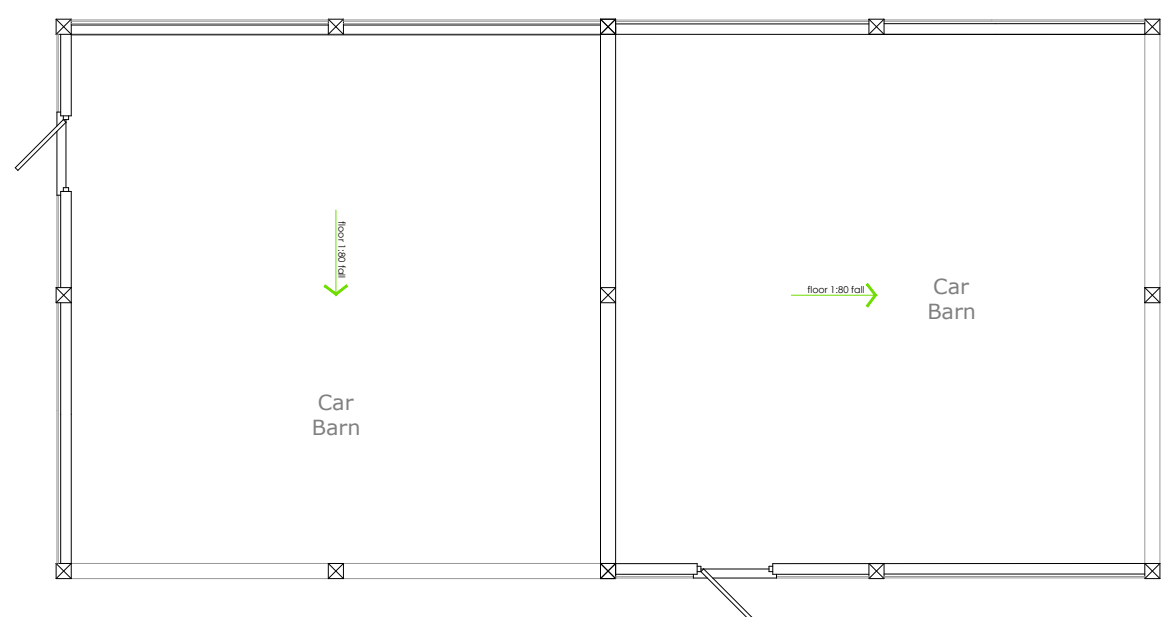


Ground Floor Plan



Roof Plan

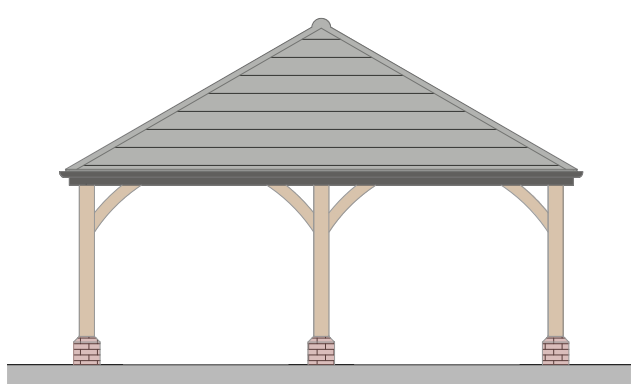


Side Elevation

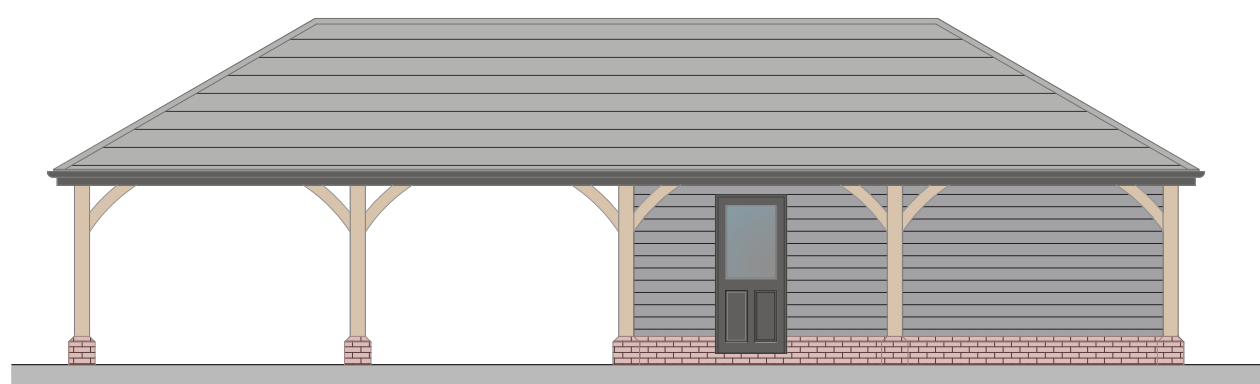

Front Elevation



Side Elevation

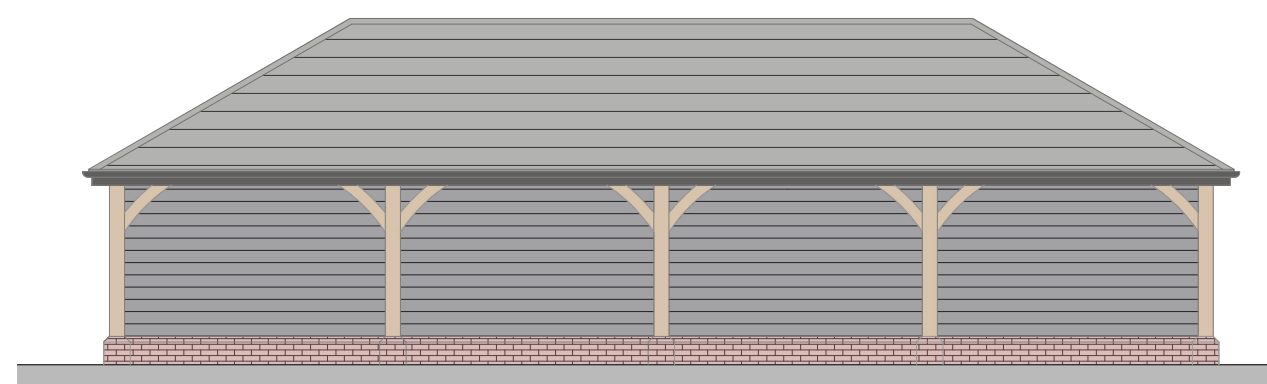

Rear Elevation

Quad Car Barn - Plots 8 & 9 (1065sqft)
Scale 1:100



LLOYD
HARDEN

Design • Planning • Architecture

MATERIALS

Walls - Black timber cladding

Walls - Timber Frame/Red Brick

Tiles - Red Clay Tiles / Blue Slate Tiles

Doors - Timber doors - colour t.b.c

B	SJB	25.02.26	Plot areas confirmed & title block revised
A	SJB	22.01.26	Note with regards Car Barn added

REV BY DATE DETAILS

SCALE @ A1

0 2.5m 5m 7.5m 10m 1:200

CLIENT

Lee Goosens
Eastlands Lane, Cowfold, West Sussex, RH13 8AY

PROJECT

9 New Build Homes

DRAWN BY

SJB

CHECKED BY

LKH

PLANNING SUBMISSION

DRAWING TITLE

Car Barn Plans & Elevations - Plots 1, 2 & 9

DATE	DRAWING NUMBER	REVISION
24.11.25	2562-23	B

+44 (0)116 482 9284

www.lloydharden.co.uk

DO NOT CONSTRUCT FROM THIS DRAWING. Responsibility is Not Accepted For Errors Made By Others In Scaling From This Drawing. All Construction Information Must Be Taken From Figured Dimensions Only. All Dimensions And Levels Must Be Checked On Site And Any Discrepancies Between Drawings Must Be Reported To Lloyd Harden Design Ltd. THESE DRAWINGS ARE FOR PLANNING USE ONLY.