



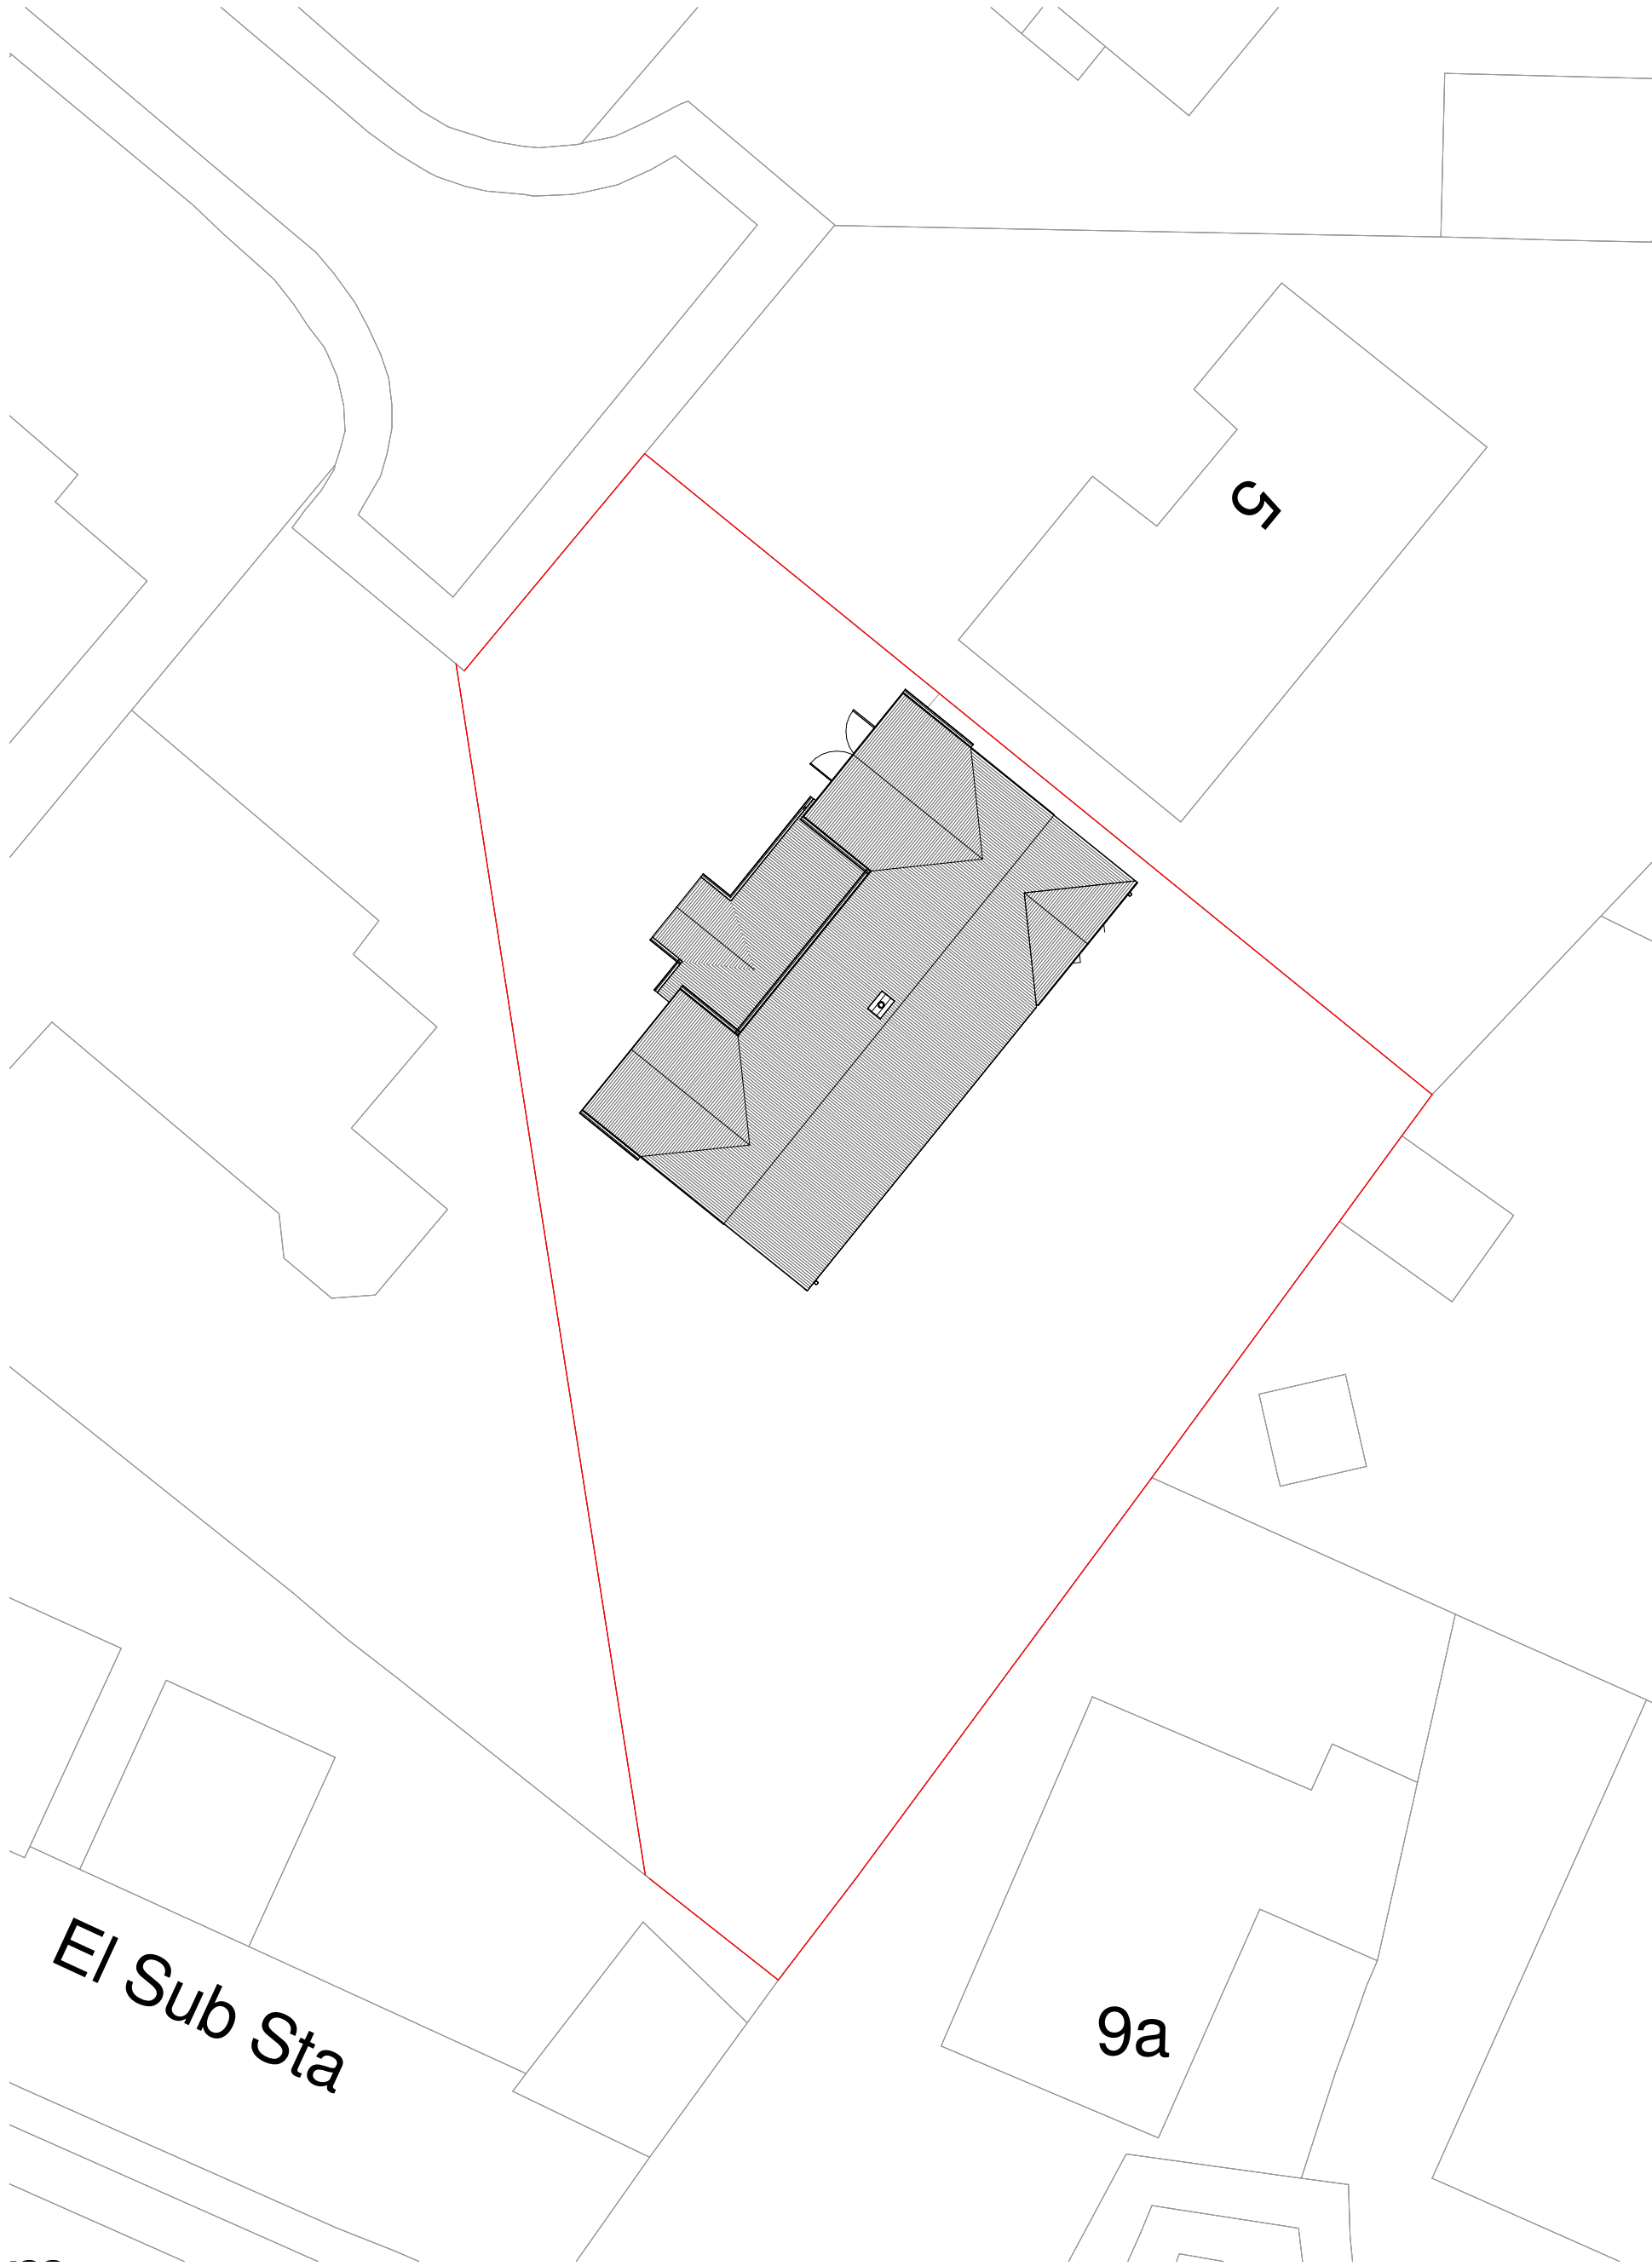

**1** Location Plan  
1 : 1250

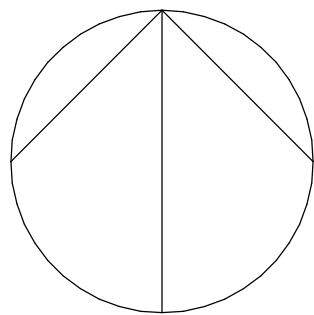

**2** Site Plan  
1 : 200  
0 5 m 20 m

|           |             |       |         |          |
|-----------|-------------|-------|---------|----------|
| B         | Revision 2  | LDV   | LDV     | 04/06/26 |
| A         | Revision 1  | LDV   | LDV     | 29/05/26 |
| rev       | description | drawn | checked | date     |
| revisions |             |       |         |          |

status: PRELIMINARY  
This drawing is protected under The Copyright, Designs and Patents Act 1988.  
This drawing is produced for PLANNING PURPOSES ONLY and is not to be used for construction.

## LDV Architecture

39 PLOVERS ROAD  
HORSHAM, WEST SUSSEX  
RH13 5PD

TELEPHONE + 44 (0)1403 541 586

EMAIL INFO@LDVARCHITECTURE.CO.UK

client: Mr & Mrs LAMPLOUGH

project: 4 WIDGEON WAY

title: LOCATION AND SITE PLANS

scale: As indicated @ A1

date: 29/05/26

drawn: LDV

checked: LDV

job no:  
P2615

drawing no:  
(01)-001

revision:  
B