




1 Front Elevation - Existing
1 : 50

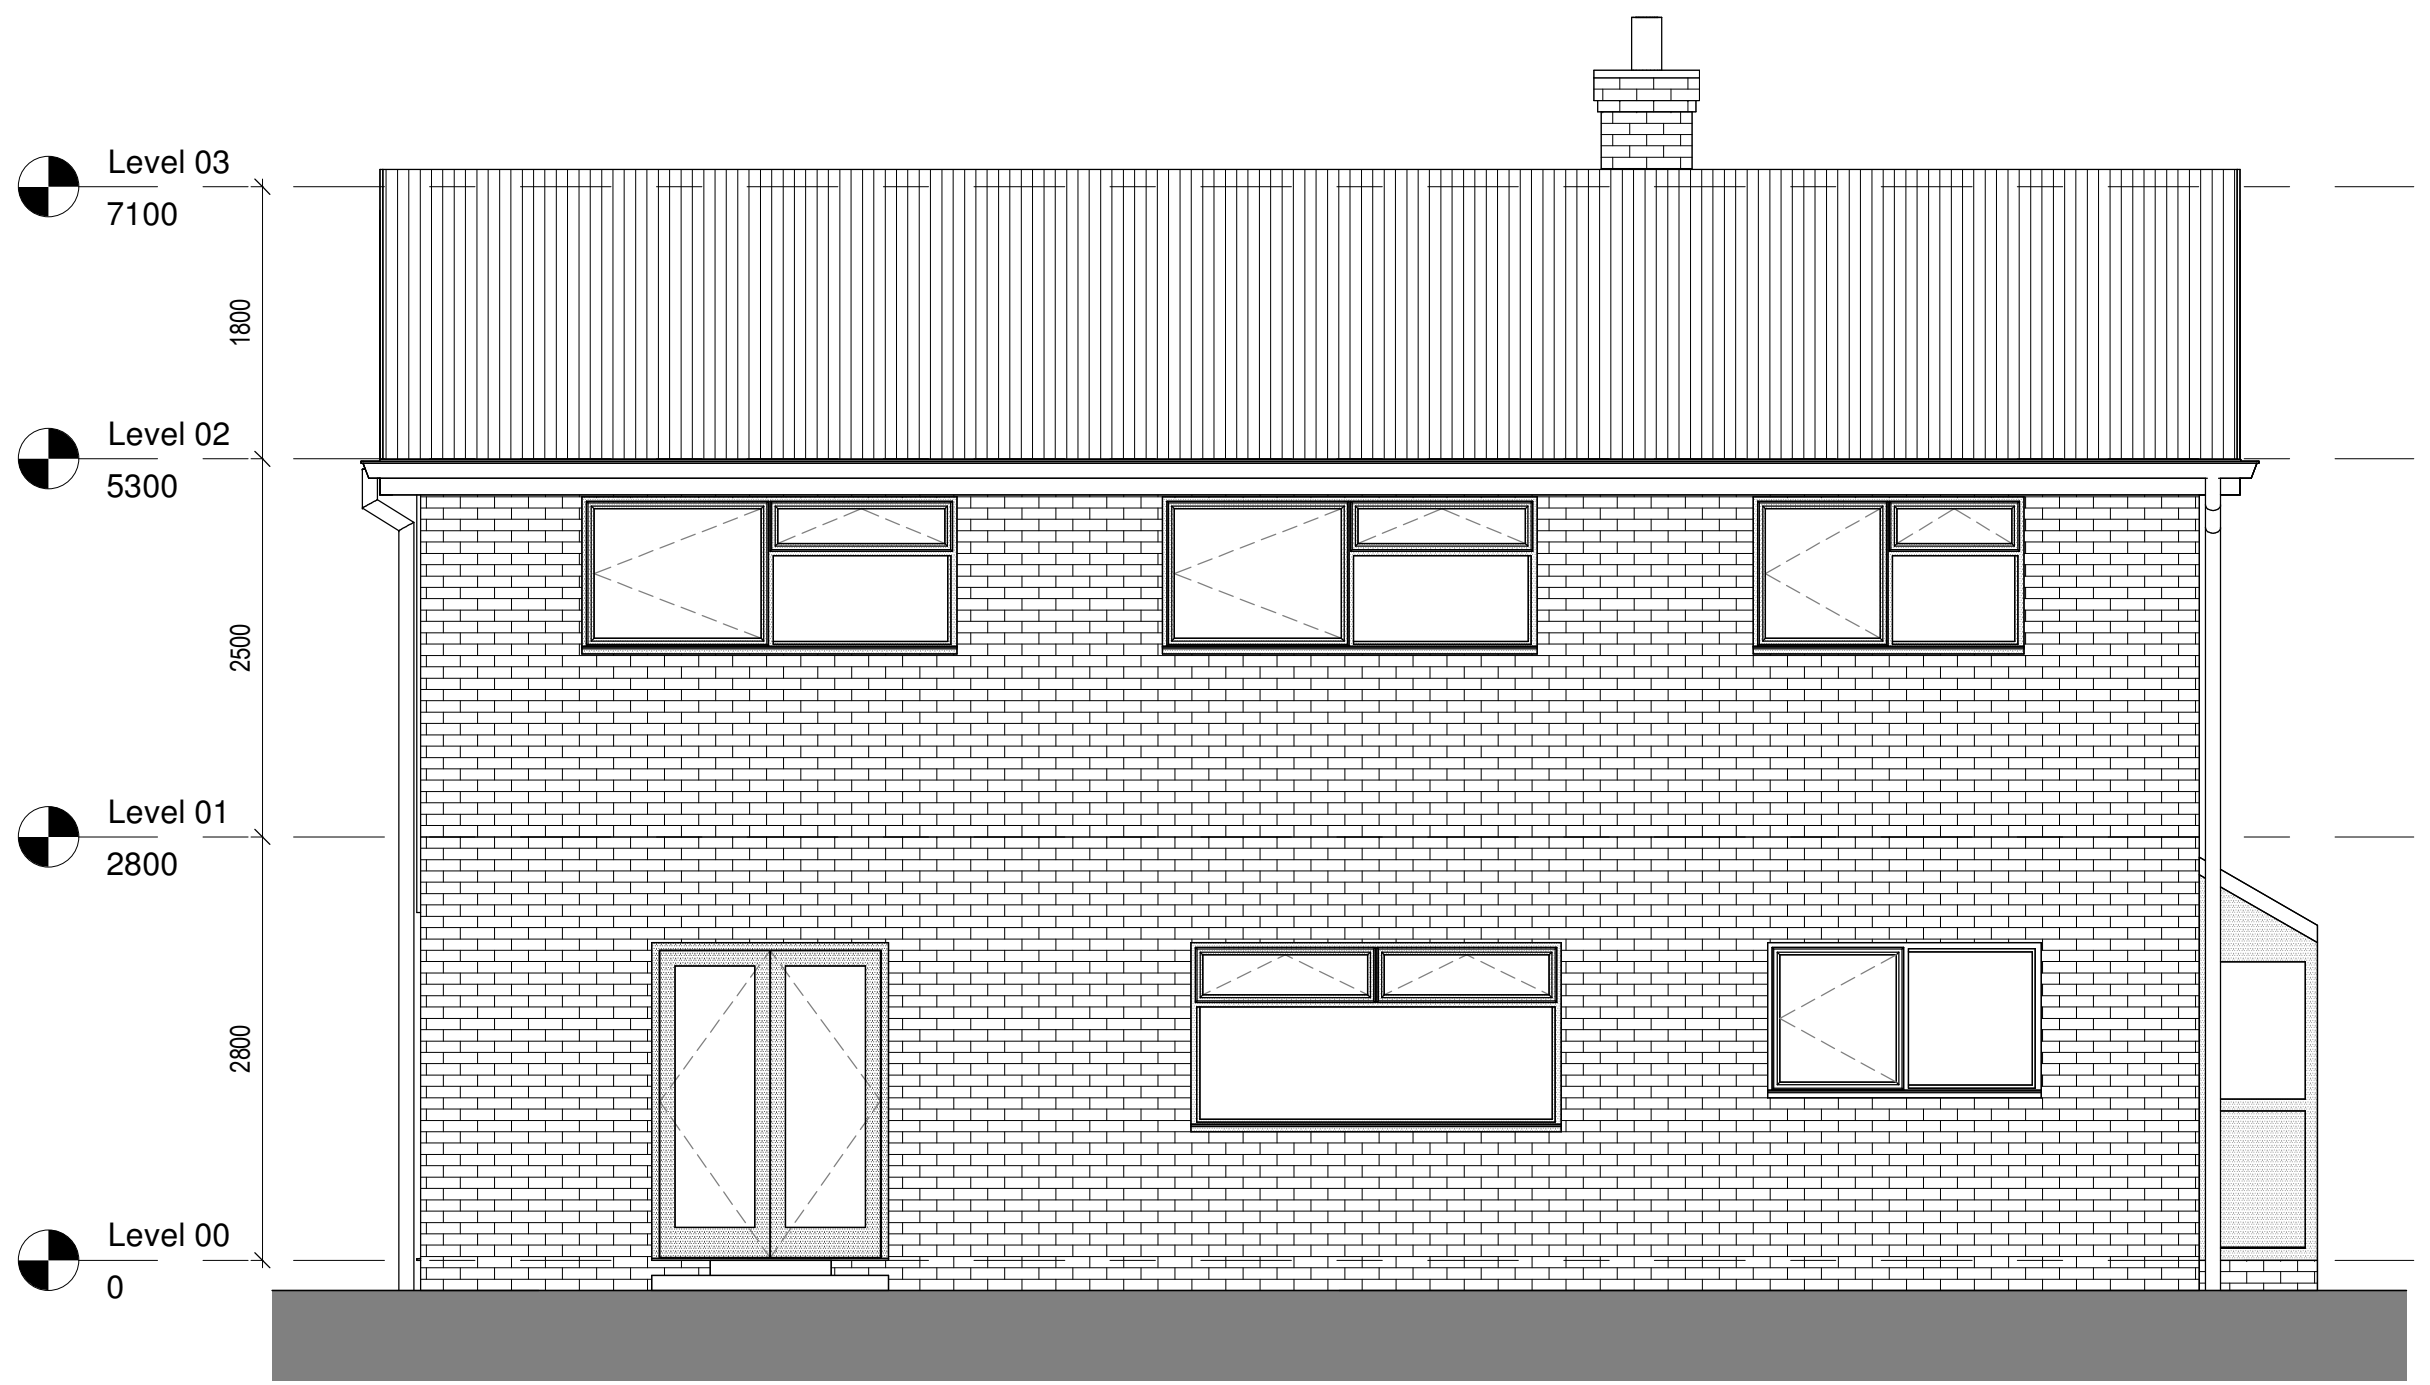

2 Rear Elevation - Existing
1 : 50



3 North Elevation - Existing
1 : 50



4 Elevation - Existing
1 : 50



A	Revision 1	LDV	LDV	29/05/26
rev	description	drawn	checked	date
revisions				

status: PRELIMINARY
This drawing is protected under The Copyright, Designs and Patents Act 1988.
This drawing is produced for PLANNING PURPOSES ONLY and is not to be
used for construction.

LDV Architecture
39 PLOVERS ROAD
HORSHAM, WEST SUSSEX
RH13 5PD
TELEPHONE + 44 (0)1403 541 586
EMAIL INFO@LDVARCHITECTURE.CO.UK

client: Mr & Mrs LAMPLOUGH

project: 4 WIDGEON WAY

title: EXISTING ELEVATIONS

scale: 1 : 50 @ A1

date: 29/05/26

drawn: LDV

checked: LDV

job no: P2615 drawing no: (03)-001 revision: A