




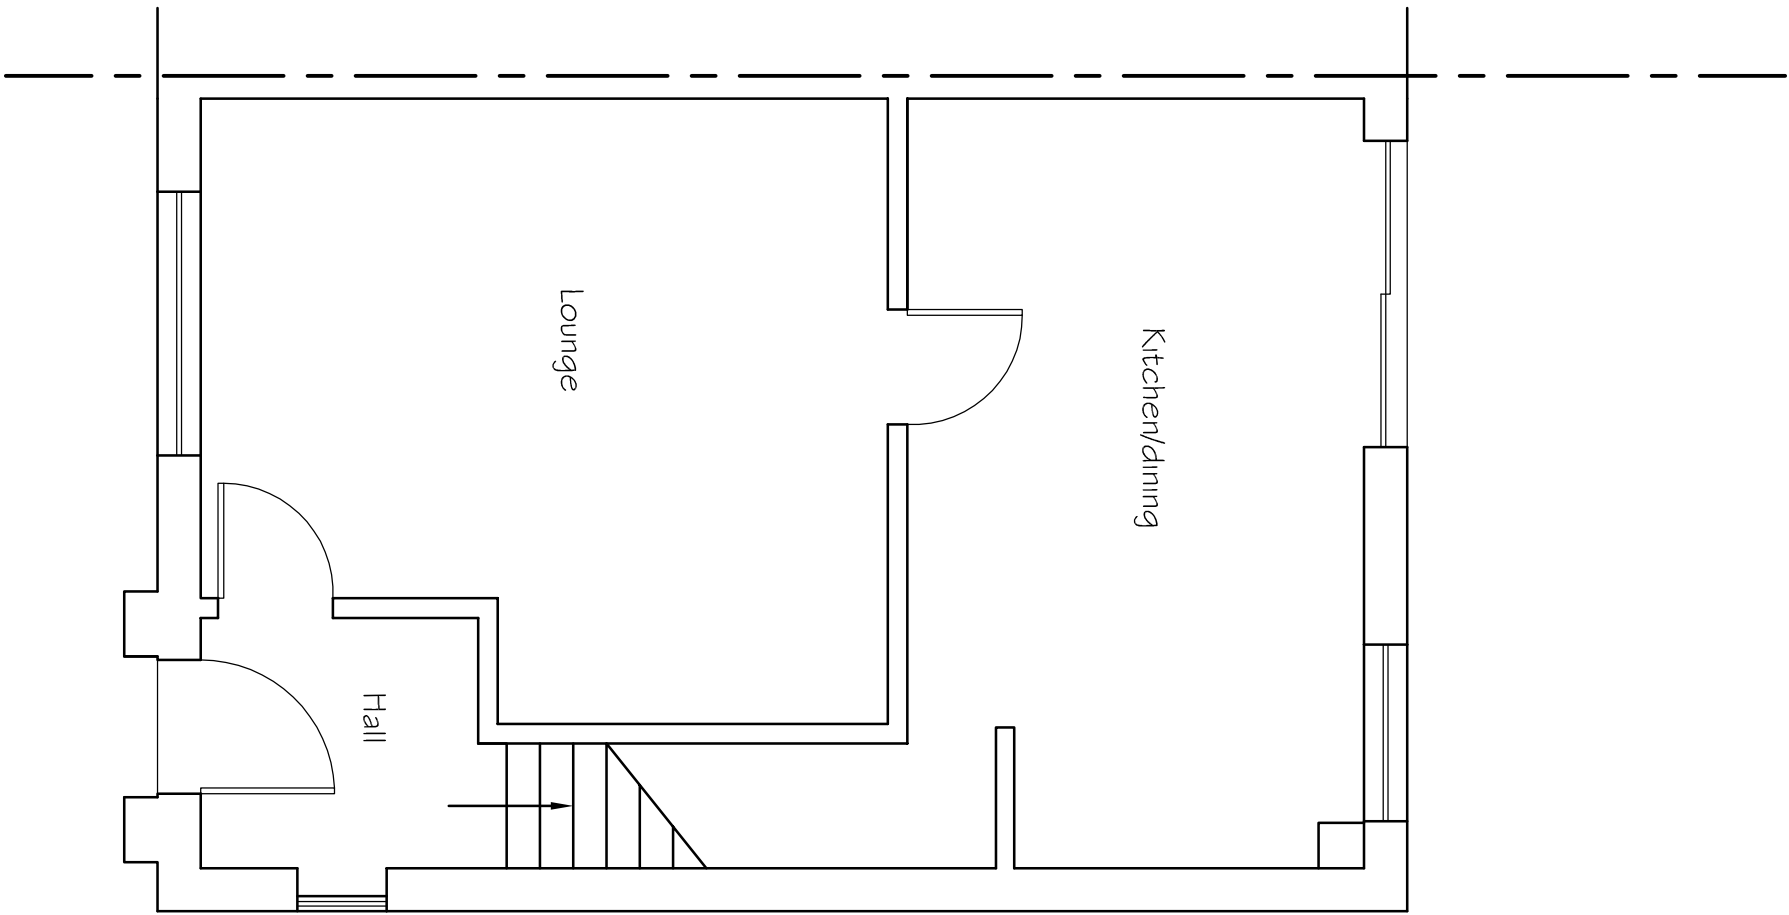


Existing Ground Floor Plan

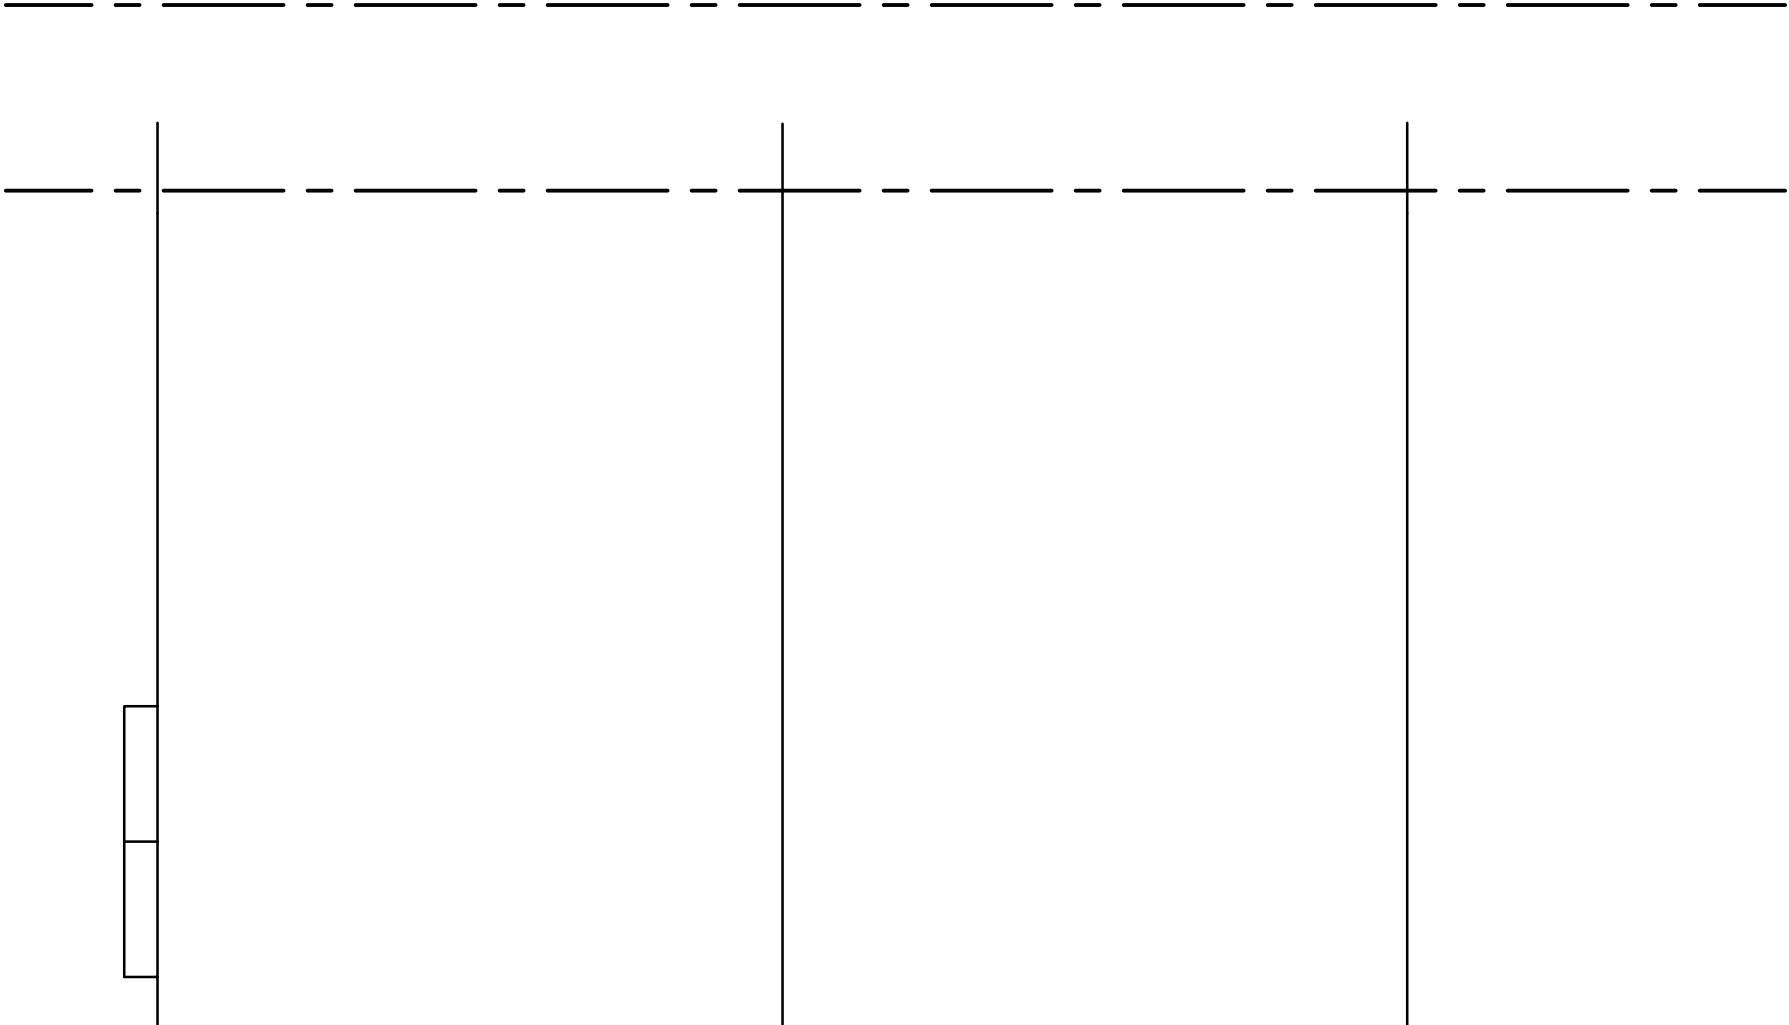


Existing Roof Plan

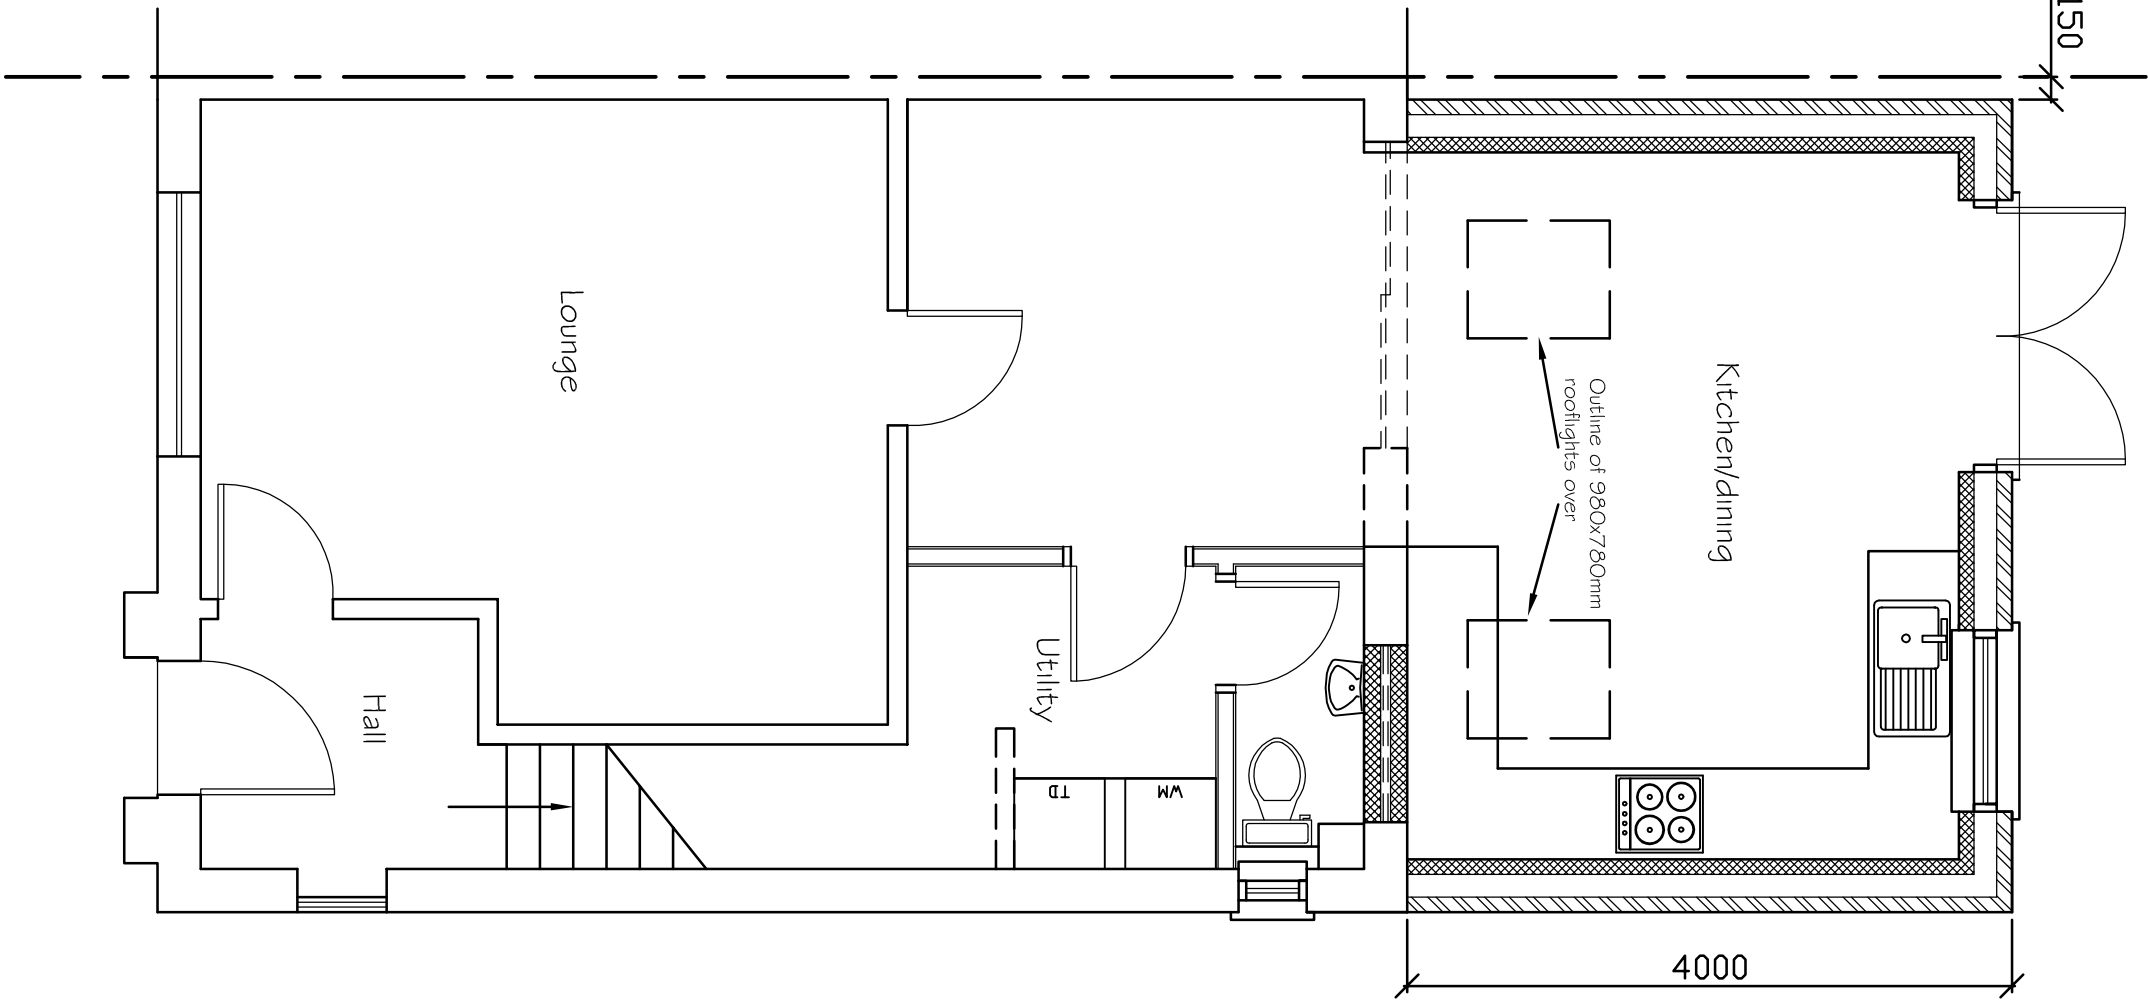






Proposed Ground Floor Plan

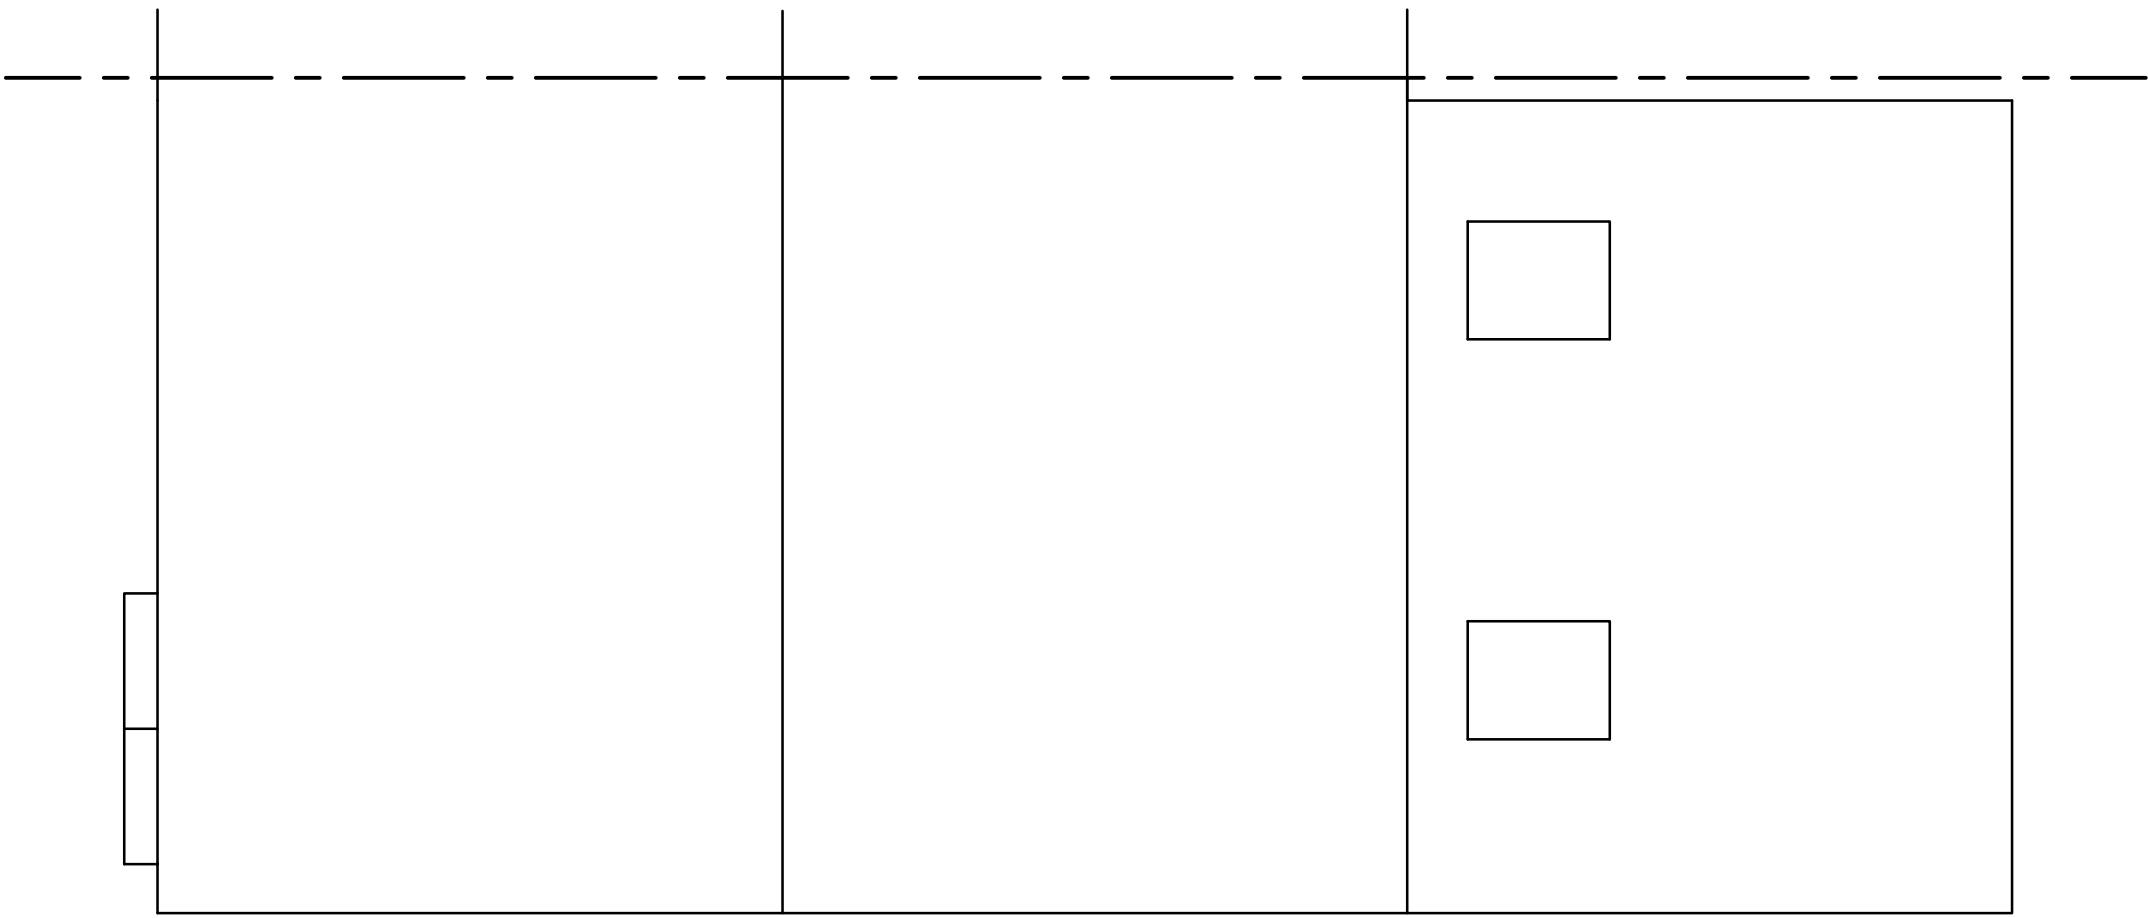

Proposed Roof Plan

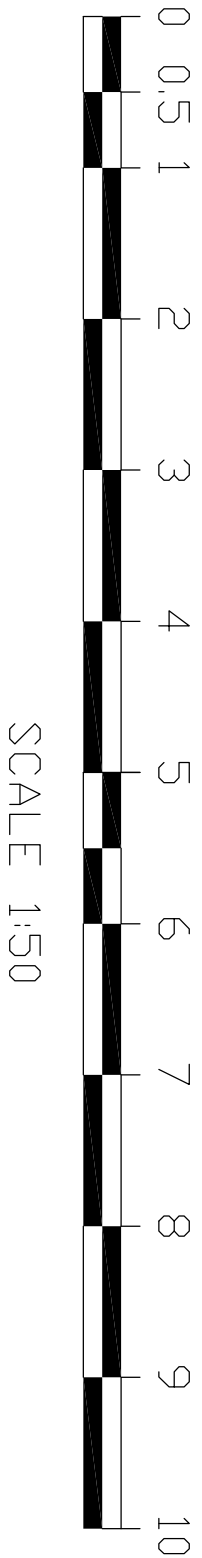

SCALE 1:50

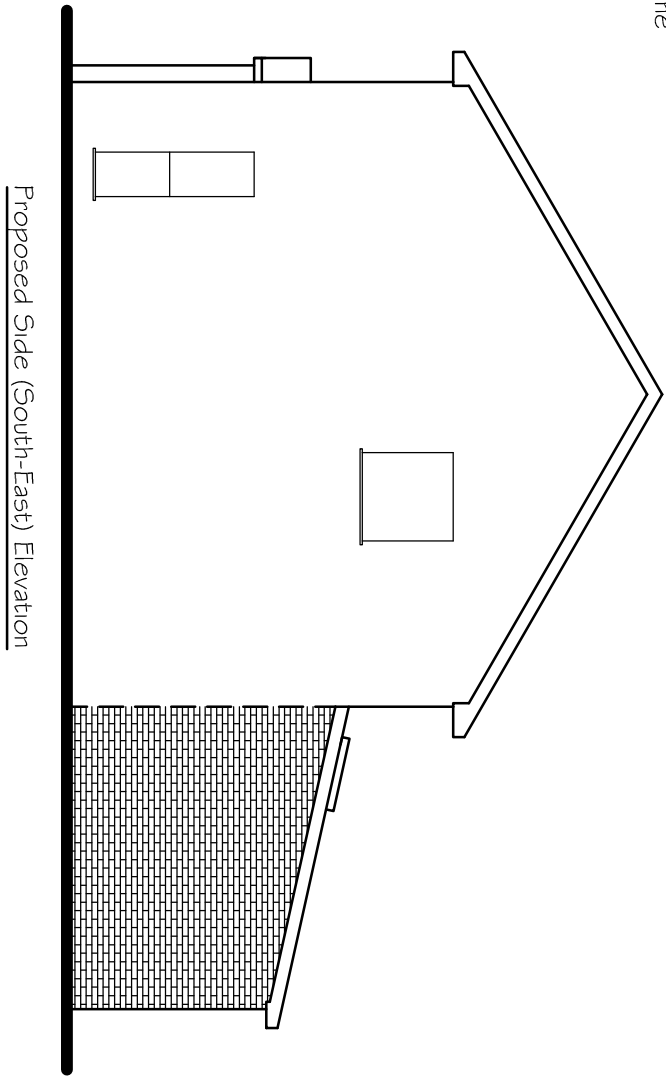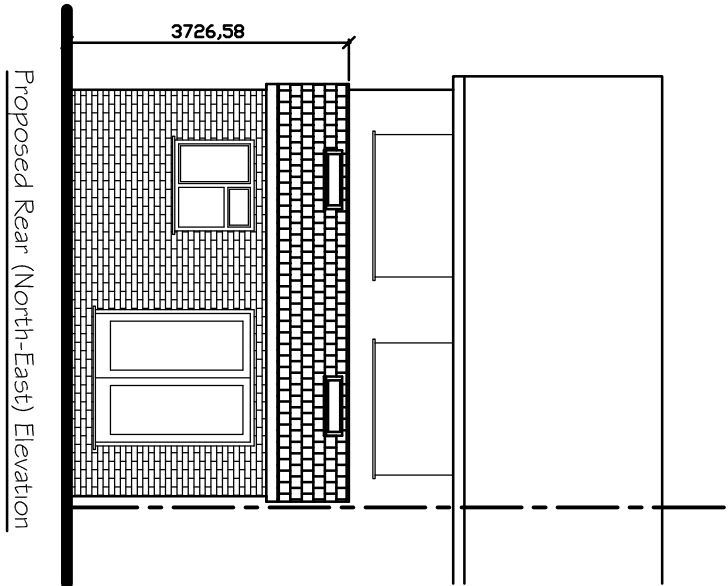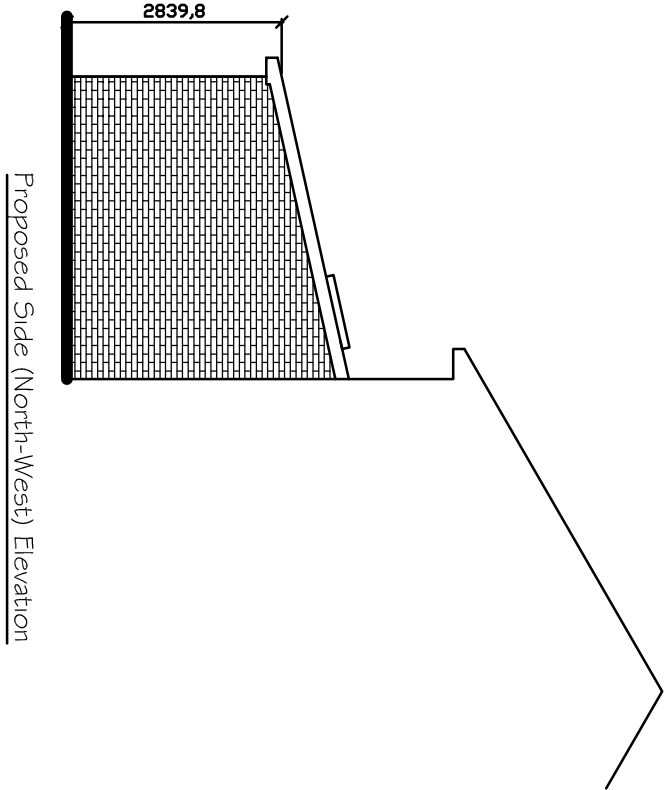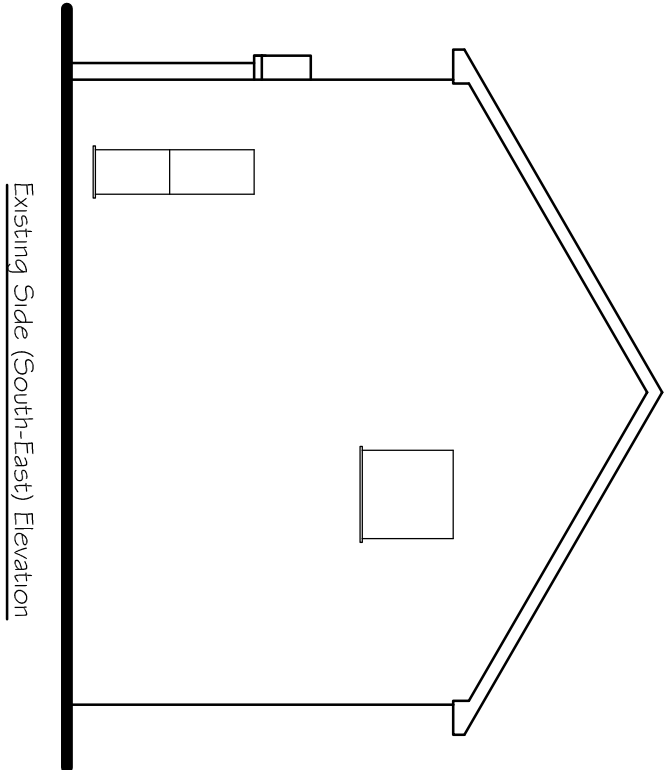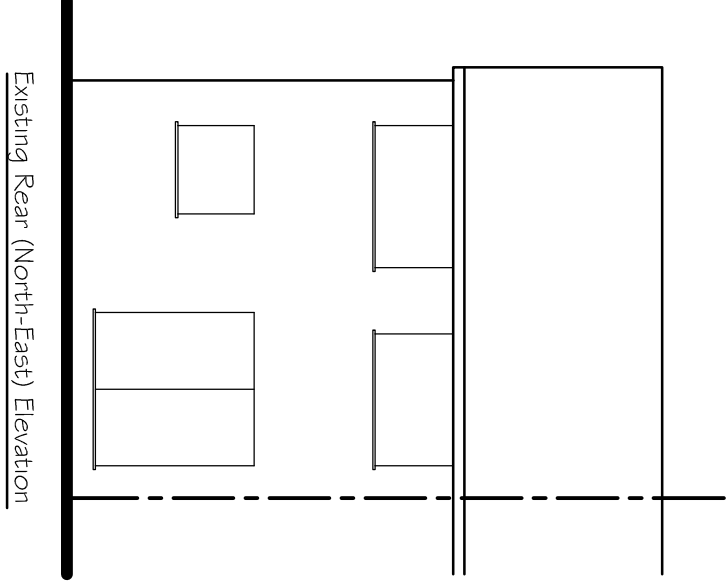

Note: All materials to match existing
Roof light not to project more than 150mm above roof plane

Tony Rogers Building Consultants Address: 40 Dawn Crescent, Upper Beeding West Sussex, BN44 3WH Telephone: 01903 815225 Fax: 01903 815225	
Rev:	Revision Description:
Client:	Mr & Mrs S Ripby
Address:	15 Downland Road Upper Beeding West Sussex BN44 3J5
Project:	Proposed single storey rear extension
Scale:	1:50 1:100
Paper Size	A1
Date:	February 2026
Drawing No:	26/1624/01
Drawn By:	AWR
Revision:	