

- DO NOT SCALE OFF THIS DRAWING EXCEPT FOR PLANNING PURPOSES
- CHECK ALL DIMENSIONS ON SITE BEFORE ANY WORK IS COMMENCED
- ALL GOODS MATERIALS AND WORKMANSHIP MUST CONFORM WITH CURRENT BUILDING REGULATIONS, BRITISH STANDARDS AND CODES OF PRACTICE
- COPYRIGHT OF THIS DRAWING IS RETAINED BY THE ARCHITECT AND IT MUST NOT BE REPRODUCED WITHOUT WRITTEN CONSENT

All information relates to an arbitrary grid and datum and does not relate to Ordnance Survey.


All level information relates to TBM  
located on Ground Floor FFL, value = 50.00m.

- Surveyed boundaries may not be legal boundaries.
- Dimensions should not be scaled. All information contained in the drawing should be checked and verified on site prior to any fabrication/construction.
- All utilities have been identified to the best of the surveyors knowledge but cannot be guaranteed. Due to non entry of inspection chambers all pipe sizes should be checked and verified before any works commence.
- Services such as Inspection Chambers and Water Meters etc may be obscured by parked cars or debris.

| FEATURES                     | SURFACES               |
|------------------------------|------------------------|
| A Alarm Box                  | B Brick                |
| AB Air Brick                 | C Cladding             |
| ACU Air Conditioning Unit    | MC Metal Cladding      |
| Col Column                   | R Render               |
| DP Down Pipe                 | SC Stone Cladding      |
| ECU Electrical Consumer Unit | ST Stone               |
| EM Electric Meter            | STR Sloping Tiled Roof |
| FB Fuse Box                  | T Timber               |
| GM Gas Meter                 | TC Timber Cladding     |
| HR Handrail                  | VTH Vertical Tile      |
| Hanging                      |                        |
| JB Junction Box              |                        |
| L Light                      |                        |
| RU Refrigeration Unit        |                        |
| RWP Rain Water Pipe          |                        |
| SB Switchbox                 |                        |
| SVP Soil Vent Pipe           |                        |
| TB Telecoms Box              |                        |
| V Vent                       |                        |
| WP Waste Pipe                |                        |

|  |                      |  |                           |
|--|----------------------|--|---------------------------|
|  | Single Gate          |  | Power Overhead            |
|  | Double Gate          |  | Foil Water                |
|  | Banking              |  | Surface Water             |
|  | Step Up              |  | Combined Water            |
|  | Diameter shown in mm |  | Unknown Services          |
|  | Survey Station       |  | Change of Surface         |
|  |                      |  | Drop Kerb                 |
|  |                      |  | Fence                     |
|  |                      |  | Wall                      |
|  |                      |  | Kerb                      |
|  |                      |  | Building Feature          |
|  |                      |  | Overhead Feature          |
|  |                      |  | Trench Scar               |
|  |                      |  | Tree Canopy               |
|  |                      |  | Bushes/Foliage/Overgrowth |
|  |                      |  | Tree Canopy Extents       |

Power Overhead  
Foul Water  
Surface Water  
Combined Water  
Unknown Services  
Change of Surface  
Drop Kerb  
Fence  
Wall  
Kerb  
Building Face  
Overhead Feature  
Trench Scar  
Tree Canopy  
Bushes/Foliage/Overgrowth  
Tree Canopy Extents

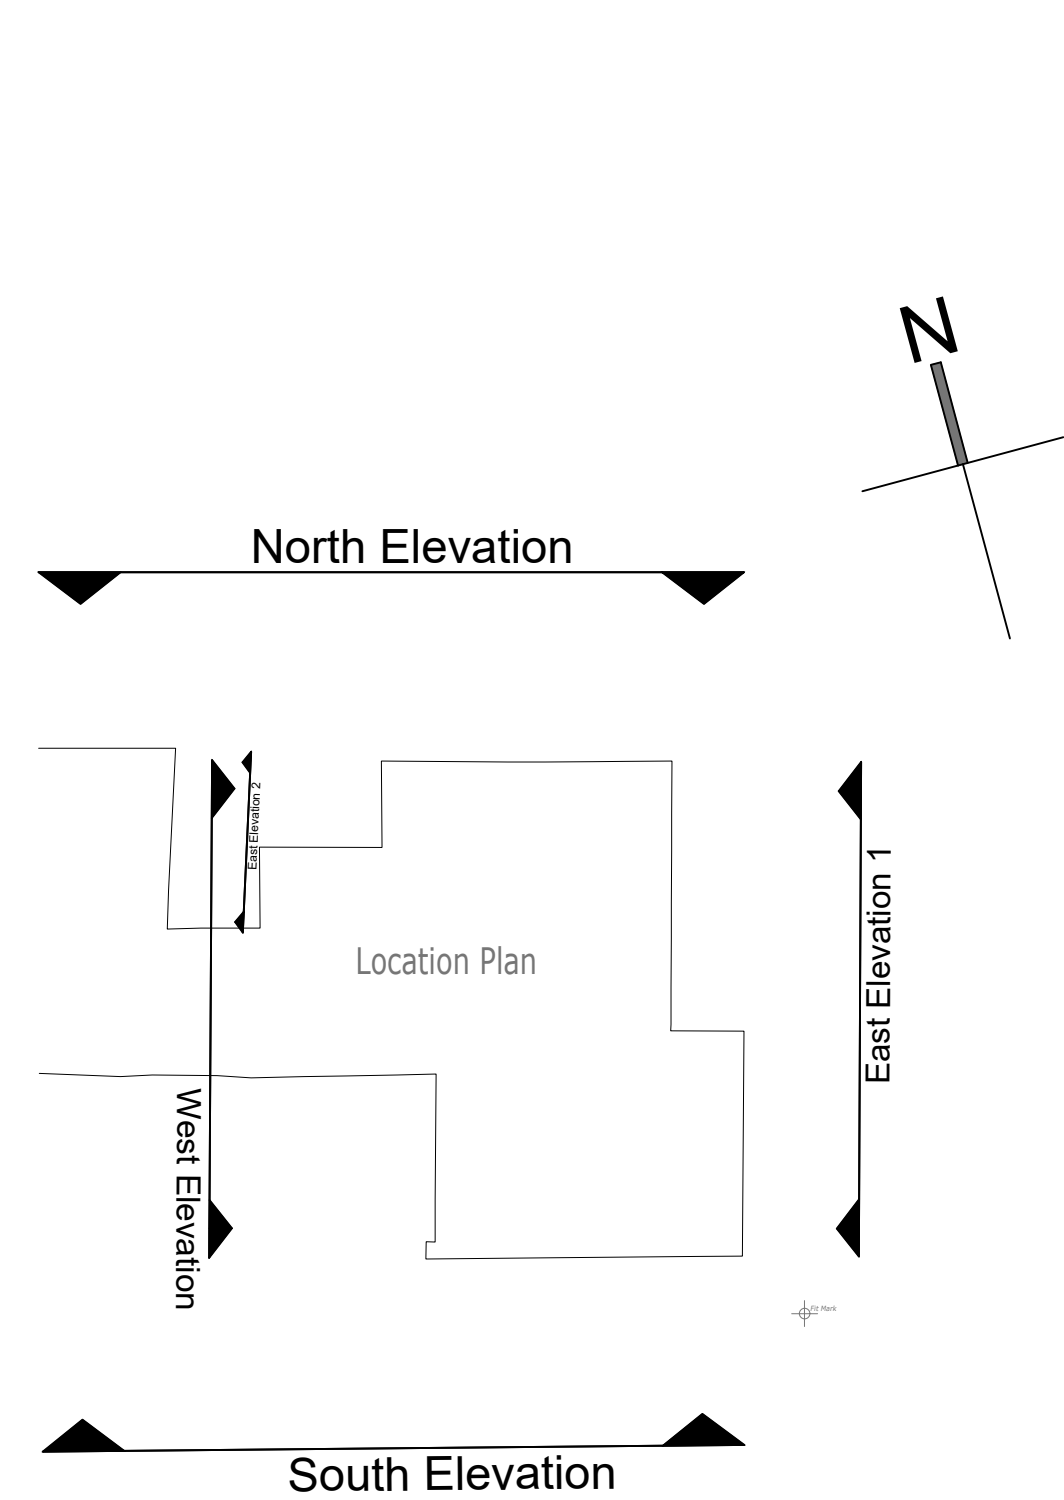

|   |      |             |           |            |  |
|---|------|-------------|-----------|------------|--|
|   |      |             |           |            |  |
| REV   | DATE | BY          | AMENDMENT |            |  |
| <div>  <div> <b>folkes</b> architects </div> <div> The Old Forge<br/> 8 Church Street<br/> Storrington<br/> West Sussex<br/> PO20 4LA </div> </div> <div> 1.01903 808629<br/> info@folkesarchitects.co.uk </div> |      |             |           |            |  |
| <div> <div>CLIENT</div> <div>Mr S Garner</div> </div>   |      |             |           |            |  |
| <div> <div>JOB TITLE</div> <div> 4 Castle Rise<br/> West Chilmington<br/> West Sussex<br/> RH20 2GT </div> </div>   |      |             |           |            |  |
| <div> <div>DRAWING TITLE</div> <div>Existing South and East Elevations</div> </div>   |      |             |           |            |  |
| <div> <div>DRAWING STATUS</div> <div> <h1>Planning</h1> <div>NOT FOR CONSTRUCTION USE UNLESS STATED AS 'CONSTRUCTION'</div> </div> </div>   |      |             |           |            |  |
| DATE   |      | SCALE       |           | DRAWN BY   |  |
| June 2026   |      | 1:50@A1     |           | KD         |  |
|   |      |             |           | CHECKED BY |  |
|   |      |             |           | GW         |  |
| JOB NO.   |      | DRAWING NO. |           | REVISION   |  |
| 25049   |      | 1.06        |           | -          |  |