




NOTES

- DO NOT SCALE OFF THIS DRAWING EXCEPT FOR PLANNING PURPOSES
- CHECK ALL DIMENSIONS ON SITE BEFORE ANY WORK IS COMMENCED
- ALL GOODS MATERIALS AND WORKMANSHIP MUST CONFORM WITH CURRENT BUILDING REGULATIONS, BRITISH STANDARDS AND CODES OF PRACTICE
- COPYRIGHT OF THIS DRAWING IS RETAINED BY THE ARCHITECT AND IT MUST NOT BE REPRODUCED WITHOUT WRITTEN CONSENT



new conservation style
roof light over stairwell

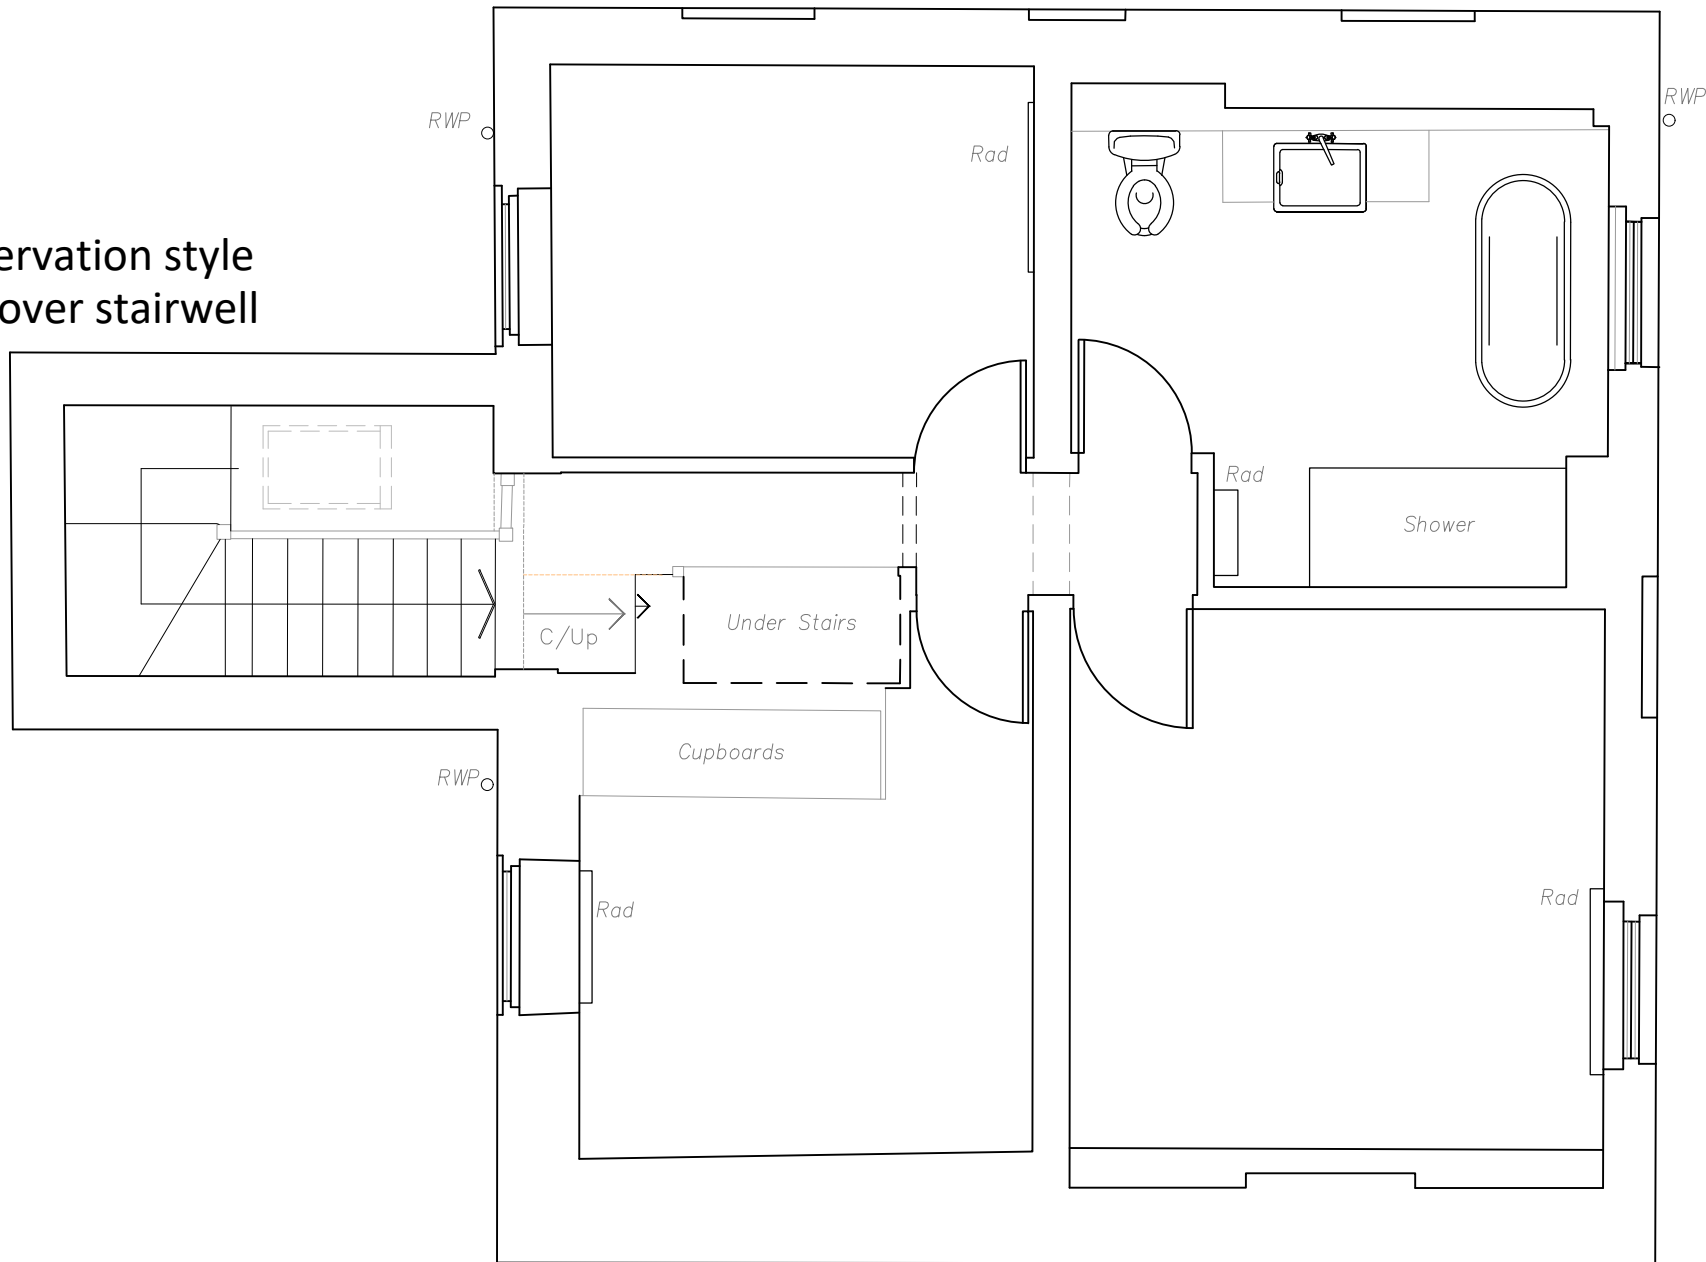

PROPOSED FIRST FLOOR PLAN
NO WORK TO THIS FLOOR OTHER THAN NEW
CONSERVATION STYLE ROOFLIGHT OVER STAIRWELL

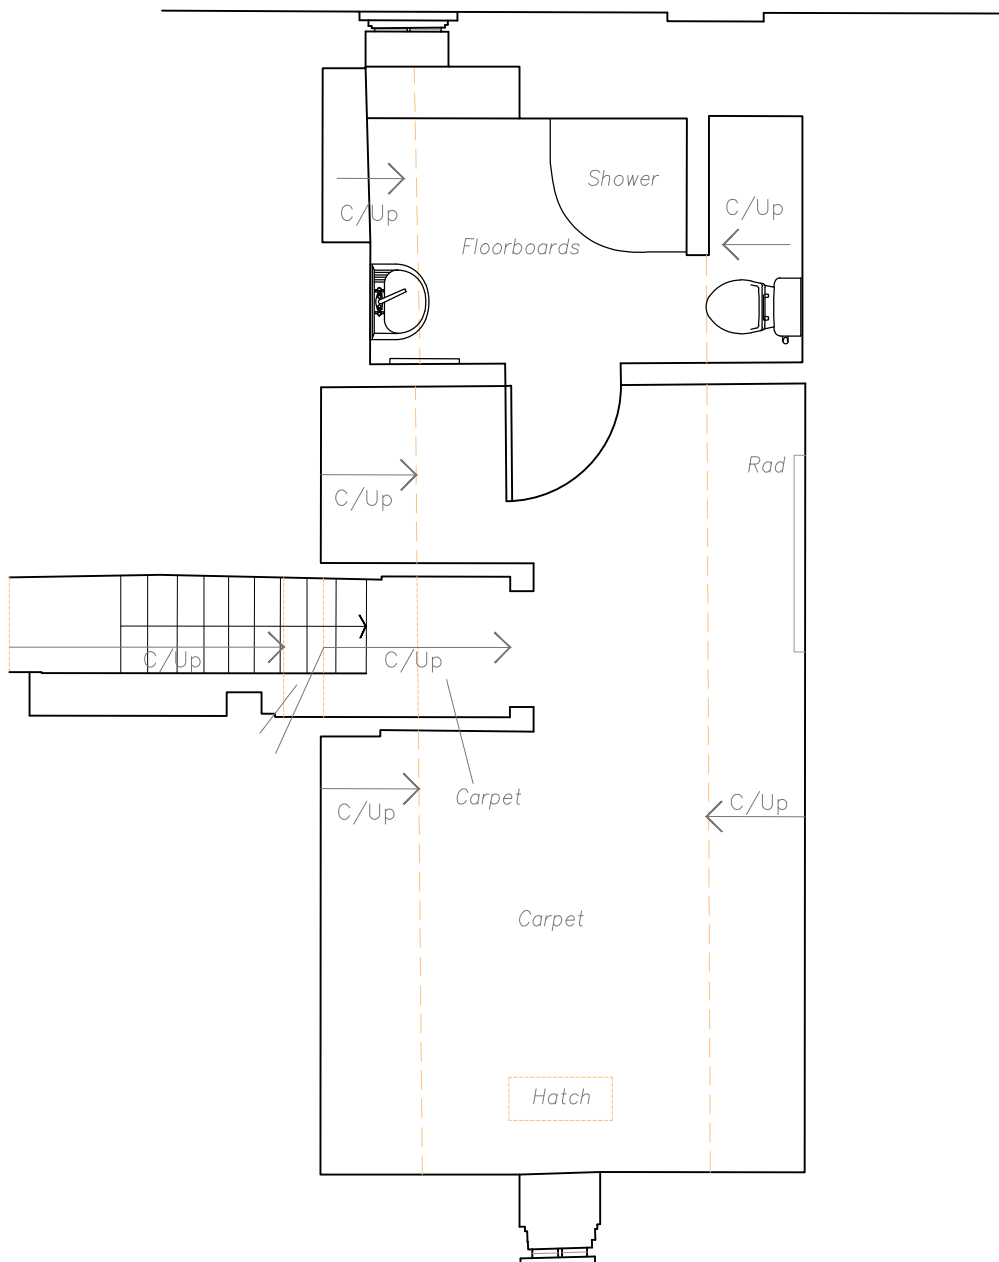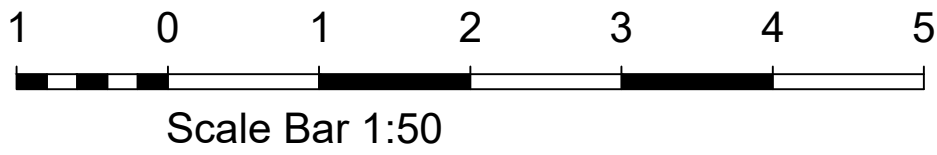

PROPOSED SECOND FLOOR PLAN
NO WORK TO THIS FLOOR

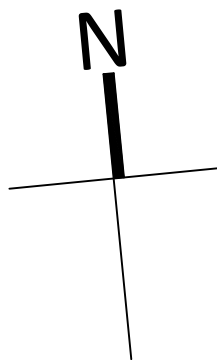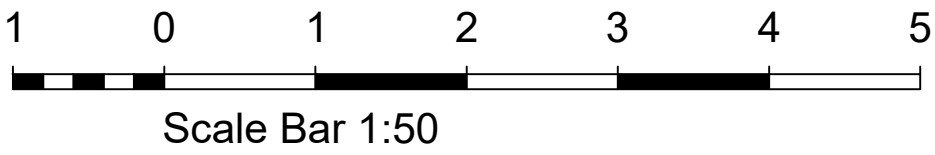

REV	DATE	BY	AMENDMENT
folkes architects 1 01903 89829 info@folkesarchitects.co.uk The Old Forge 6 Church Street Storrington West Sussex RH20 4LA			
CLIENT Mr S Garner			
JOB TITLE 4 Castle Rise West Chiltington West Sussex RH20 2GT			
DRAWING TITLE Proposed First and Second Floor Plans			
PROJECT STAGE Planning			
DRAWING STATUS Planning NOT FOR CONSTRUCTION USE UNLESS STATED AS 'CONSTRUCTION'			
DATE July 2026	SCALE 1:50@A1	DRAWN BY GW CHECKED BY MF	
JOB NO. 25049	DRAWING NO. 2.04	REVISION -	