


8.9

5.0

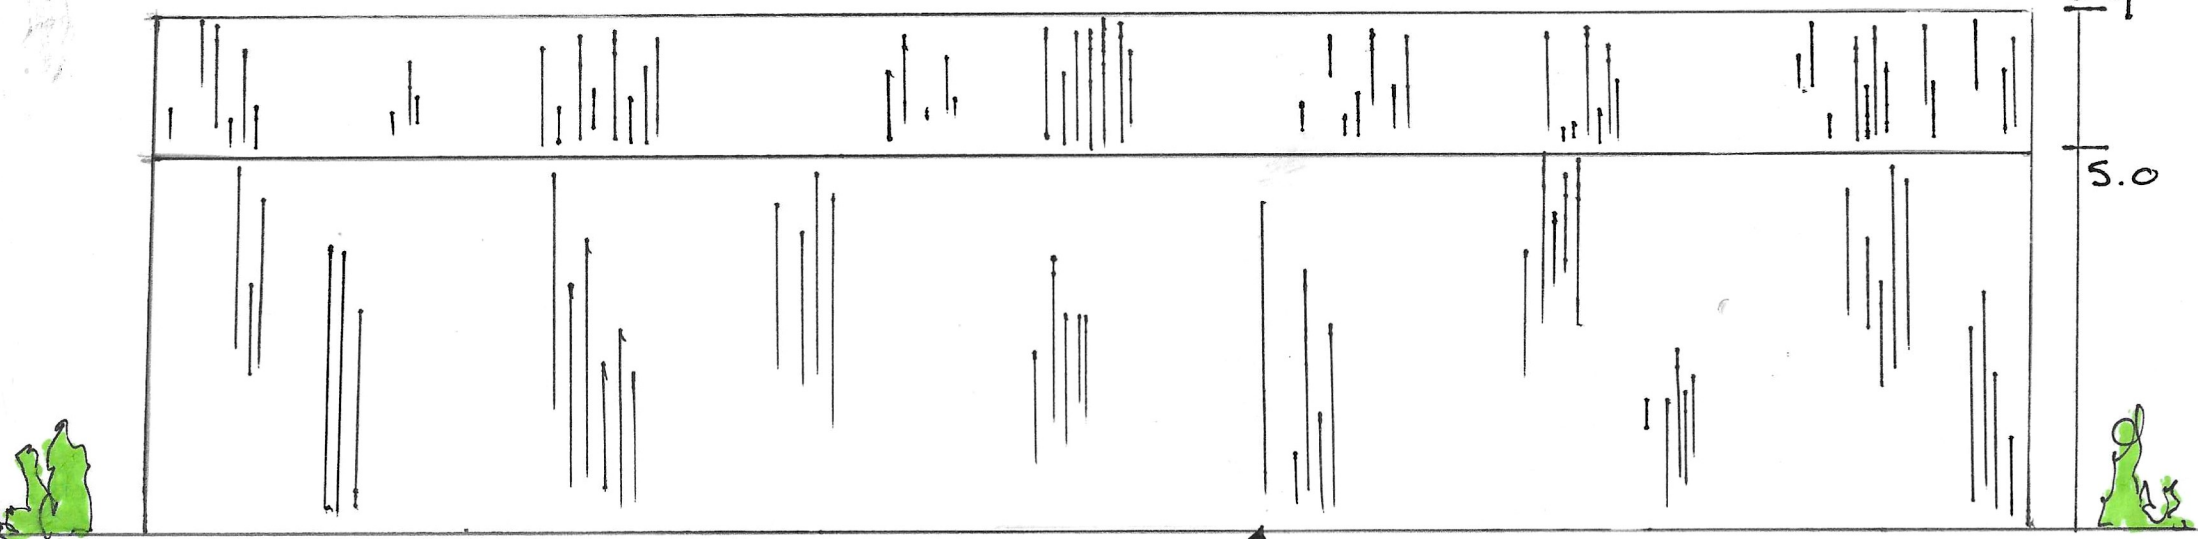


SOUTH ELEVATION

2.5m

PLASTIC JUMPER
GREEN SHEETING.

SCALE 1:100

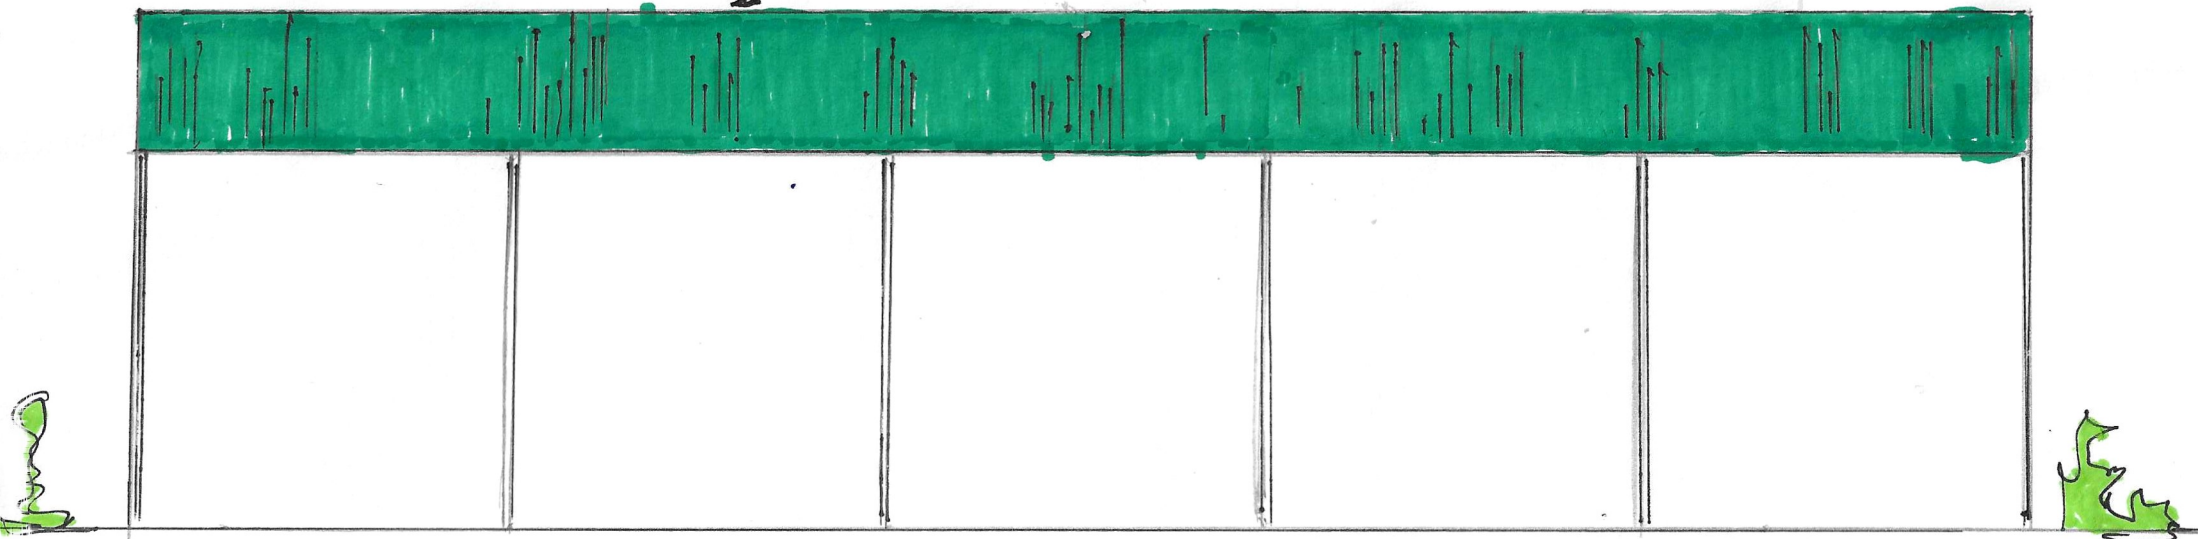

NORTH ELEVATION