


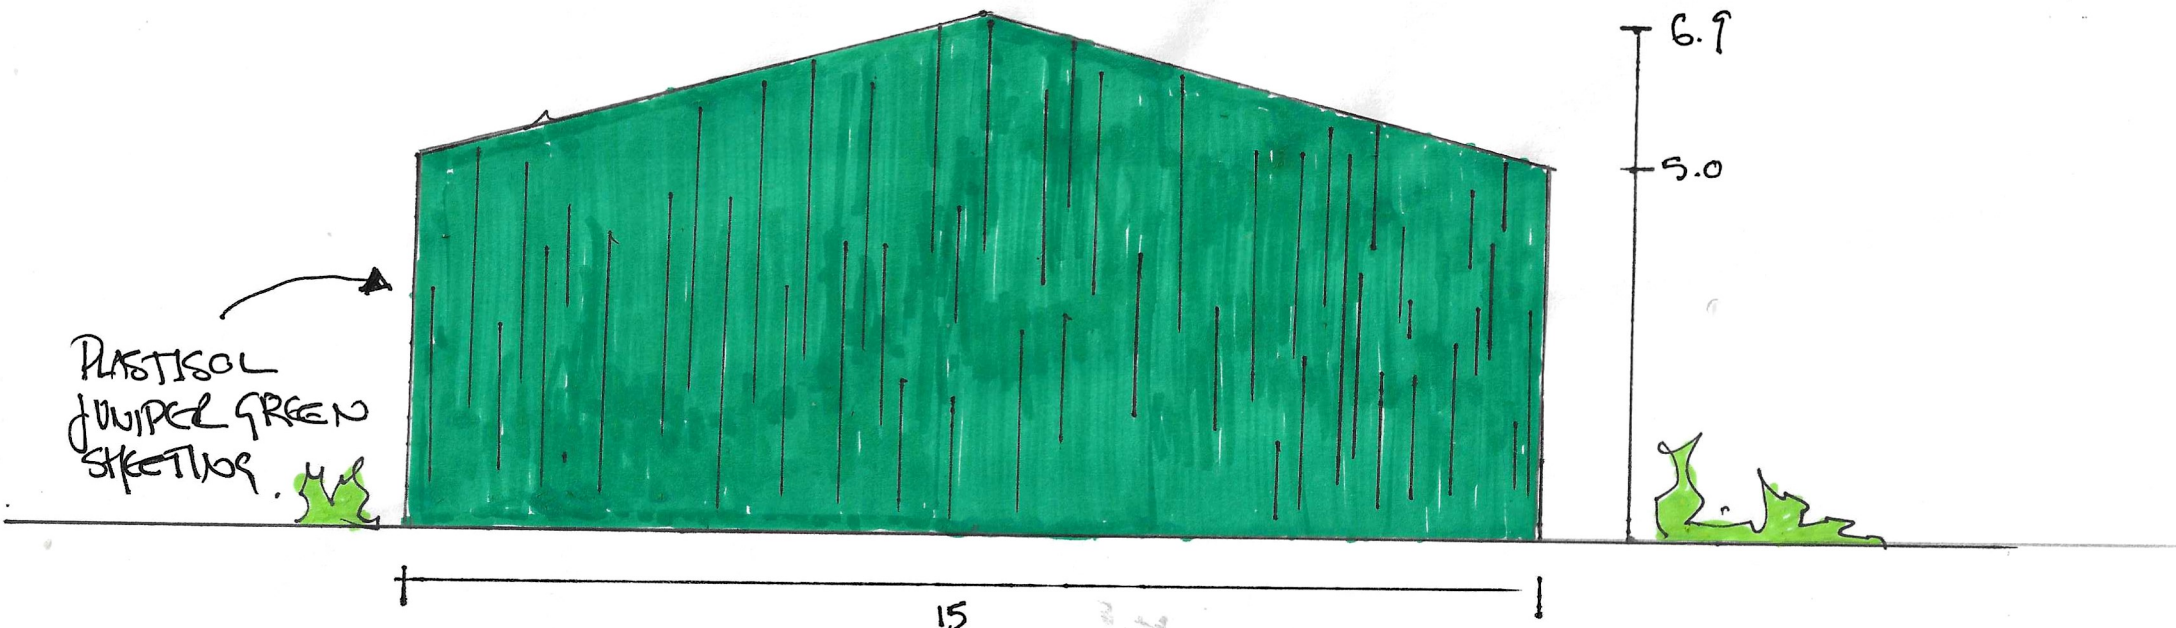

PLASTISOL
JUNIPER GREEN
SHEETING.

EAST/WEST ELEVATION

SCALE 1:100

