
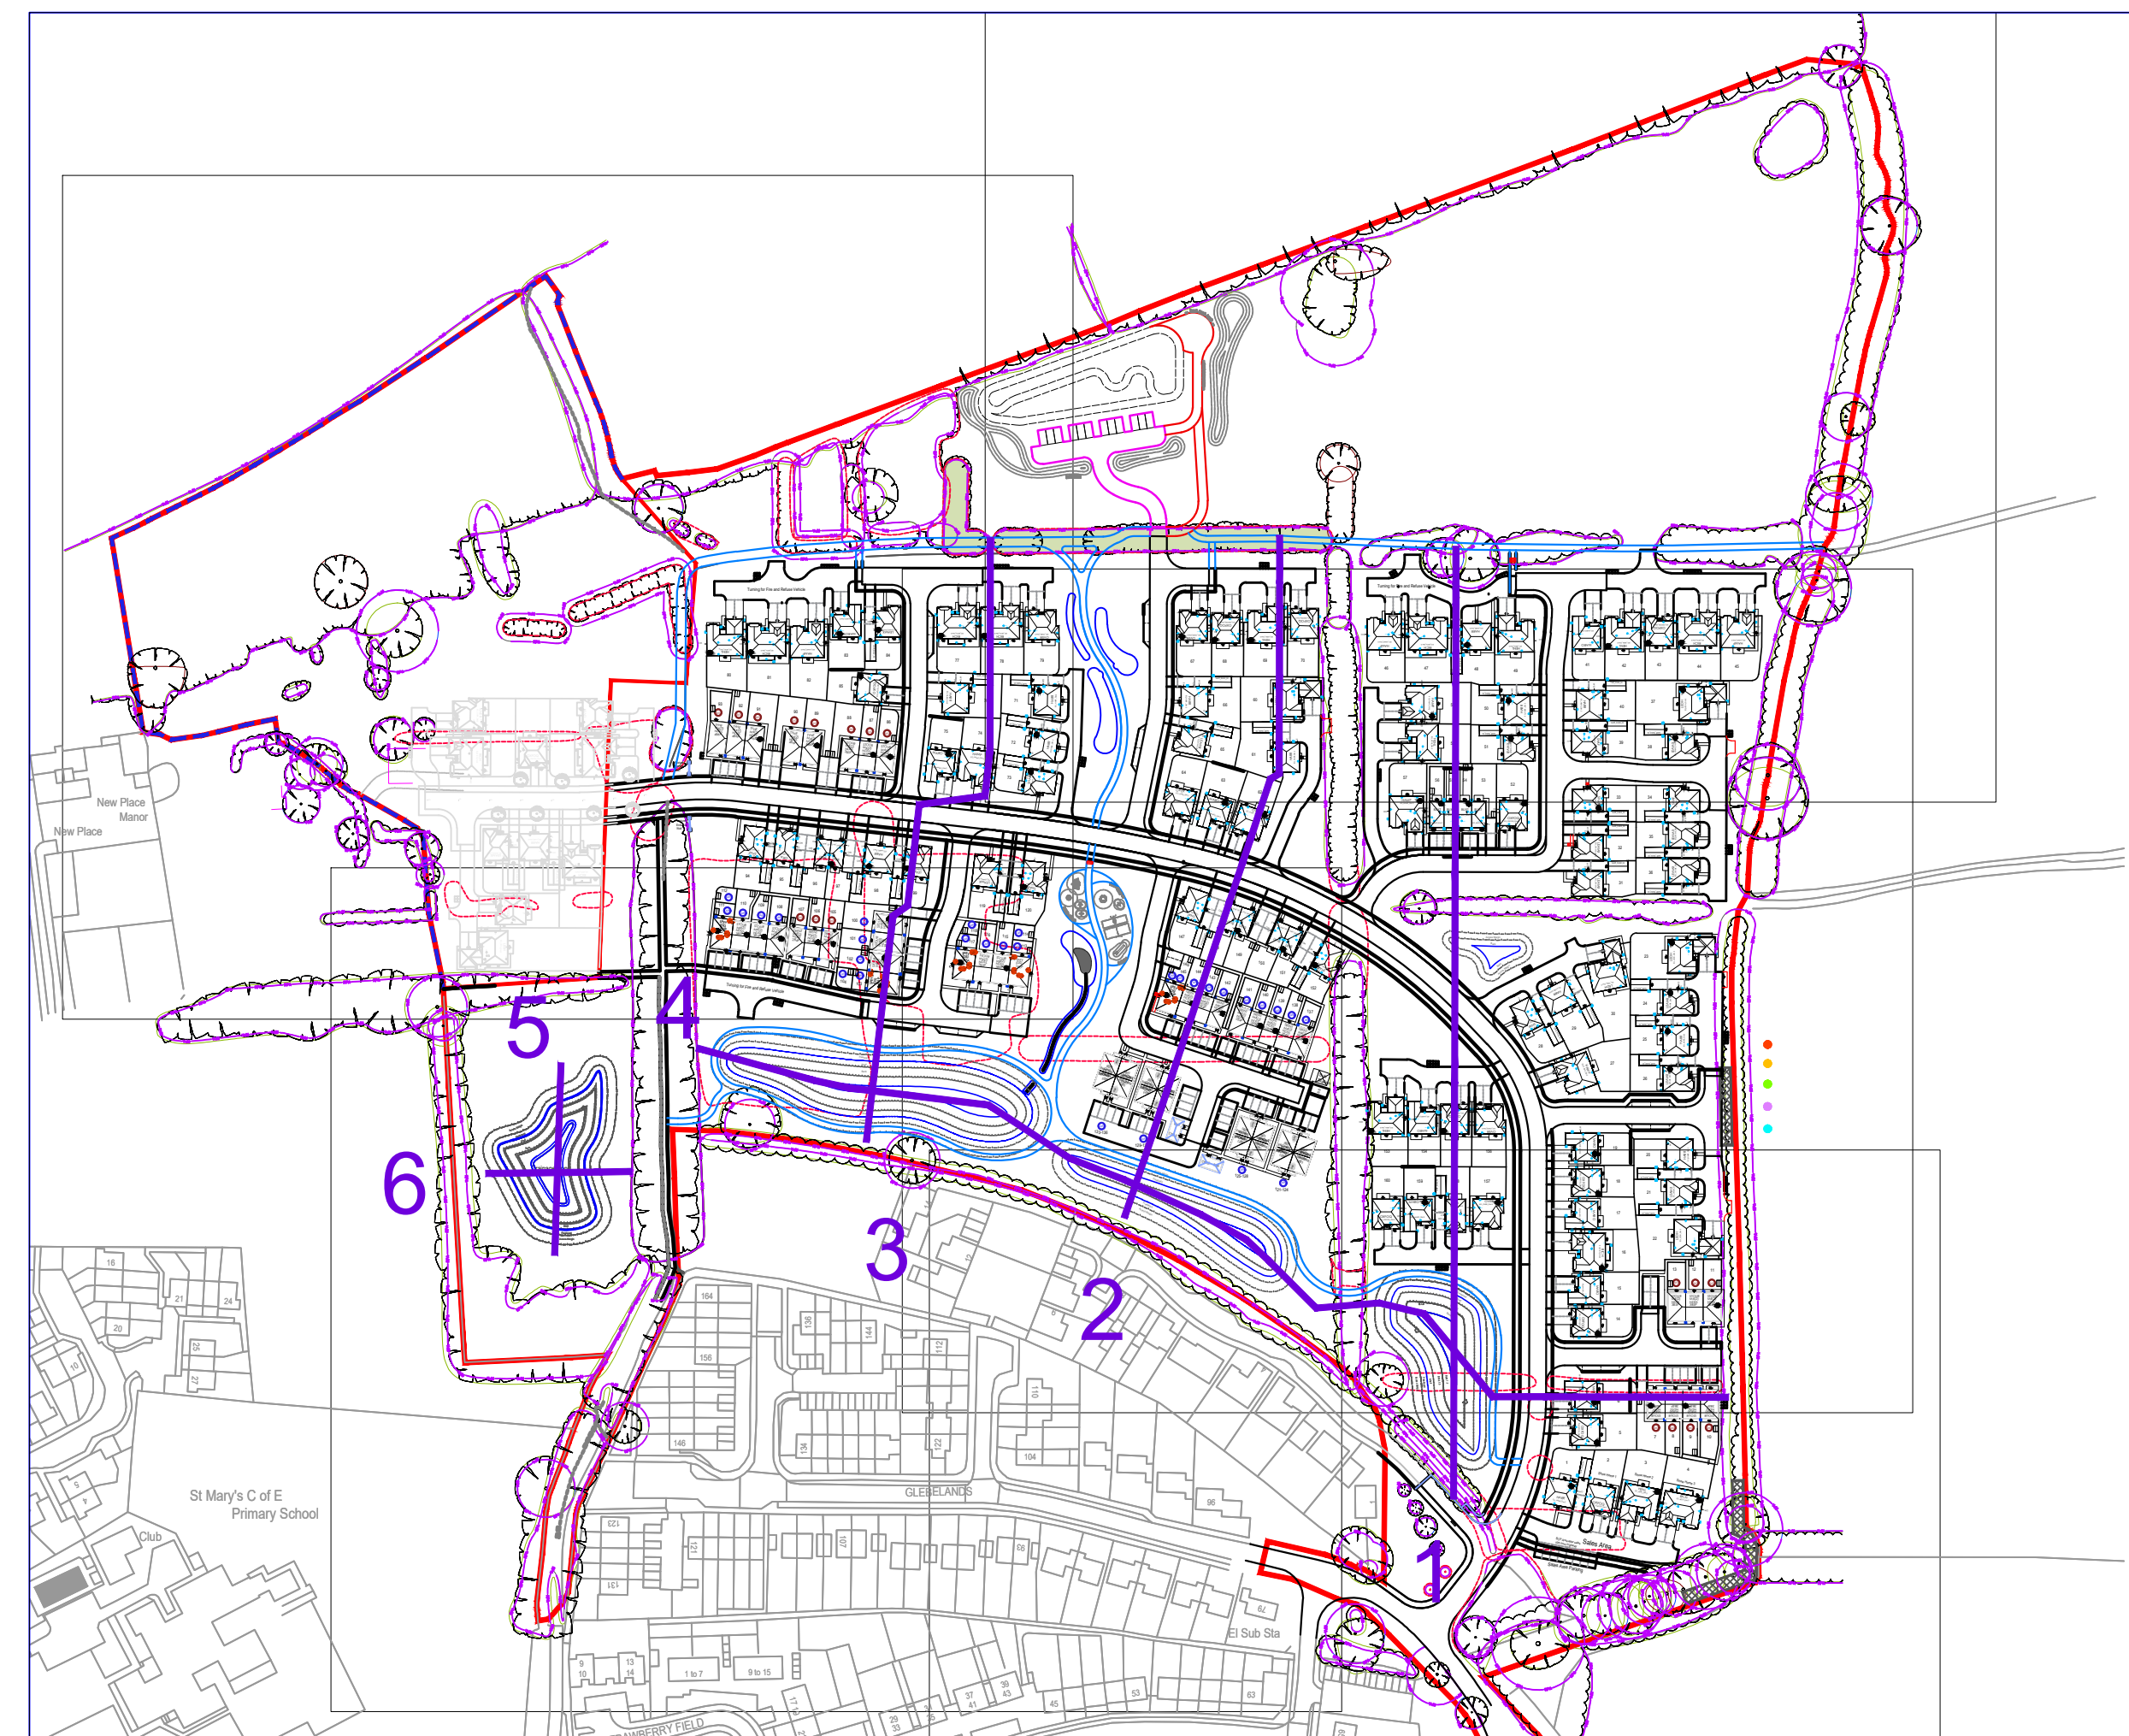
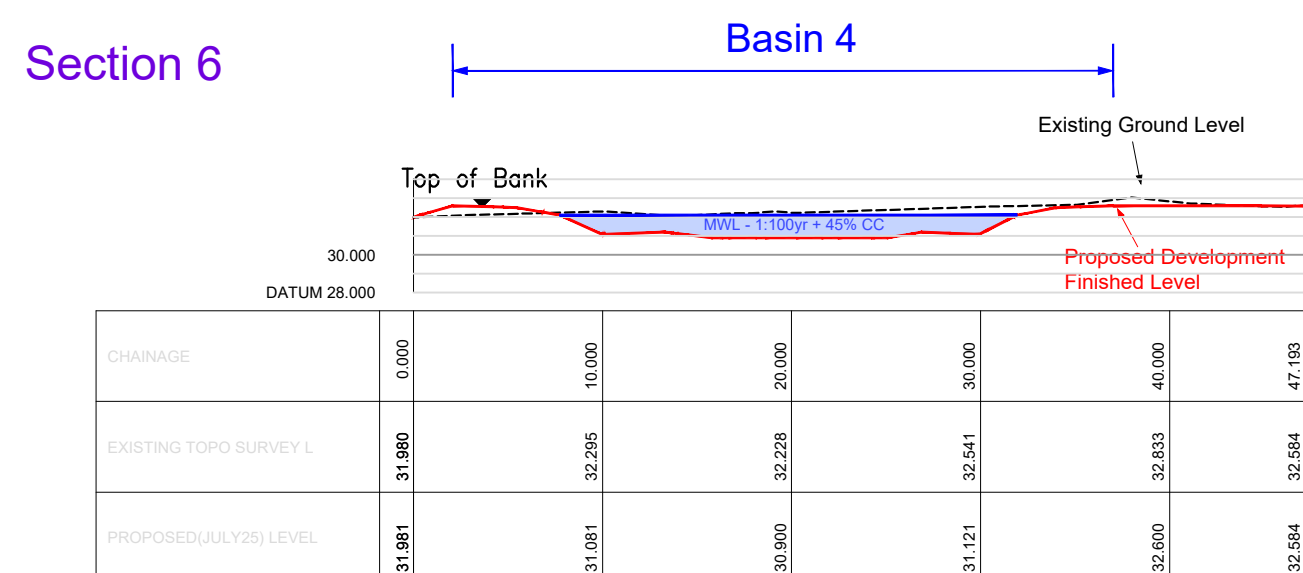
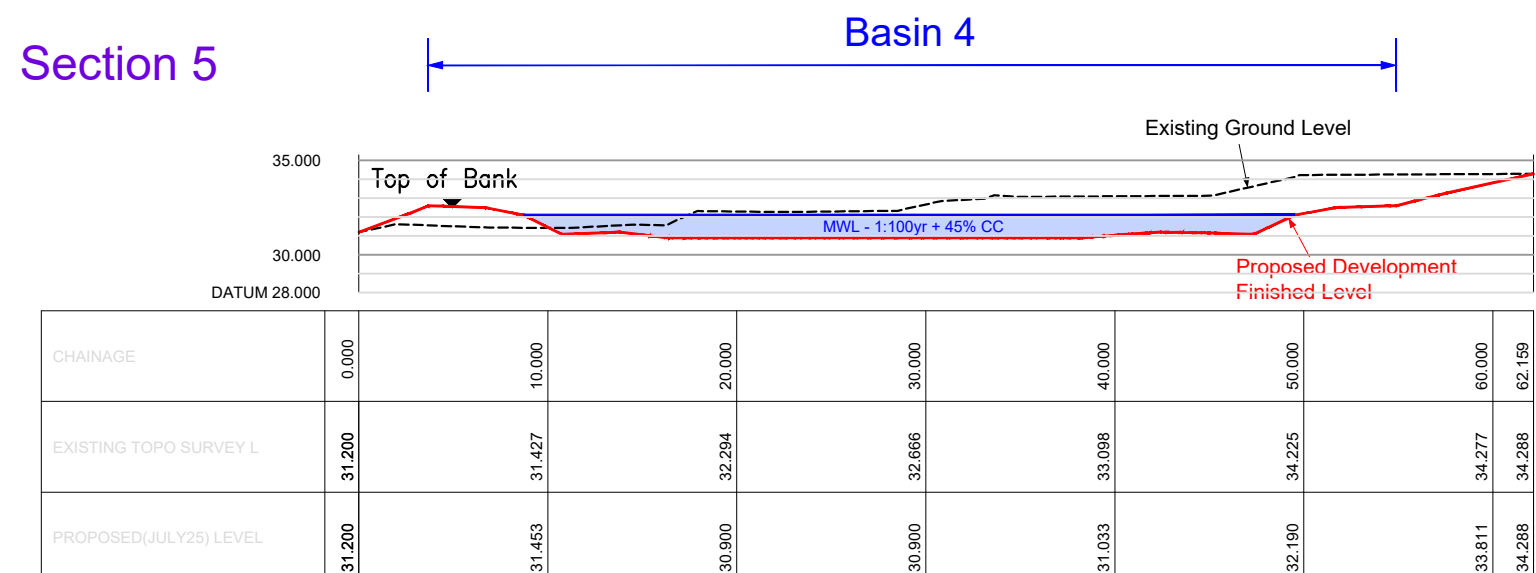
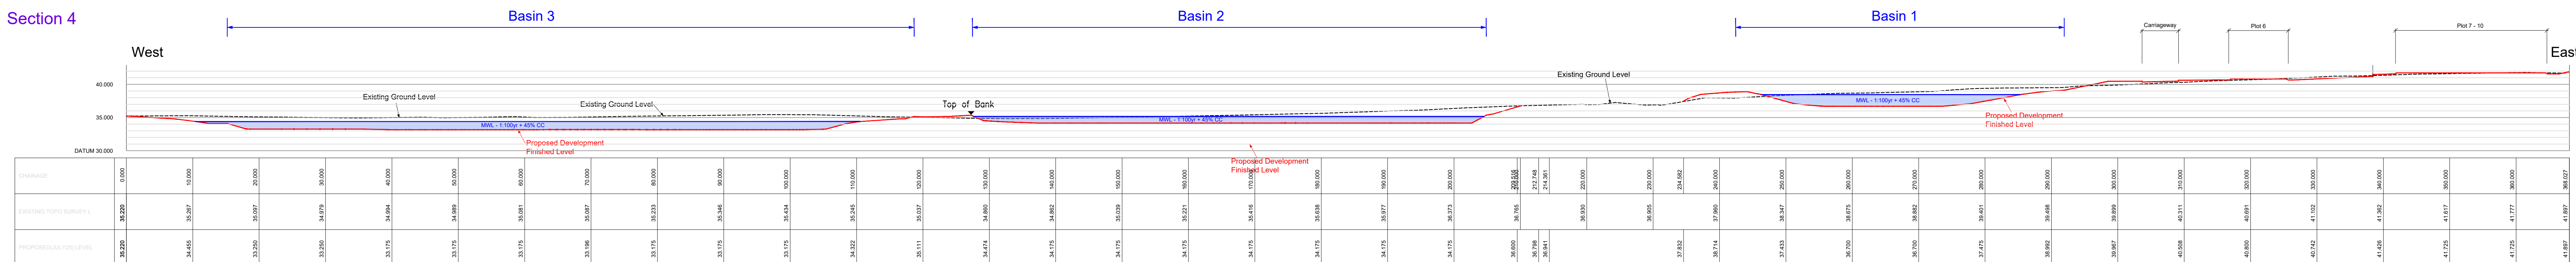
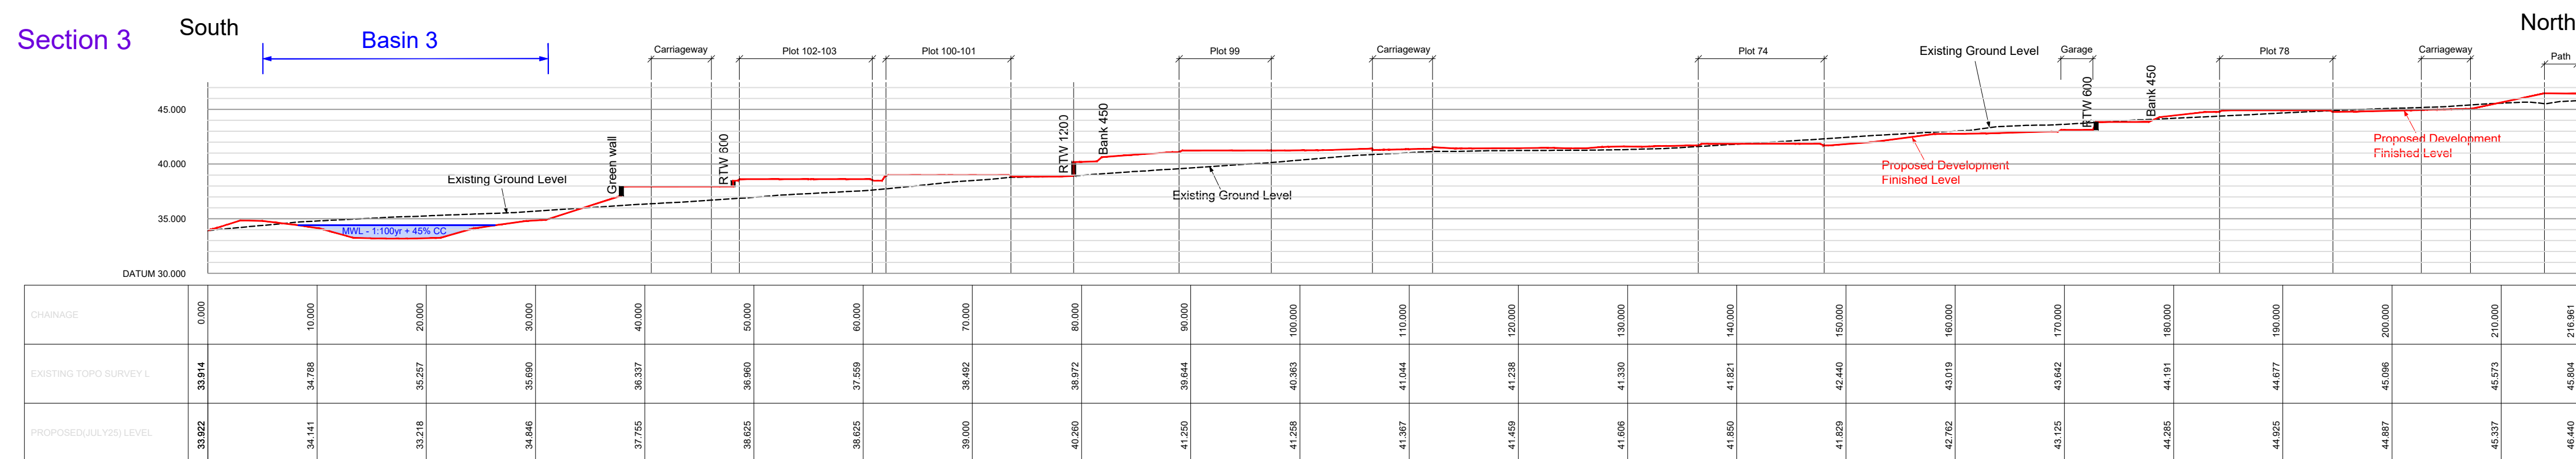


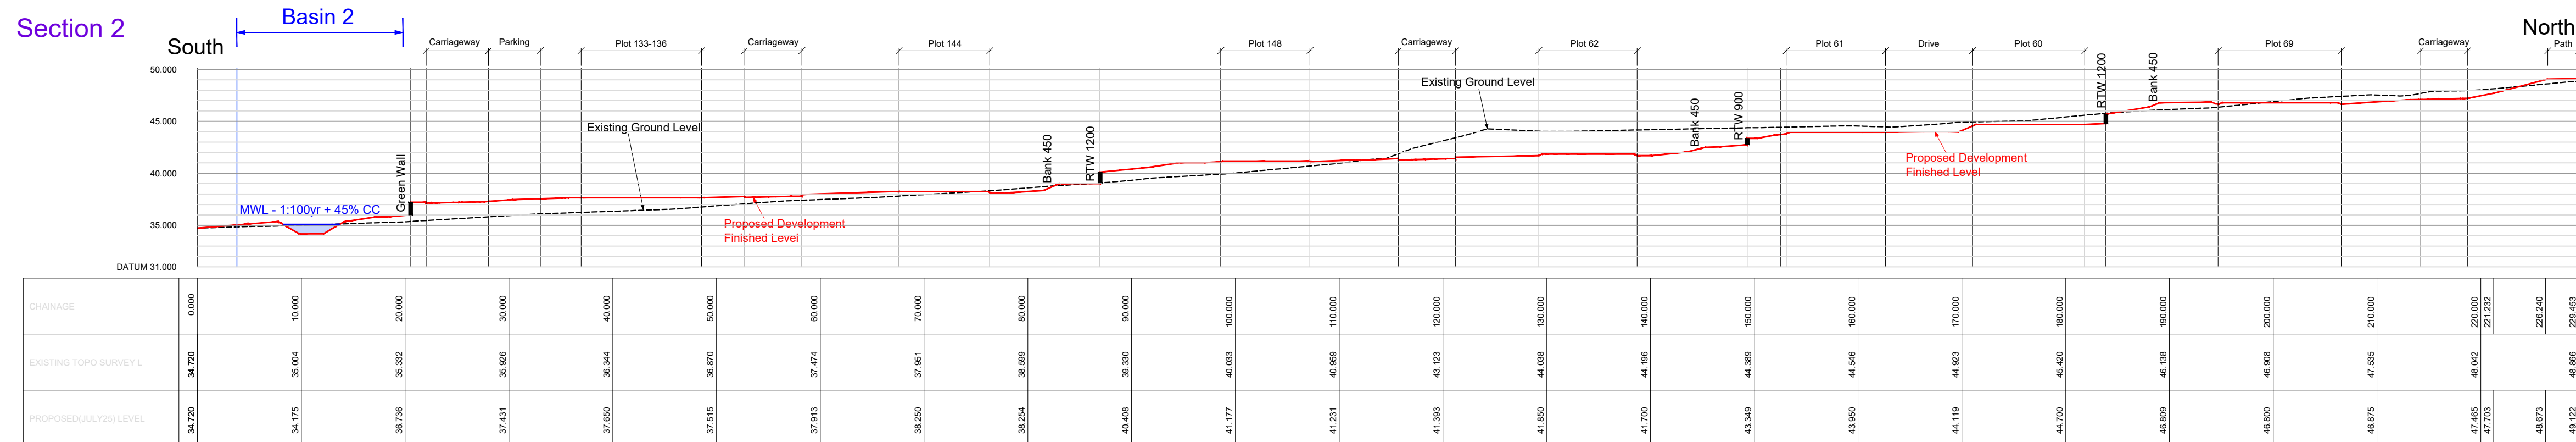

| CIVIL / STRUCTURAL DESIGN RISK MANAGEMENT   |   |
|---|---|
| <p>Abnormal or unusual residual risks associated with the design outcomes shown on this drawing are:-</p>   |   |
| <p>RSK LDE LTD has followed its Design Risk Management process for Hazard Elimination and Risk reduction in developing the designs shown on this drawing.</p> <p>Abnormal or unusual residual risks may be shown above where it is considered that such risk may not normally be expected by competent persons engaged on work of this nature or type.</p> |   |
| <p><u>Notes:</u></p>   |   |
| 1.   | This drawing is to be read in conjunction with all relevant Architects and Engineers drawings and specifications.                                     |
| 2.   | Layout based on the Fire-Exit/Architects Layout dated 2014.10.24                                                                                      |
| 3.   | Topo Survey information taken from NUC Surveying Drawing D1572, dated March 2019                                                                      |
| 4.   | All levels quoted are in metres A.O.D.   |
| 5.   | For Longitudinal Sections see Drawing No's 8013-8022                                                                                                  |
| 6.   | For Drainage Layout see Drawing No's 8301-8302   |
| 7.   | For Levels Layout see Drawing 8013-8022   |
| 8.   | All plot accesses are to be either level, stepped or ramped in accordance with The Building Regulations 2010 Part M and are indicated on this drawing |
| 9.   | All roads to be to West Sussex adoptable standards, although the road network will not be for adoption                                                |

|      |            |                                  |       |       |       |
|------|------------|----------------------------------|-------|-------|-------|
| P03  | 02.07.2025 | Updated to suit new layout       | JON   | GXA   | AM    |
| P02  | 13.12.2024 | Issued for PLANNING RESUBMISSION | SH    | GXA   | AM    |
| P01  | 25.10.24   | For Planning                     | SH    | GXA   | AM    |
| Rev. | Date       | Amendment                        | Drawn | Chkd. | Appd. |

|   |  |                                                           |  |                                                                                                  |  |                                                           |  |            |  |          |  |
|---|--|-----------------------------------------------------------|--|--------------------------------------------------------------------------------------------------|--|-----------------------------------------------------------|--|------------|--|----------|--|
| <br><b>LDE</b> CONSULTING LTD. <div style="display: flex; justify-content: space-around; font-weight: bold; margin-top: 5px;"> <span>CMVLS</span> <span>STRUCTURES</span> <span>HYDROLOGY</span> </div> <p style="margin-top: 5px;">an  company</p> |  |                                                           |  |                                                                                                  |  |                                                           |  |            |  |          |  |
| Abbey Park<br>Number Road<br>Overing<br>CV3 4NJ<br>Leicestershire   |  |                                                           |  | +44 (0) 24 7600 5000<br>Fax: +44 (0) 24 7600 1417<br>Email: info@lde.co.uk<br>Web: www.lde.co.uk |  |                                                           |  |            |  |          |  |
| Client   |  | <b>BARRATT DAVID WILSON</b><br><b>(SOUTHERN COUNTIES)</b> |  |                                                                                                  |  |                                                           |  |            |  |          |  |
| Project Title<br><br><div style="text-align: center; font-size: 1.2em; font-weight: bold; margin-top: 20px;">           NEW PLACE FARM, PULBOROUGH,<br/>           WEST SUSSEX         </div>   |  |                                                           |  |                                                                                                  |  |                                                           |  |            |  |          |  |
| <div style="font-size: 1.5em; font-weight: bold; color: red; margin-bottom: 10px;">PLANNING</div> Drawing Title   |  |                                                           |  |                                                                                                  |  |                                                           |  |            |  |          |  |
| <div style="font-size: 1.8em; font-weight: bold; margin-bottom: 10px;">SITE SECTIONS</div>   |  |                                                           |  |                                                                                                  |  |                                                           |  |            |  |          |  |
| Drawn   |  | Date                                                      |  | Checked                                                                                          |  | Date                                                      |  | Approved   |  | Date     |  |
| SH   |  | 20.10.24                                                  |  | GXA                                                                                              |  | 20.10.24                                                  |  | AM         |  | 20.10.24 |  |
| Scale   |  | Orig Scale                                                |  |                                                                                                  |  |                                                           |  | Dimensions |  |          |  |
| 1:500   |  | A0                                                        |  |                                                                                                  |  |                                                           |  | m          |  |          |  |
| Project No.   |  |                                                           |  |                                                                                                  |  | Drawing File                                              |  |            |  |          |  |
| 890815   |  |                                                           |  |                                                                                                  |  | S:\05-14\05-22\05-22\05-22\05-22 Site Sections MASTER.dwg |  |            |  |          |  |
| Drawing No.   |  | Rev.                                                      |  |                                                                                                  |  |                                                           |  |            |  |          |  |
| 890815   |  | P03                                                       |  |                                                                                                  |  |                                                           |  |            |  |          |  |
| Printed   |  | Orig.                                                     |  | 1/4 Size                                                                                         |  | Type                                                      |  | Title      |  | Date No. |  |
|   |  |                                                           |  |                                                                                                  |  |                                                           |  |            |  |          |  |
| Scale 1:500   |  |                                                           |  |                                                                                                  |  |                                                           |  |            |  |          |  |
|   |  |                                                           |  |                                                                                                  |  |                                                           |  |            |  |          |  |