

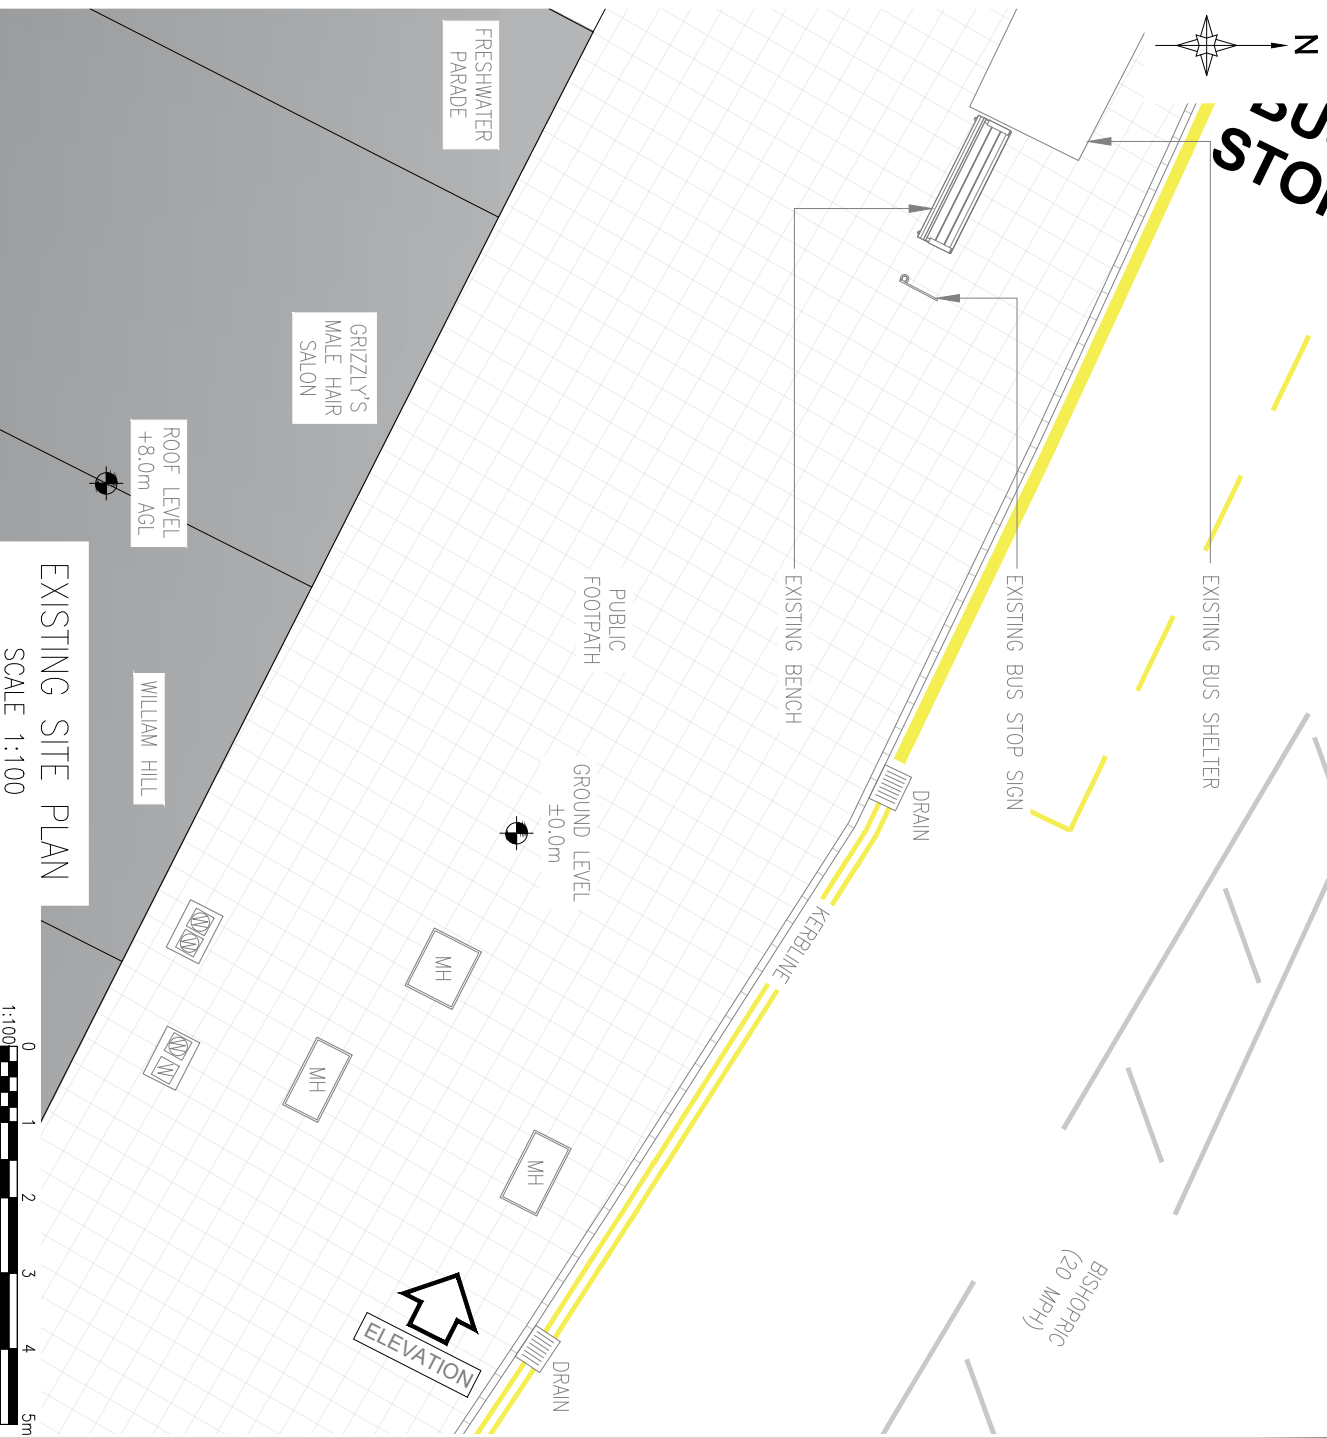


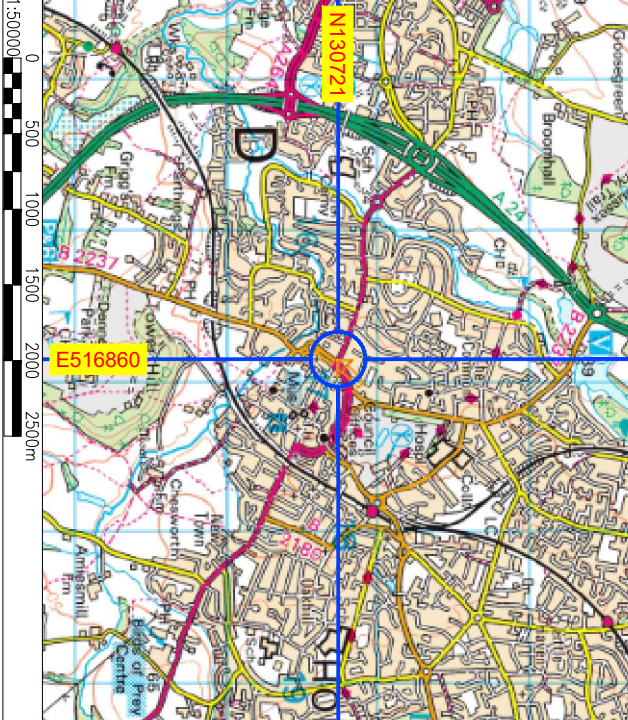

EXISTING SITE PLAN

SCALE 1:100

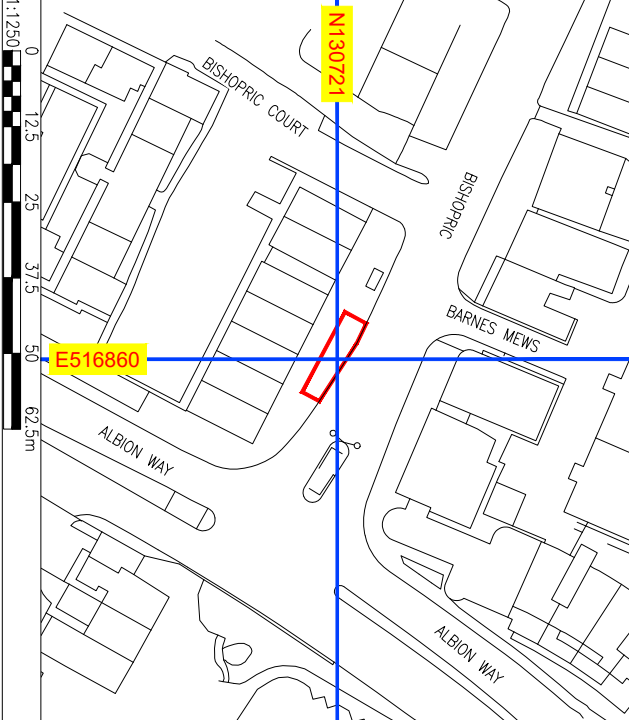

ISSUED FOR APPROVAL					GRH	
DESCRIPTION					BY	DATE
A	SCALE AS SHOWN	DRAWN	GRH	CHECKED	DCC	ALL DIMENSIONS IN MM UNLESS OTHERWISE STATED
REV	WHEN PRINTED AT A4	DATE	11.12.25	DATE	11.12.25	MM/UNLESS OTHERWISE STATED
SITE BLOCK PLAN - Digital Mapping Solutions from Promap						
Ordnance Survey (c) Crown Copyright 2025. All rights reserved. Licence number: 100022432						

DRAWING TITLE		SITE ADDRESS	
STREET HUB		FOOTPATH O/S	
SUR-12		27/29 FRESHWATER PARADE	
001 - EXISTING SITE PLAN		HORSHAM	
		RH12 1QD	

