



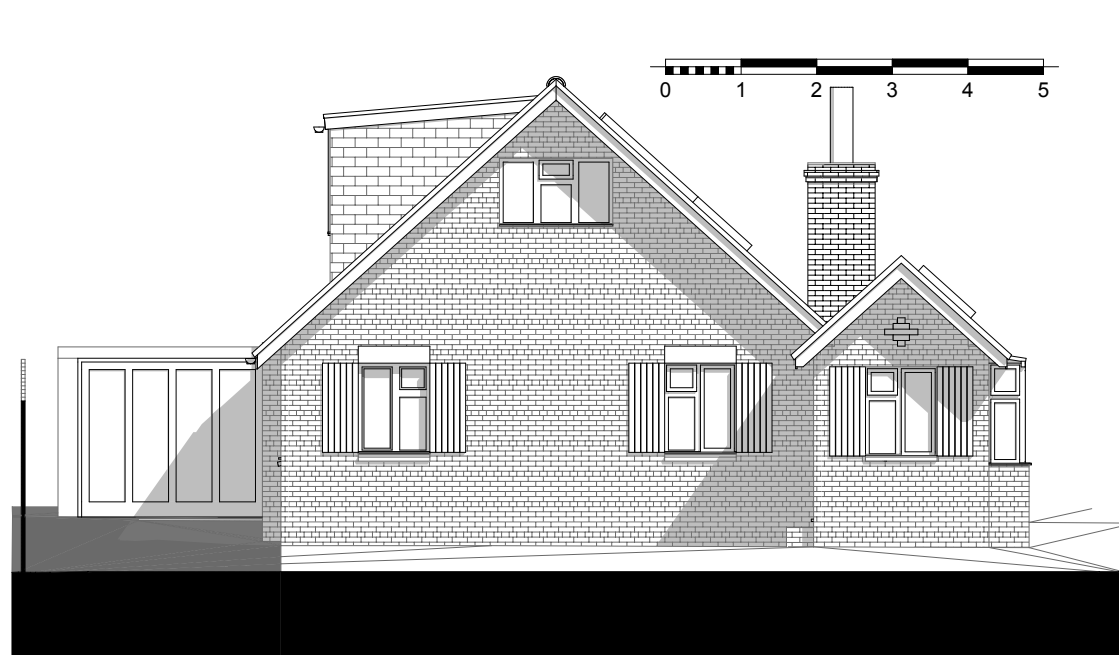


East Elevation Existing

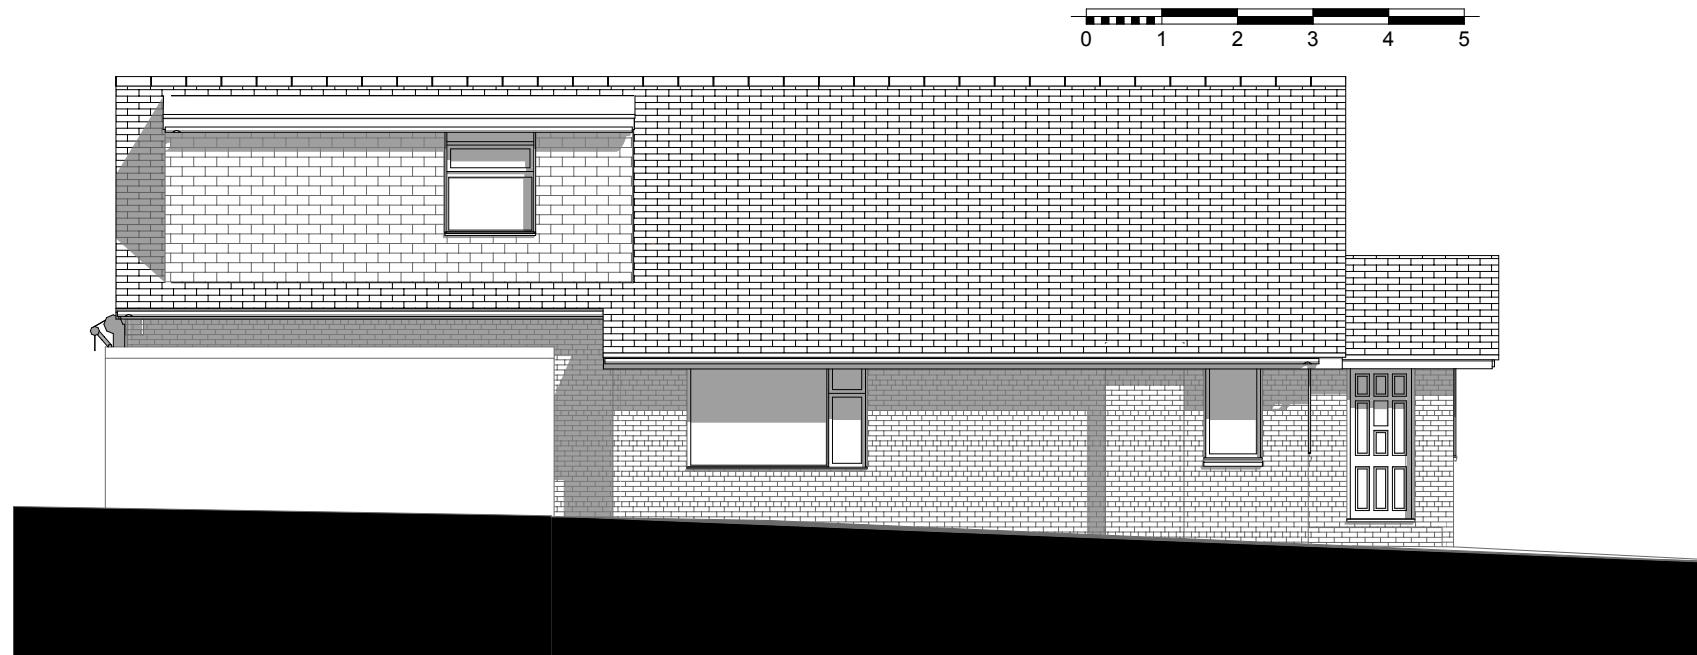


South Elevation Existing




West Elevation Existing

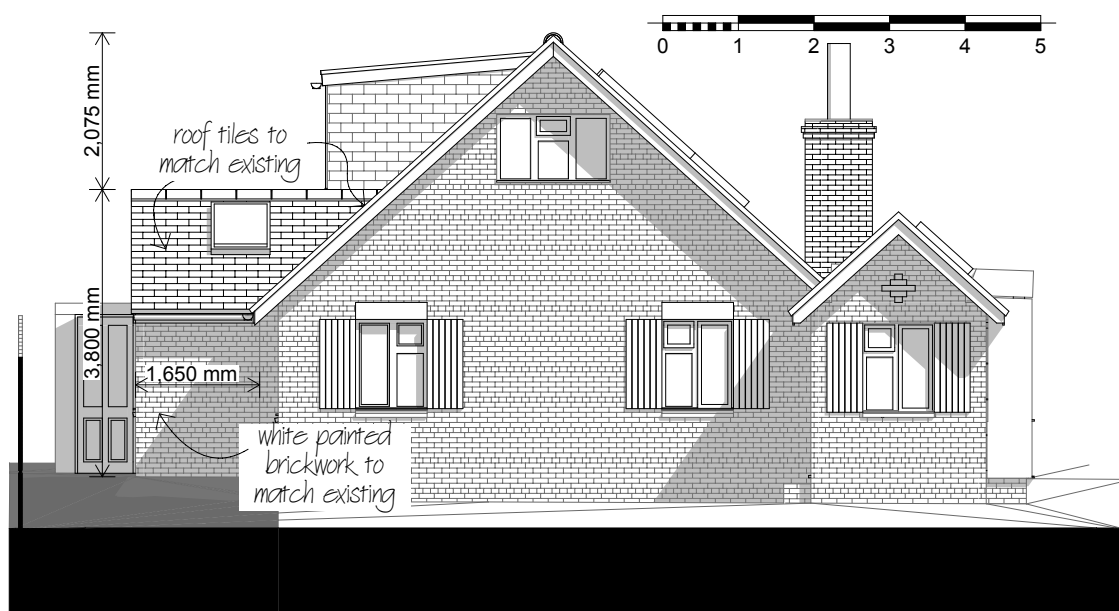


East Elevation Proposed

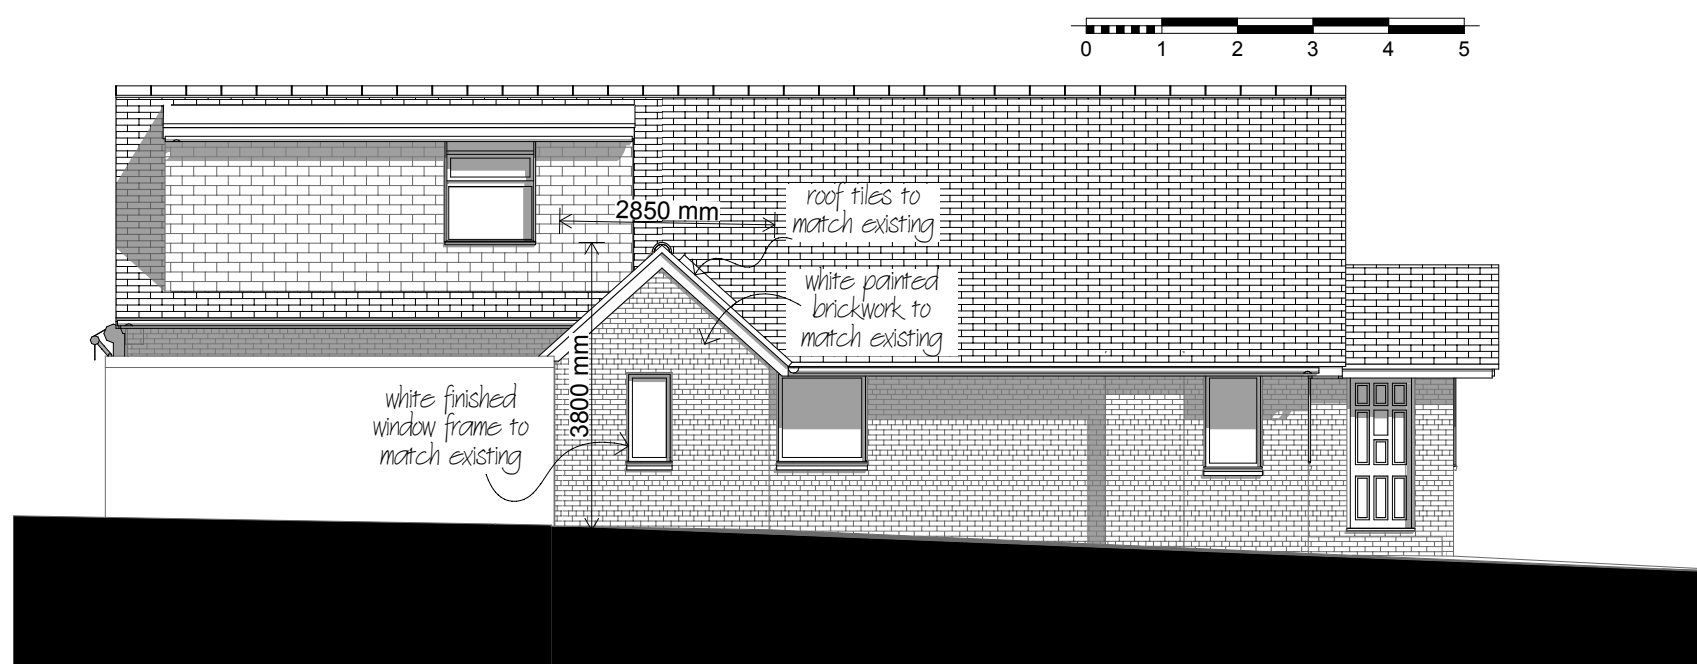


South Elevation Proposed

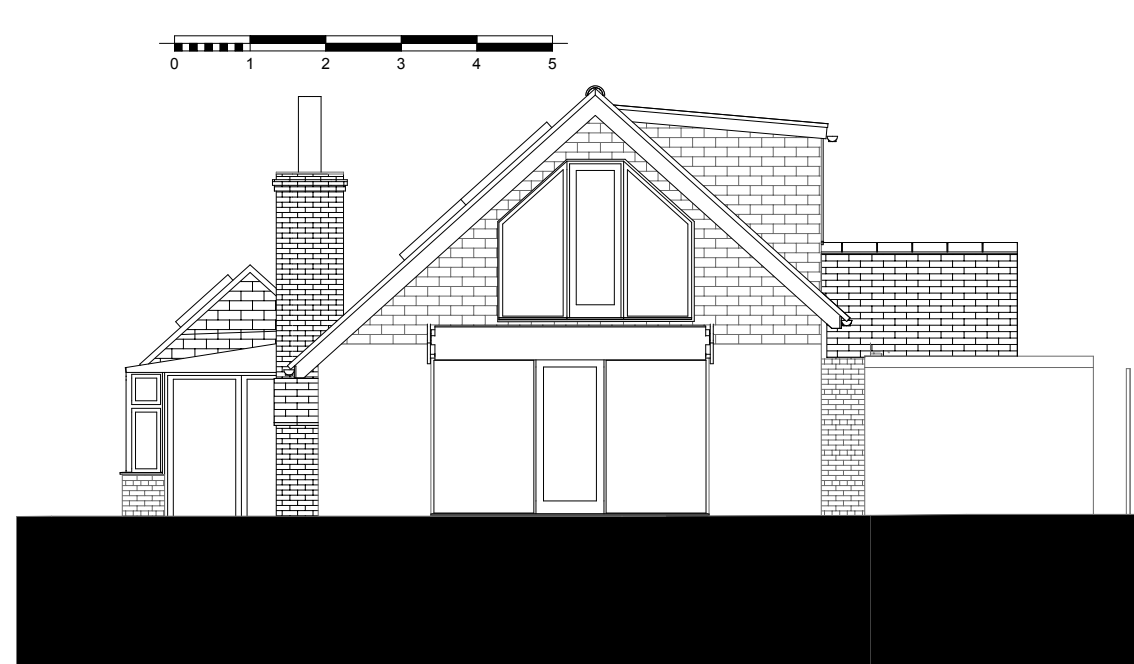


West Elevation Proposed

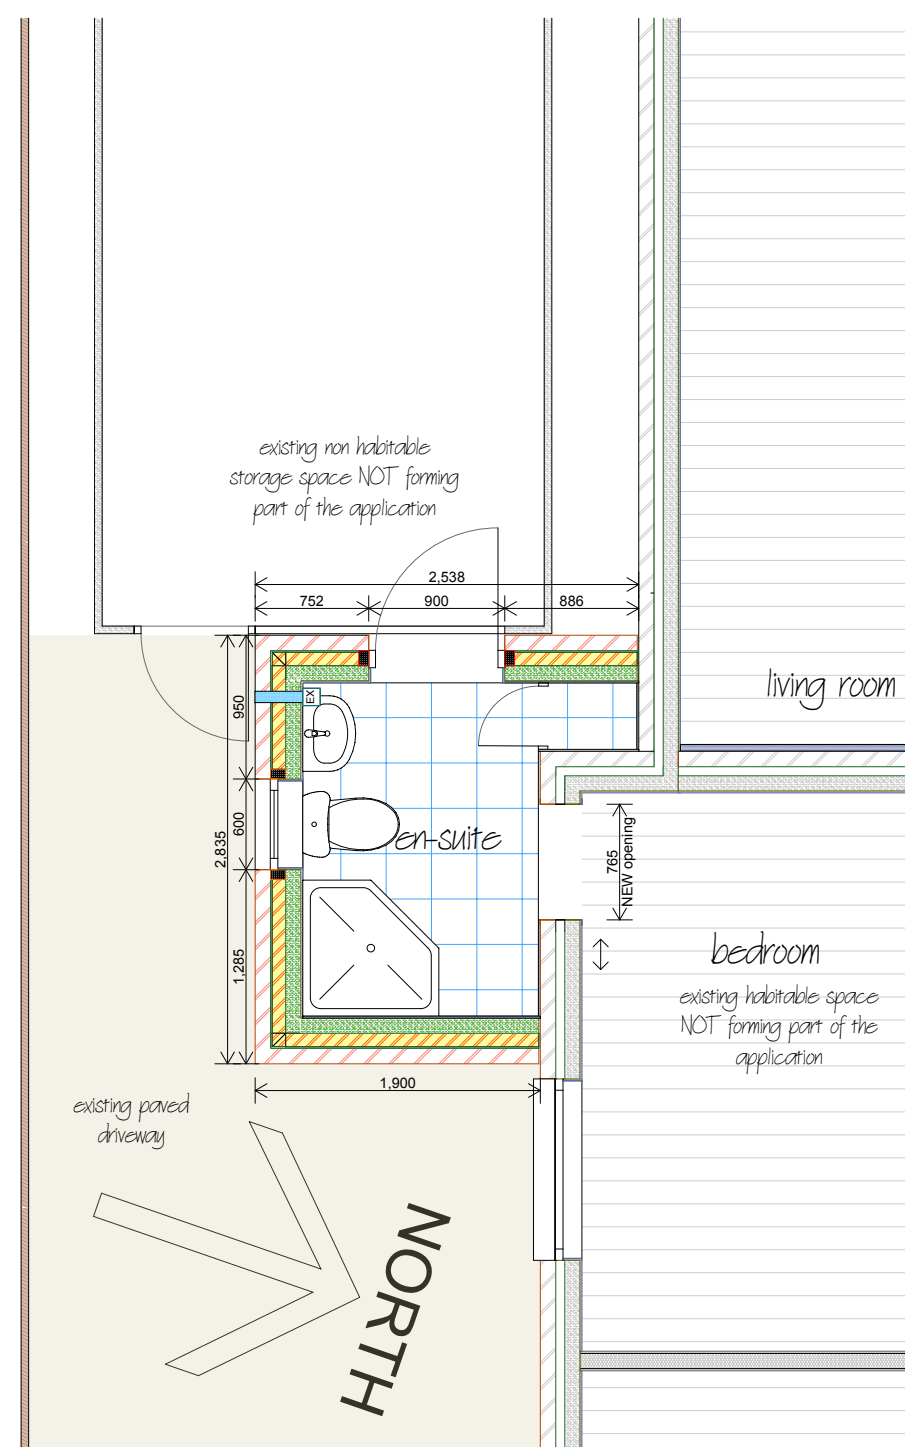


Floor Plan Proposed

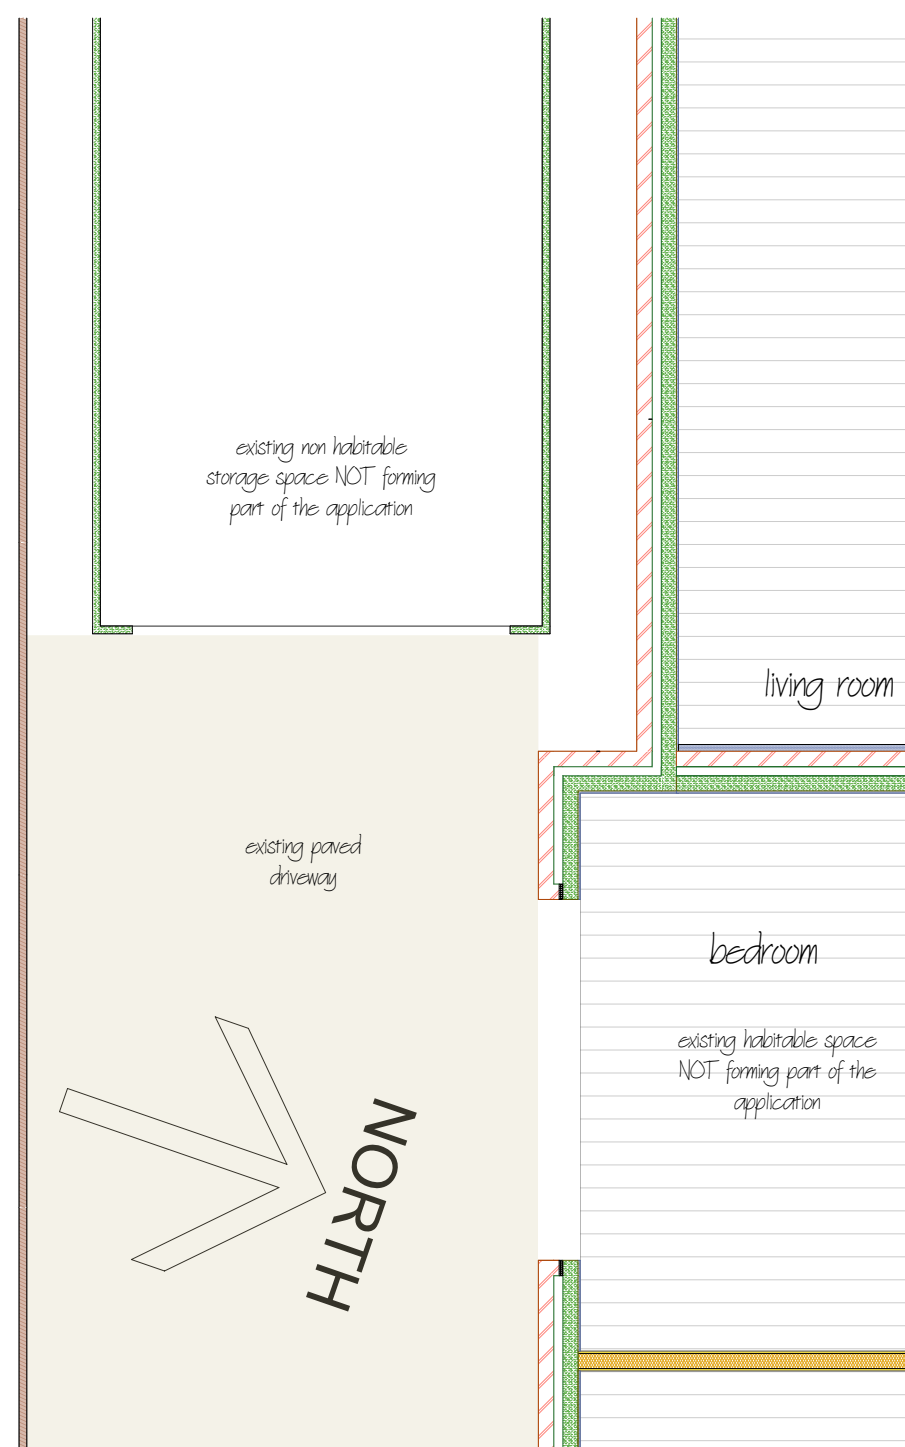

Floor Plan Existing

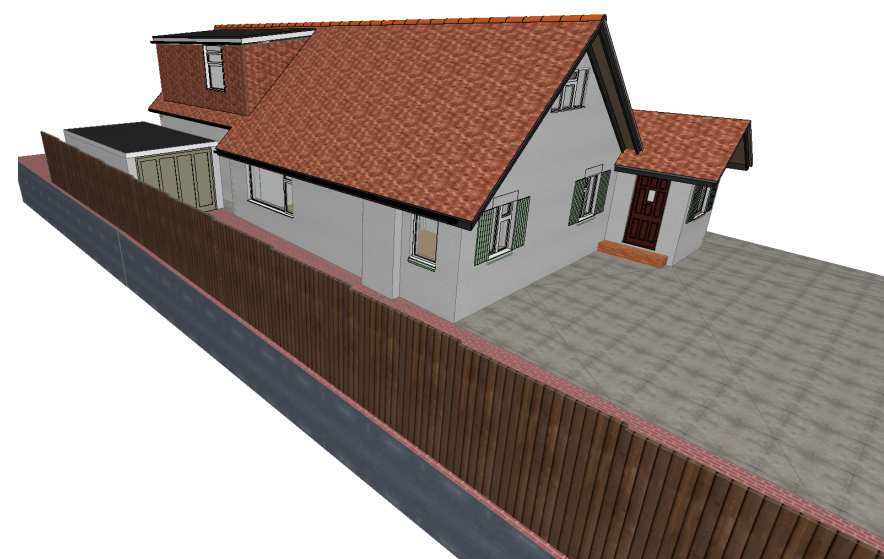

View PExisting

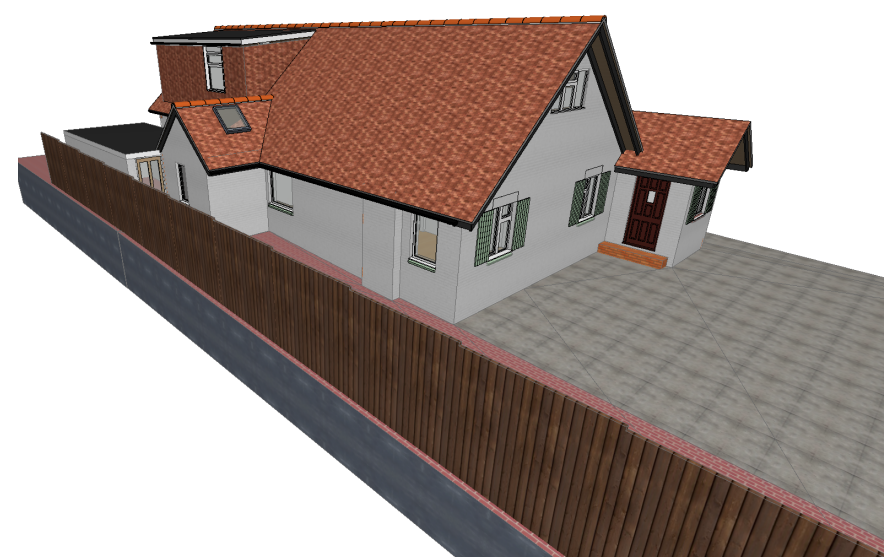

View PProposed

NOTES:

Written dimensions to take precedence over scaled

This drawing and design are the copyright of Solar Architecture and must not be copied or submitted to a third party, or used in any way prejudicial to their interests.

This drawing may not be submitted to any third party OR any Statutory OR Local Authority without the express written approval of Solar Architecture.

All reasonable efforts have been undertaken in the preparation of this drawing to maintain accuracy.

Some elements or components may have been calculated via computer or photographic modelling where access to the building or parts of the building was not possible for reasons of security, HSE regulations or employee indemnity insurance.

The contractor/sub-contractor is responsible for taking all site dimensions. All design dimensions to be checked and confirmed on site by the appropriate contractor/sub-contractor.

© Solar Architecture Ltd.



9 BEACH COURT
OLD FORT ROAD
SHOREHAM-BY-SEA
WEST SUSSEX
BN44 5RG
tel: 01903 815 903
email: info@solararchitectureltd.co.uk

Project
Pilgrims Cottage
Mill Road
Steyning, West Sussex
BN44 3LN
Drawing Title
Building Regulations
Plan and section

Client

Scale
1:50 @ A2
Date

Drawn By
Checked By

Drawing Number

2502/PL/02/A