

This drawing is protected under Copyright and at no time should any portion of this drawing be reproduced or copied without the permission of the Architect. (Design Copyright Act 1968).



DO NOT SCALE. Site dimensions to be checked/verified before work is commenced.

THIS DRAWING IS NOT FOR CONSTRUCTION AND MUST NOT BE USED FOR PURPOSES OTHER THAN THAT FOR WHICH IT IS PROVIDED. It is supplied without liability for any errors or omissions.

All drawings subject to Statutory Authority Approval.

NOTE:

* denotes measurements as surveyed

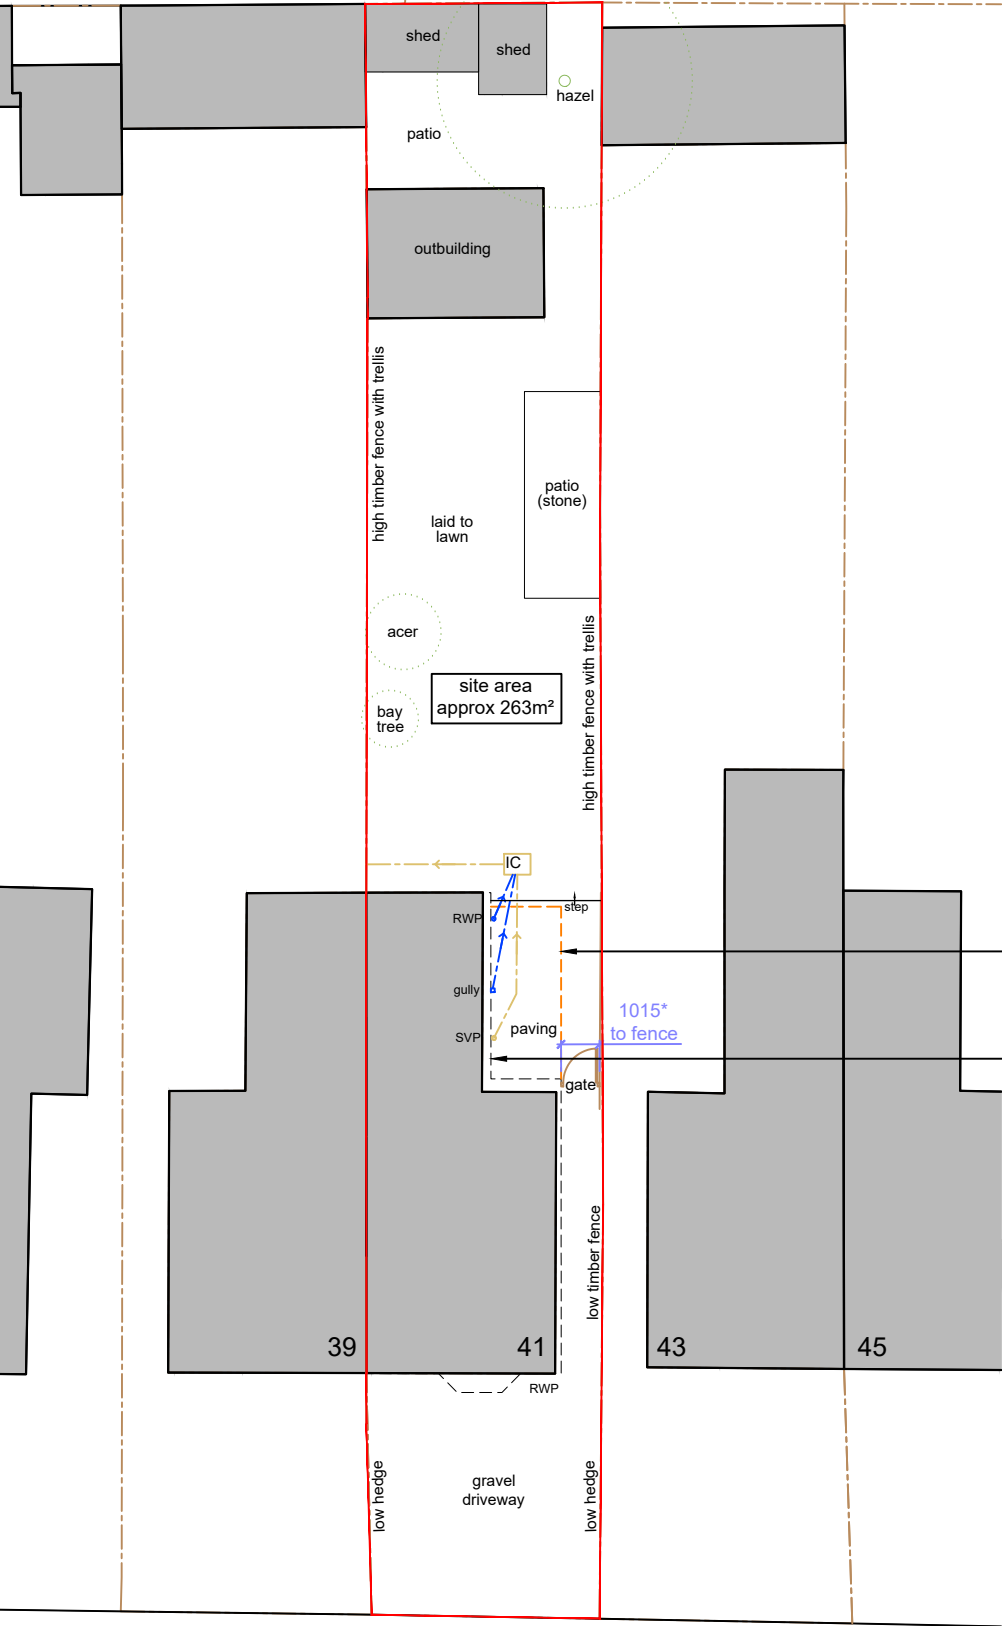 

orange dashed line indicates
extent of proposed single
storey rear extension

grey dashed line indicates
approx outline of existing
house as surveyed

DEPOT ROAD

RM Architectural Drafting Services

Horsham West Sussex RH13 5SJ

Address: 41 Depot Road, Horsham, RH13 5HE

Project: Proposed Single Storey Rear Extension

Client: Butler & Pollard

Status: HOUSEHOLDER PLANNING PERMISSION

Rev	Reason for issue	Date
A	ISSUED FOR PLANNING	12/01/2026

Drawing Title: Site Plan

Scale: 1:200 @ A4

Project No.: 074

Drawing No.: 02

Revision: A

Date: 22/10/2025