




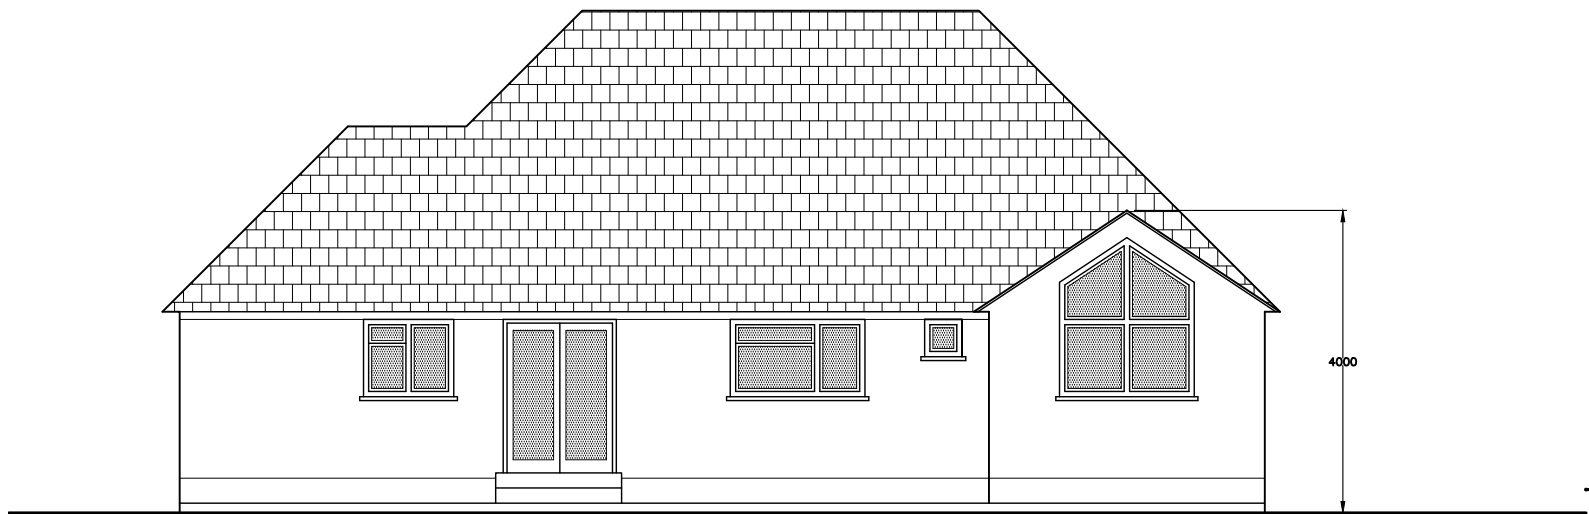


Proposed Rear Elevation

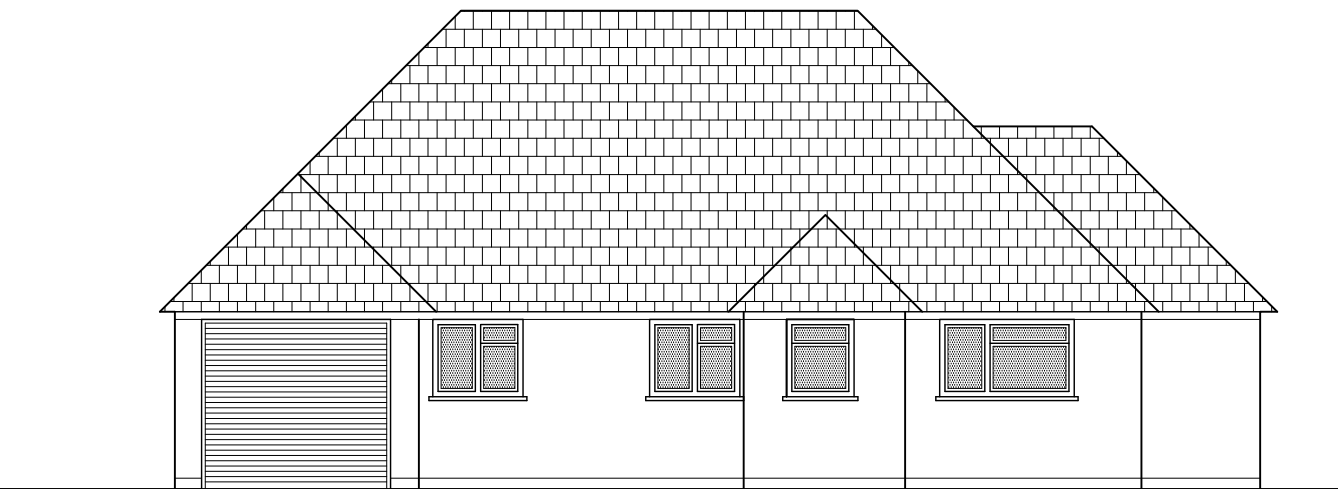

Proposed Front Elevation

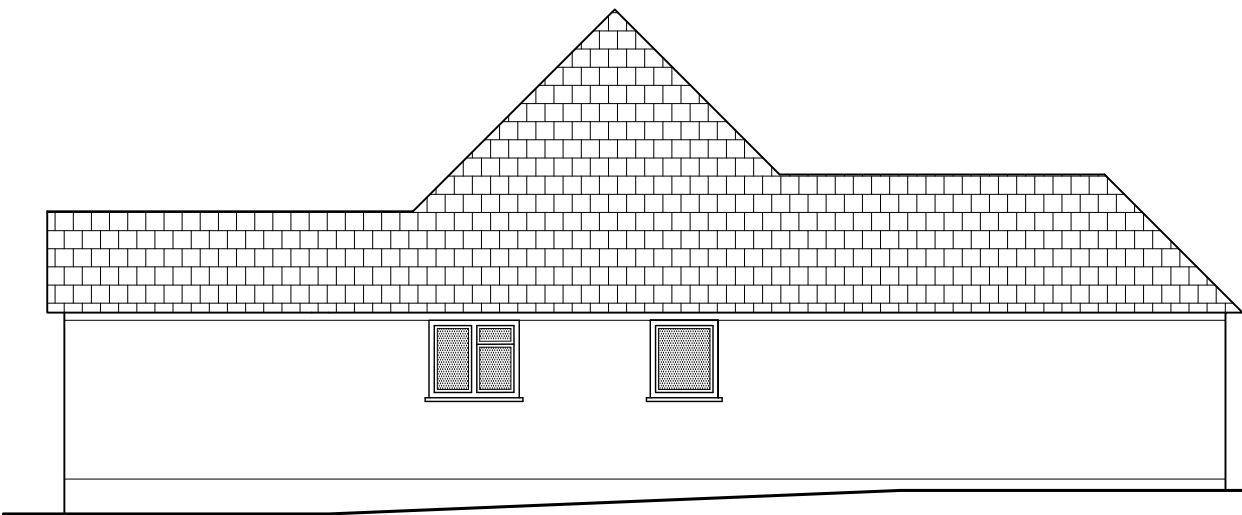

Proposed North East Elevation

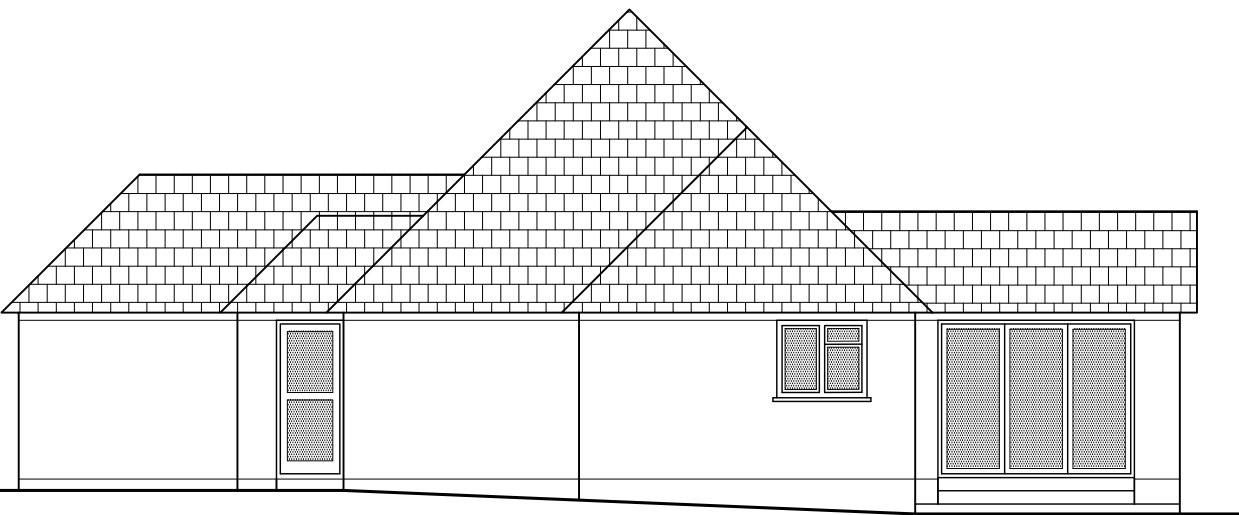

Proposed South West Elevation



DRAWINGS SCALED FOR PLANNING PURPOSES ONLY. PLEASE CHECK ALL MEASUREMENTS ON SITE

55 CHURCH LANE LONDON SW19 3HQ TEL: 0780 196 7074	KATHARINE LEE DESIGNS LTD	6 PIPER CLOSE SOUTHWATER, RH13 9DU
TITLE: PROPOSED ELEVATIONS DRAWING OPT 2		DATE: 07/01/26
SCALE: 1:100 (A3)		REVISION:
DRAWING: 2025-005-004		