


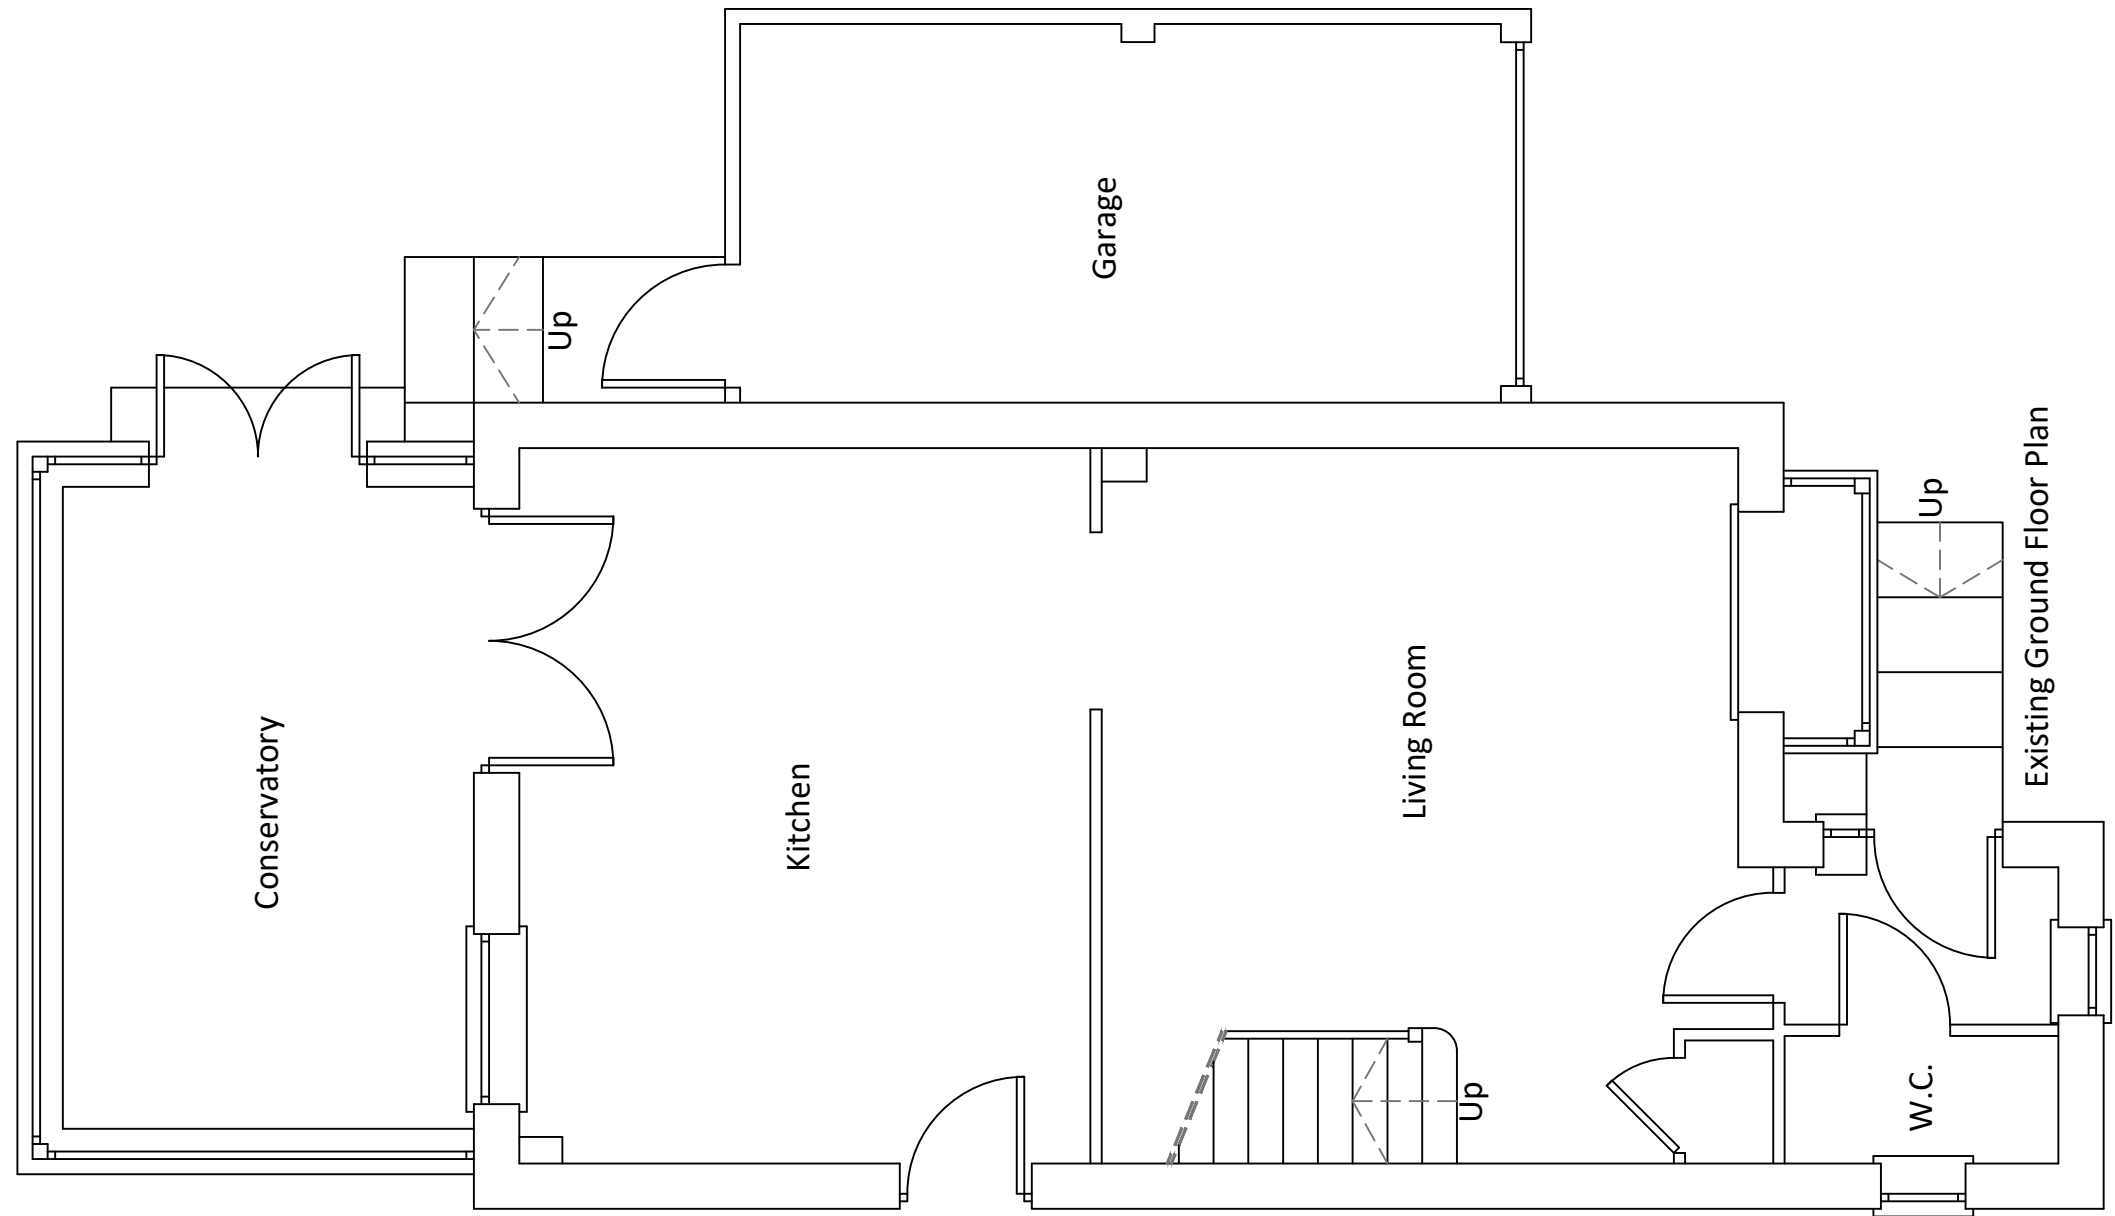



Mount View
 Tattenham Crescent
 Epsom
 KT18 5NU
 T 07402981208
 E jack@commercialdrawing.com
 W www.commercialdrawing.com

Drawing Title
Existing Ground Floor Plan

Project
4 Riverside Horsham RH12 1NX

Client
Mr & Mrs Tubb

Scale @ A3	Issue Date	Drawn By
1:50	24/02/2026	JT
Job No.	Drawing No.	Revision
RVS/2026	001	

Notes
Contractors should not scale or use the dimensions shown on this drawing. Any dimensions should be verified from the contractors own measurements taken on site before any the manufacture or installation of any materials. This drawing is the property of CDS Ltd. it should not be copied or issued without their consent.