


Southern Elevation - Existing

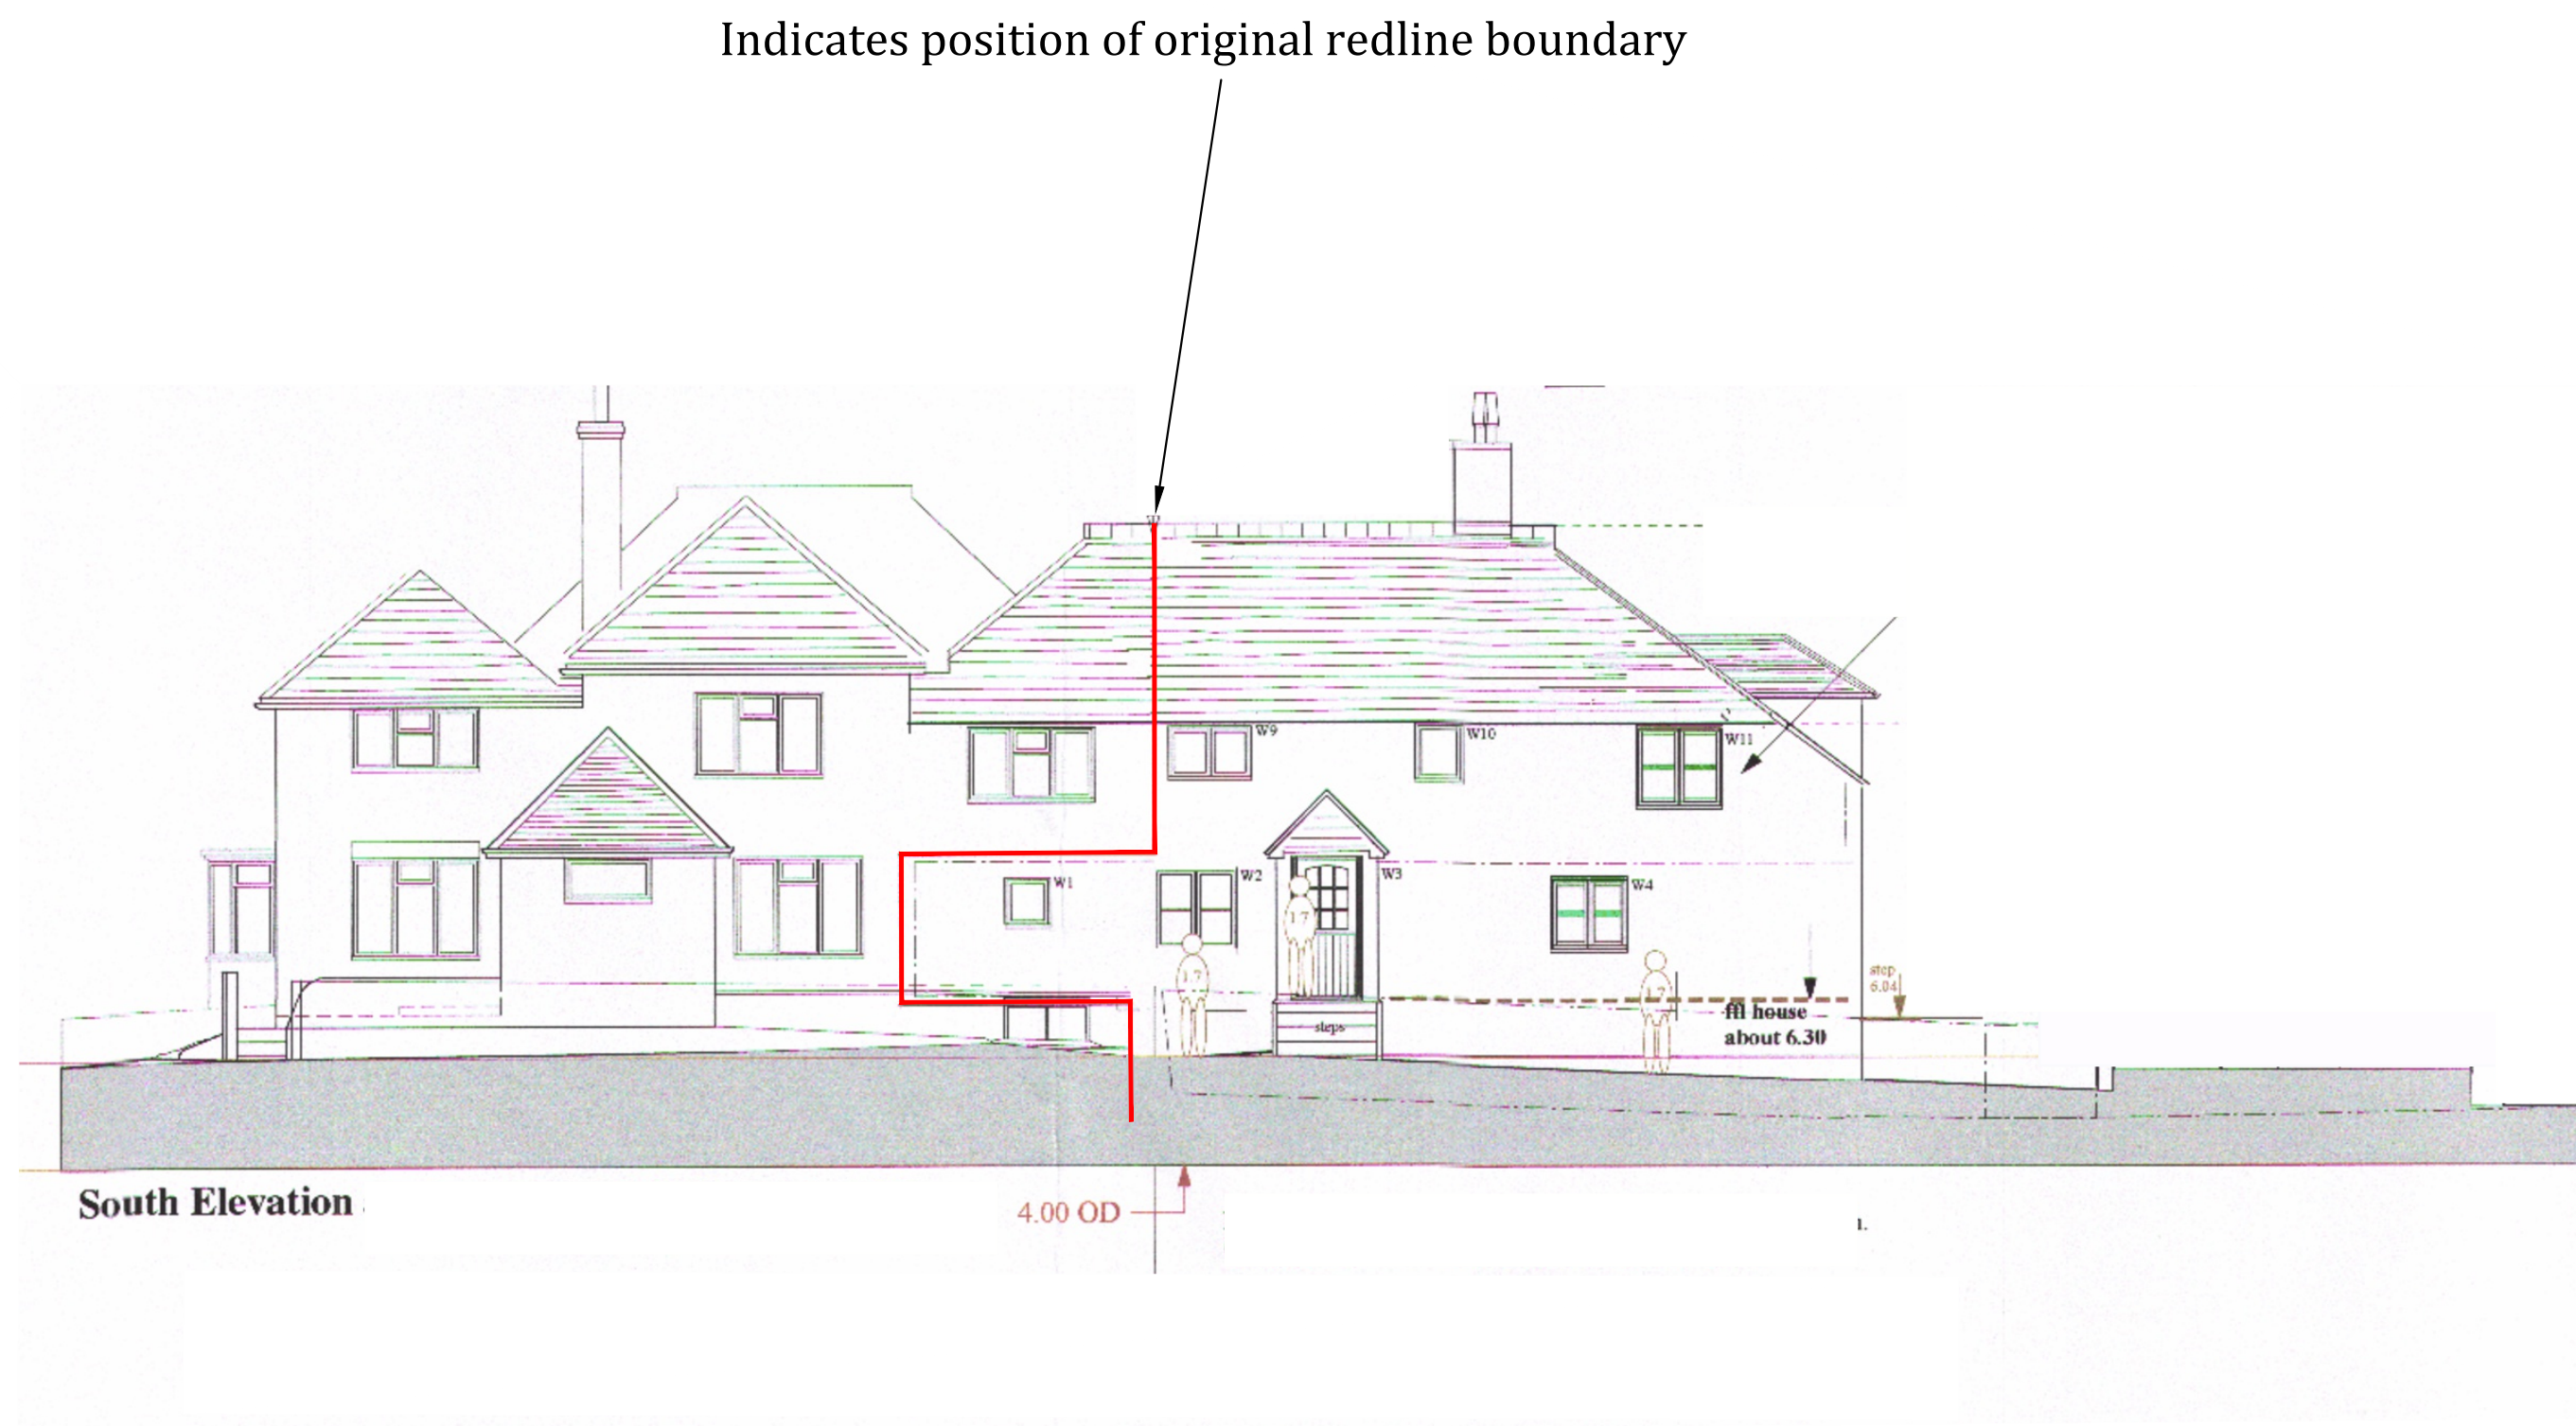

Existing South elevation of the houses - scale 1 / 100
(Southern boundary wall not shown)

Site Address

Wyckham Farm Cottage,
Wyckham Lane,
Steyning,
BN44 3YW

Drawing Information

V No	Revision Note	By	Date
1.0	Final	SS	10/03/2026

	Drawing Information
--	---------------------

Scale	1:100 @ A1
Stage	Final
Drawing Name	Southern Elevation - Existing