
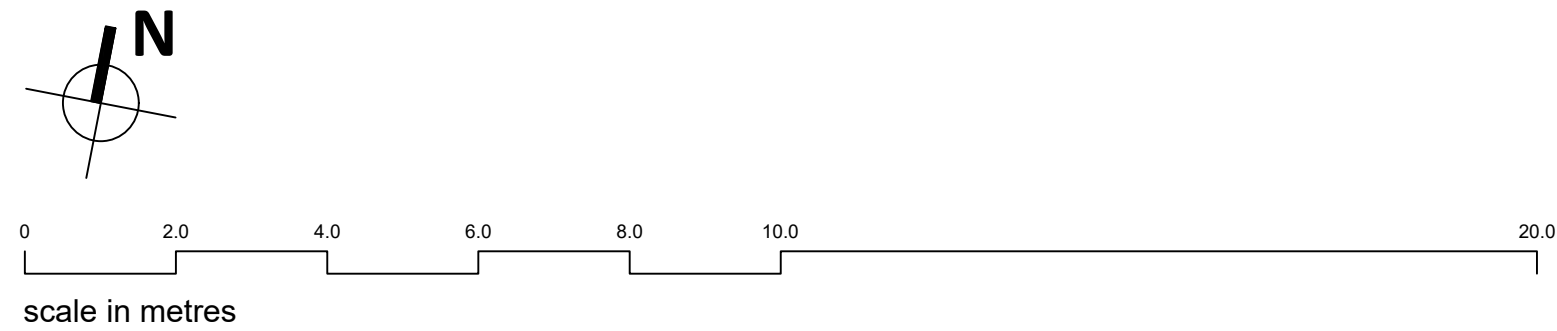


LEGEND

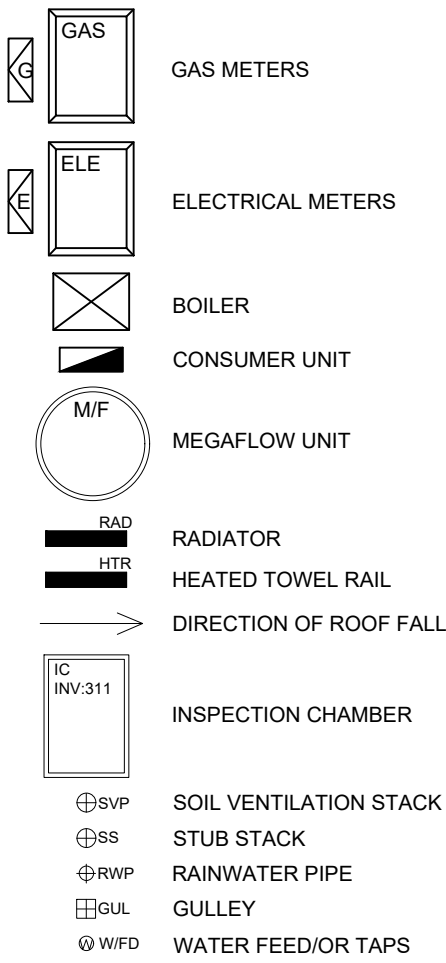

LIFE SIZE

01273 688 744
studio@liversearchitecture.co.uk
www.liversearchitecture.co.uk

description: date: revision:

title: **EXISTING SITE PLAN**

project no: **24019GL** drawing no: **EX02**

drawing status:

PLANNING

client:
ANNALIZE VAN ZYL

project:
LITTLE FAIRSEAT, GEORGES LANE, STORRINGTON, RH20 3JH
DEMOLITION AND REBUILD

date:	scale:	drawn:	checked:
29/01/26	1:100 @ A1	CD	RB