



Notes

Do not scale directly from drawing, all measurements are to be taken from site prior to the commencement of works.

It is the contractors responsibility to ensure compliance with Building Regulations.

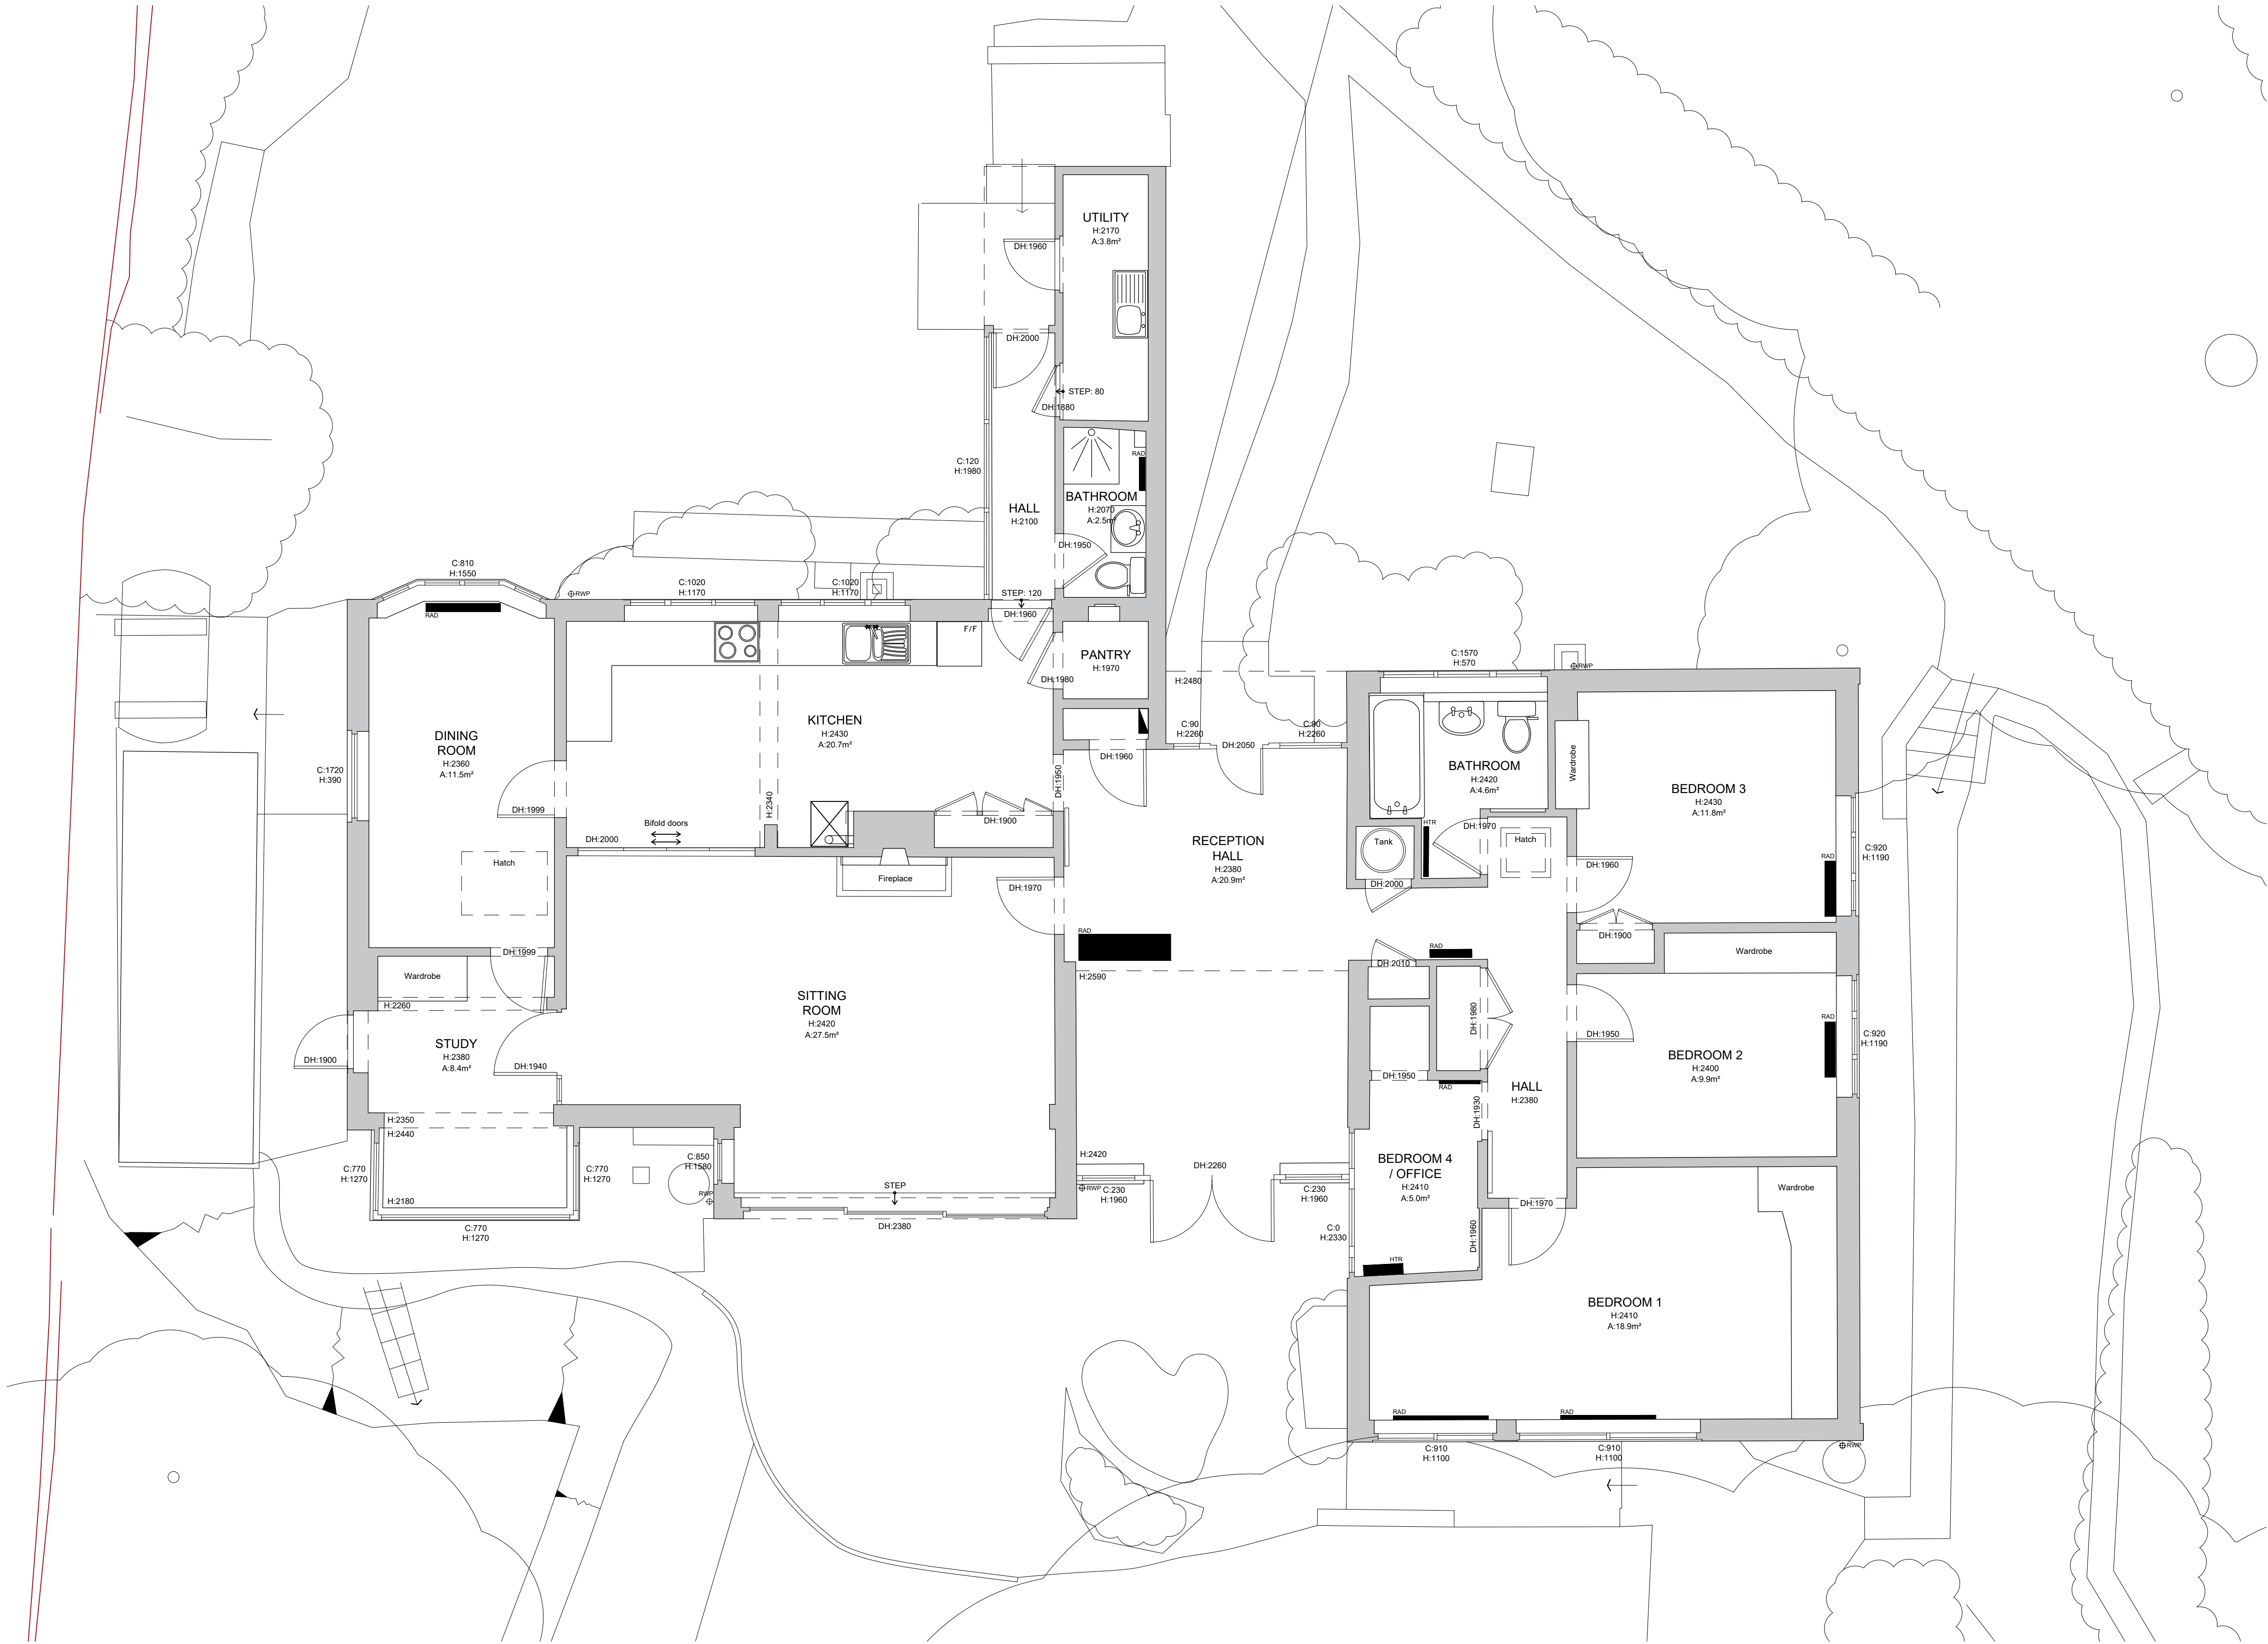

AS EXISTING GROUND FLOOR PLAN 1:50 @ A1

 

LIFE
SIZE

01273 555 744
studio@lifesizearchitecture.co.uk
www.lifesizearchitecture.co.uk

title:
**EXISTING GROUND
FLOOR PLAN**

project no: **24019GL** drawing no: **EX03**

drawing status:
PLANNING

client:
ANNALIZE VAN ZYL

project:
LITTLE FAIRSEAT, GEORGES LANE, STORRINGTON, RH20 3JH
DEMOLITION AND REBUILD

date: 29/01/26 scale: 1:50 @ A1 drawn: CD checked: RB