


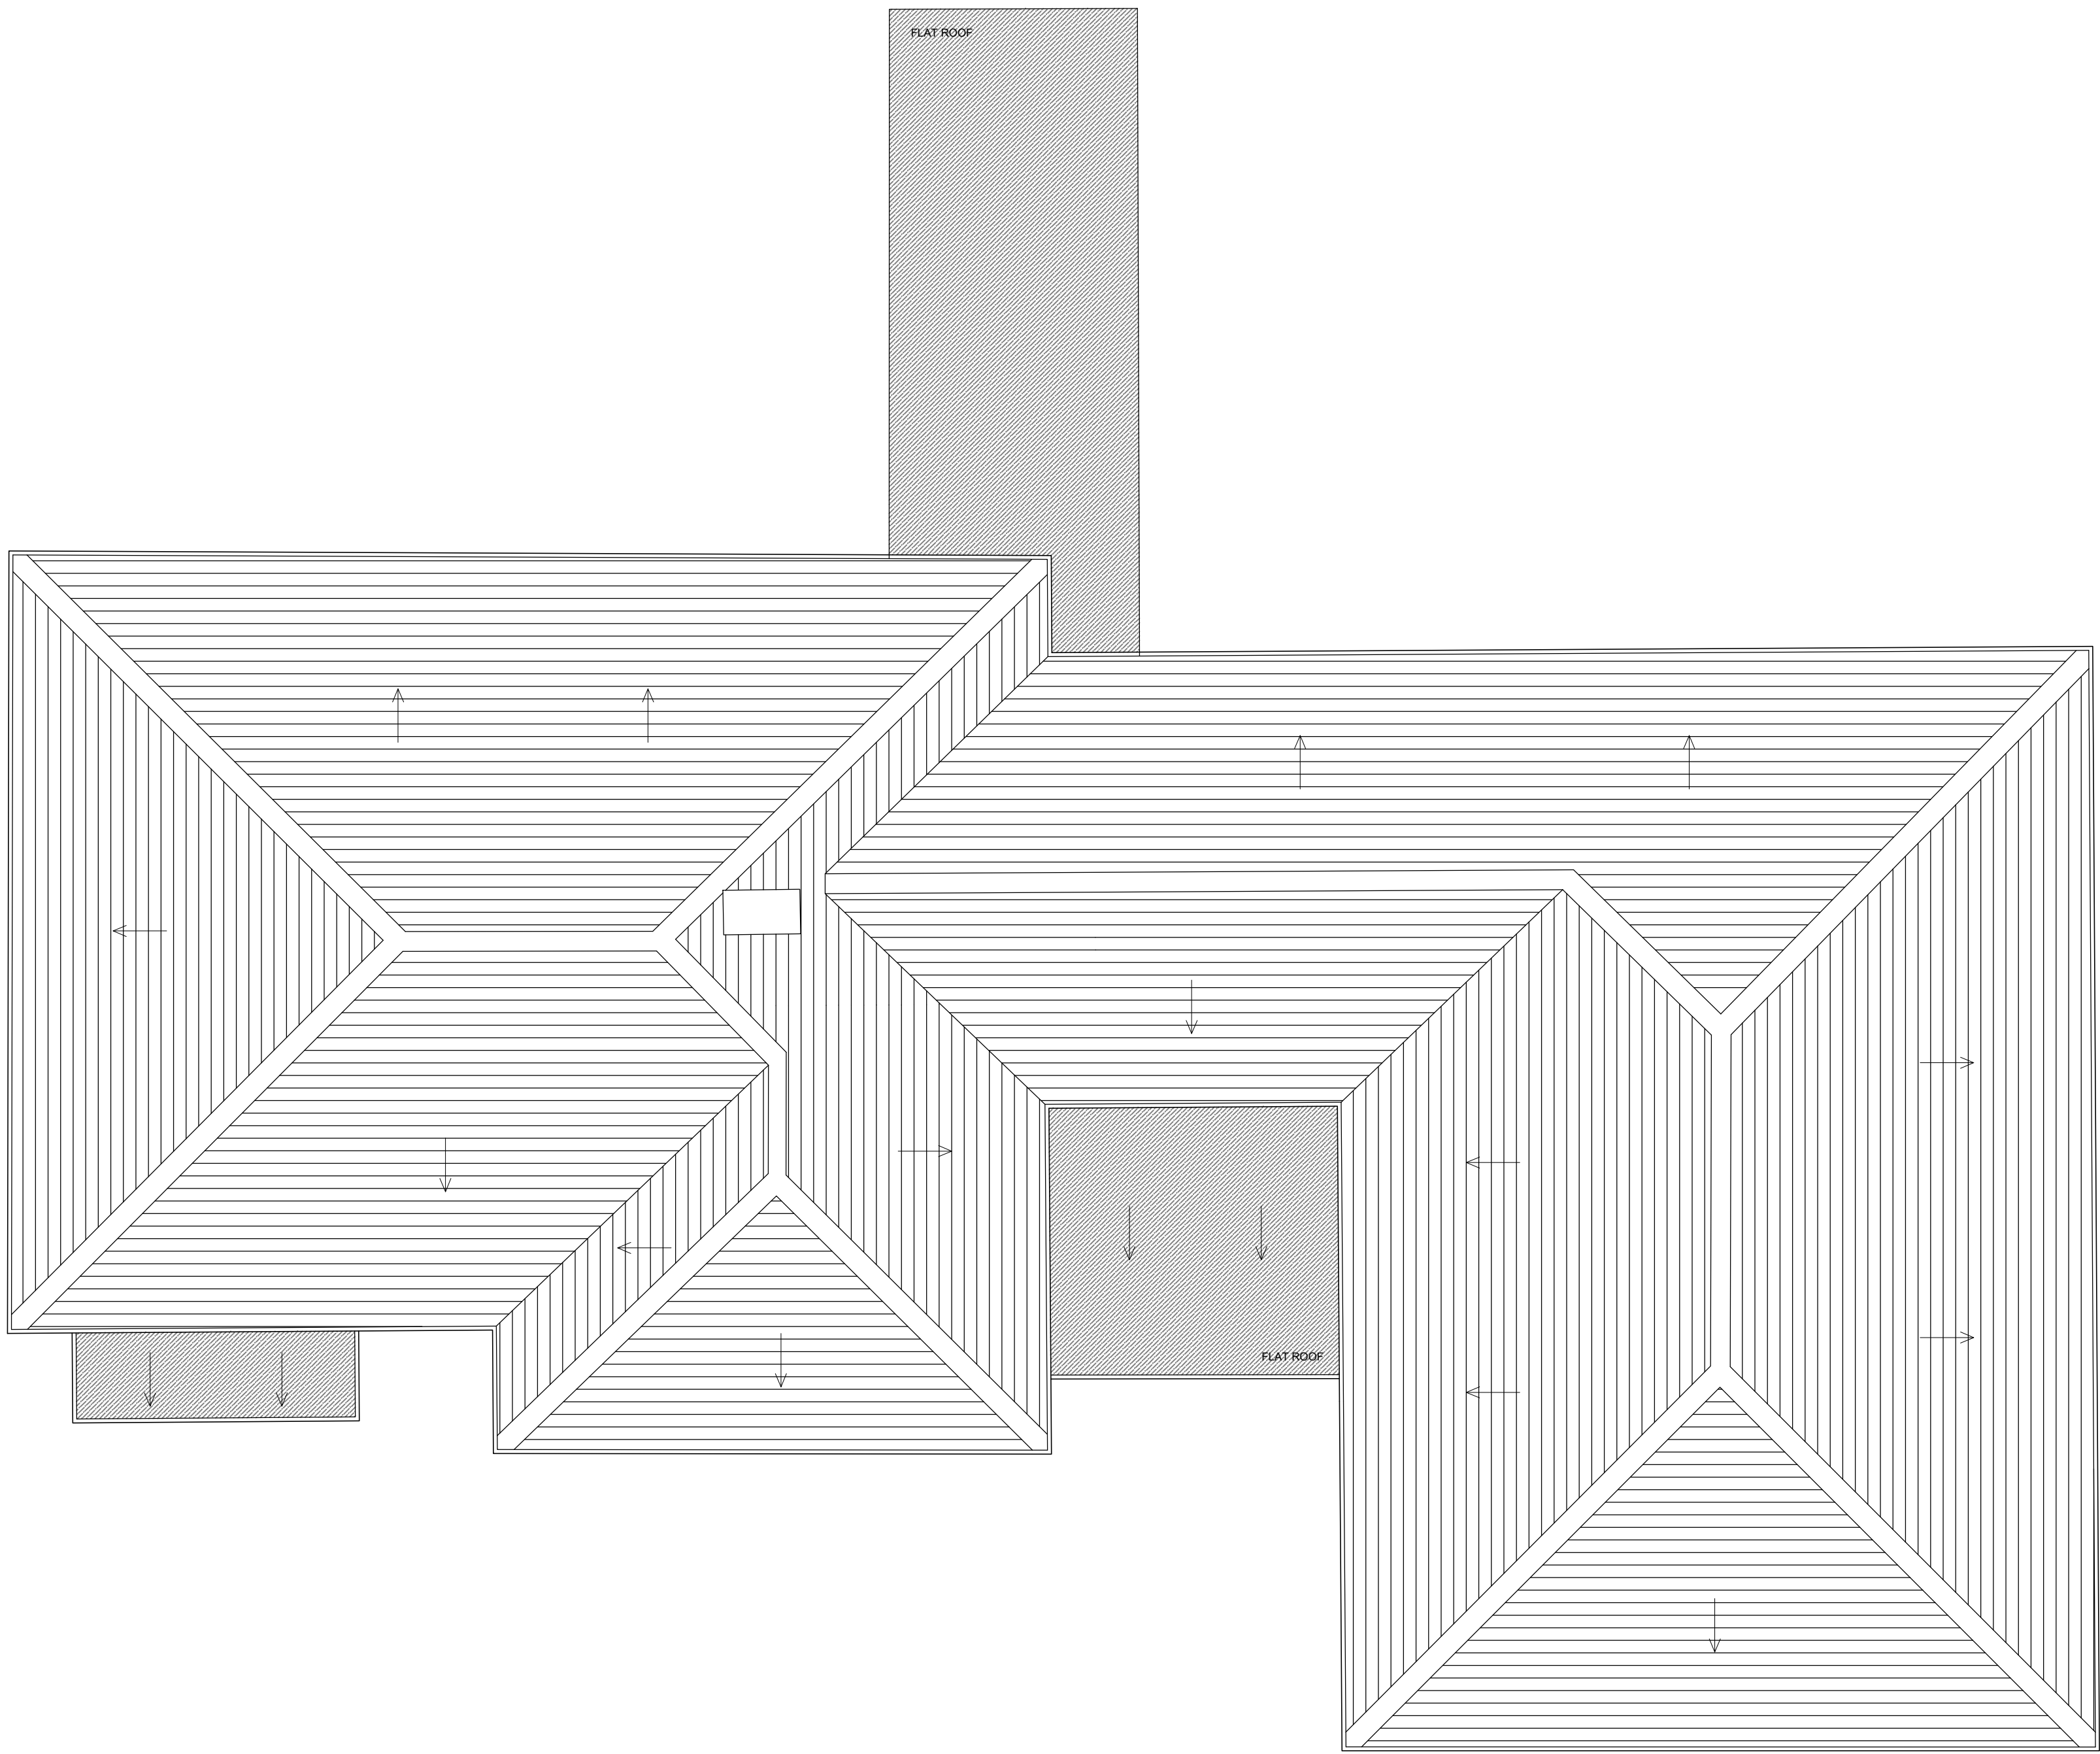

AS EXISTING ROOF PLAN 1:50 @ A1



0 1.0 2.0 3.0 4.0 5.0 10.0
scale in metres

LIFE
SIZE

01273 555 744
studio@lifesizearchitecture.co.uk
www.lifesizearchitecture.co.uk

description:	date:	revision:

EXISTING ROOF PLAN

project no: 24019GL drawing no: EX04

drawing status: PLANNING

client: ANNALIZE VAN ZYL

project: LITTLE FAIRSEAT, GEORGES LANE, STORRINGTON, RH20 3JH
DEMOLITION AND REBUILD

date: 29/01/26 scale: 1:50 @ A1 drawn: CD checked: RB