




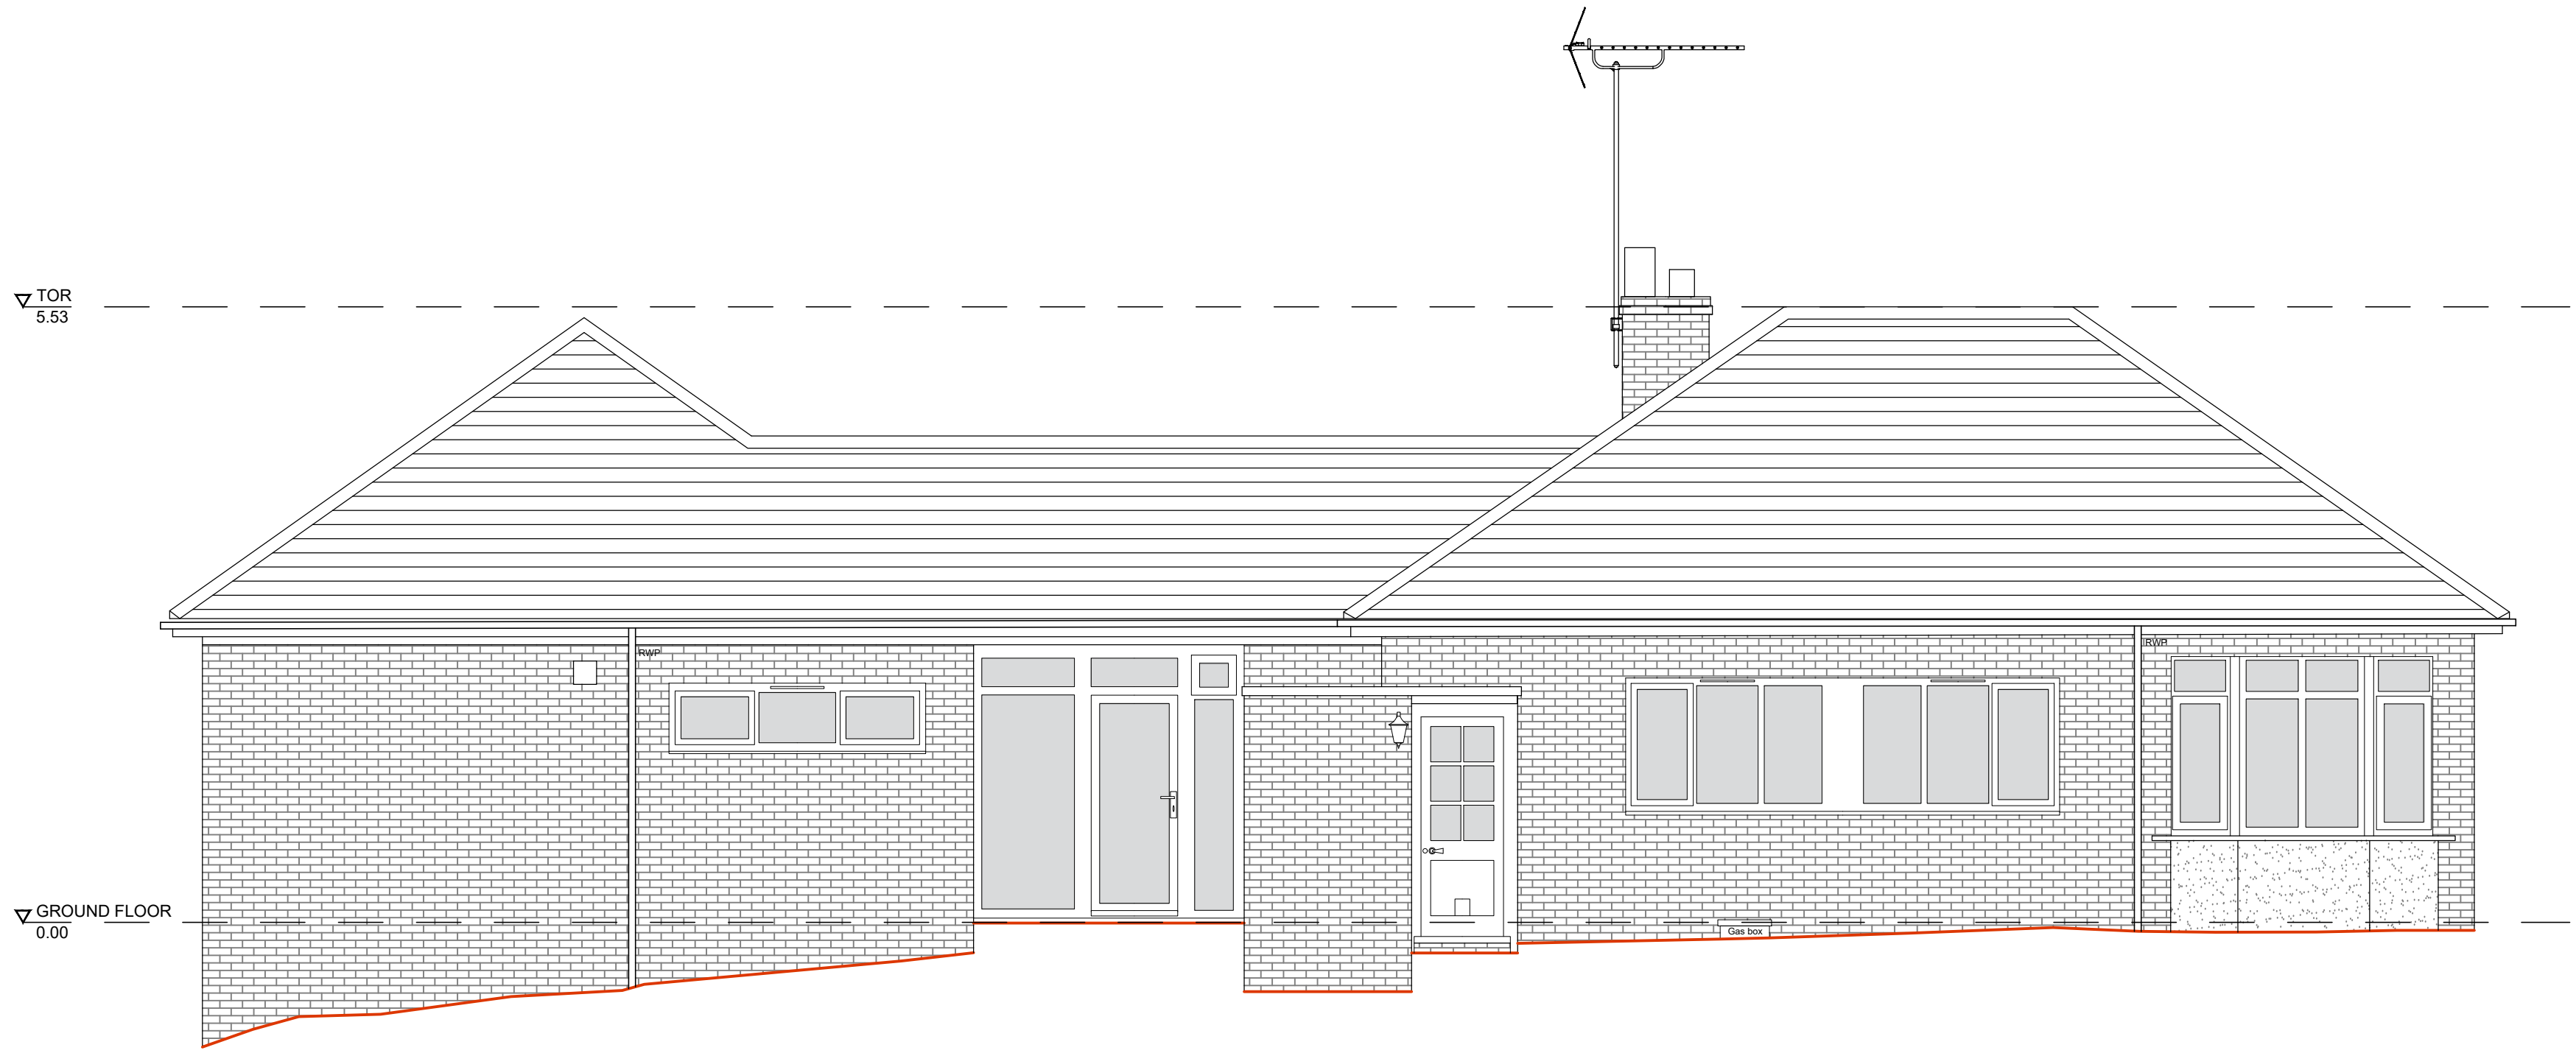

AS EXISTING FRONT ELEVATION (N) 1:50 @ A1

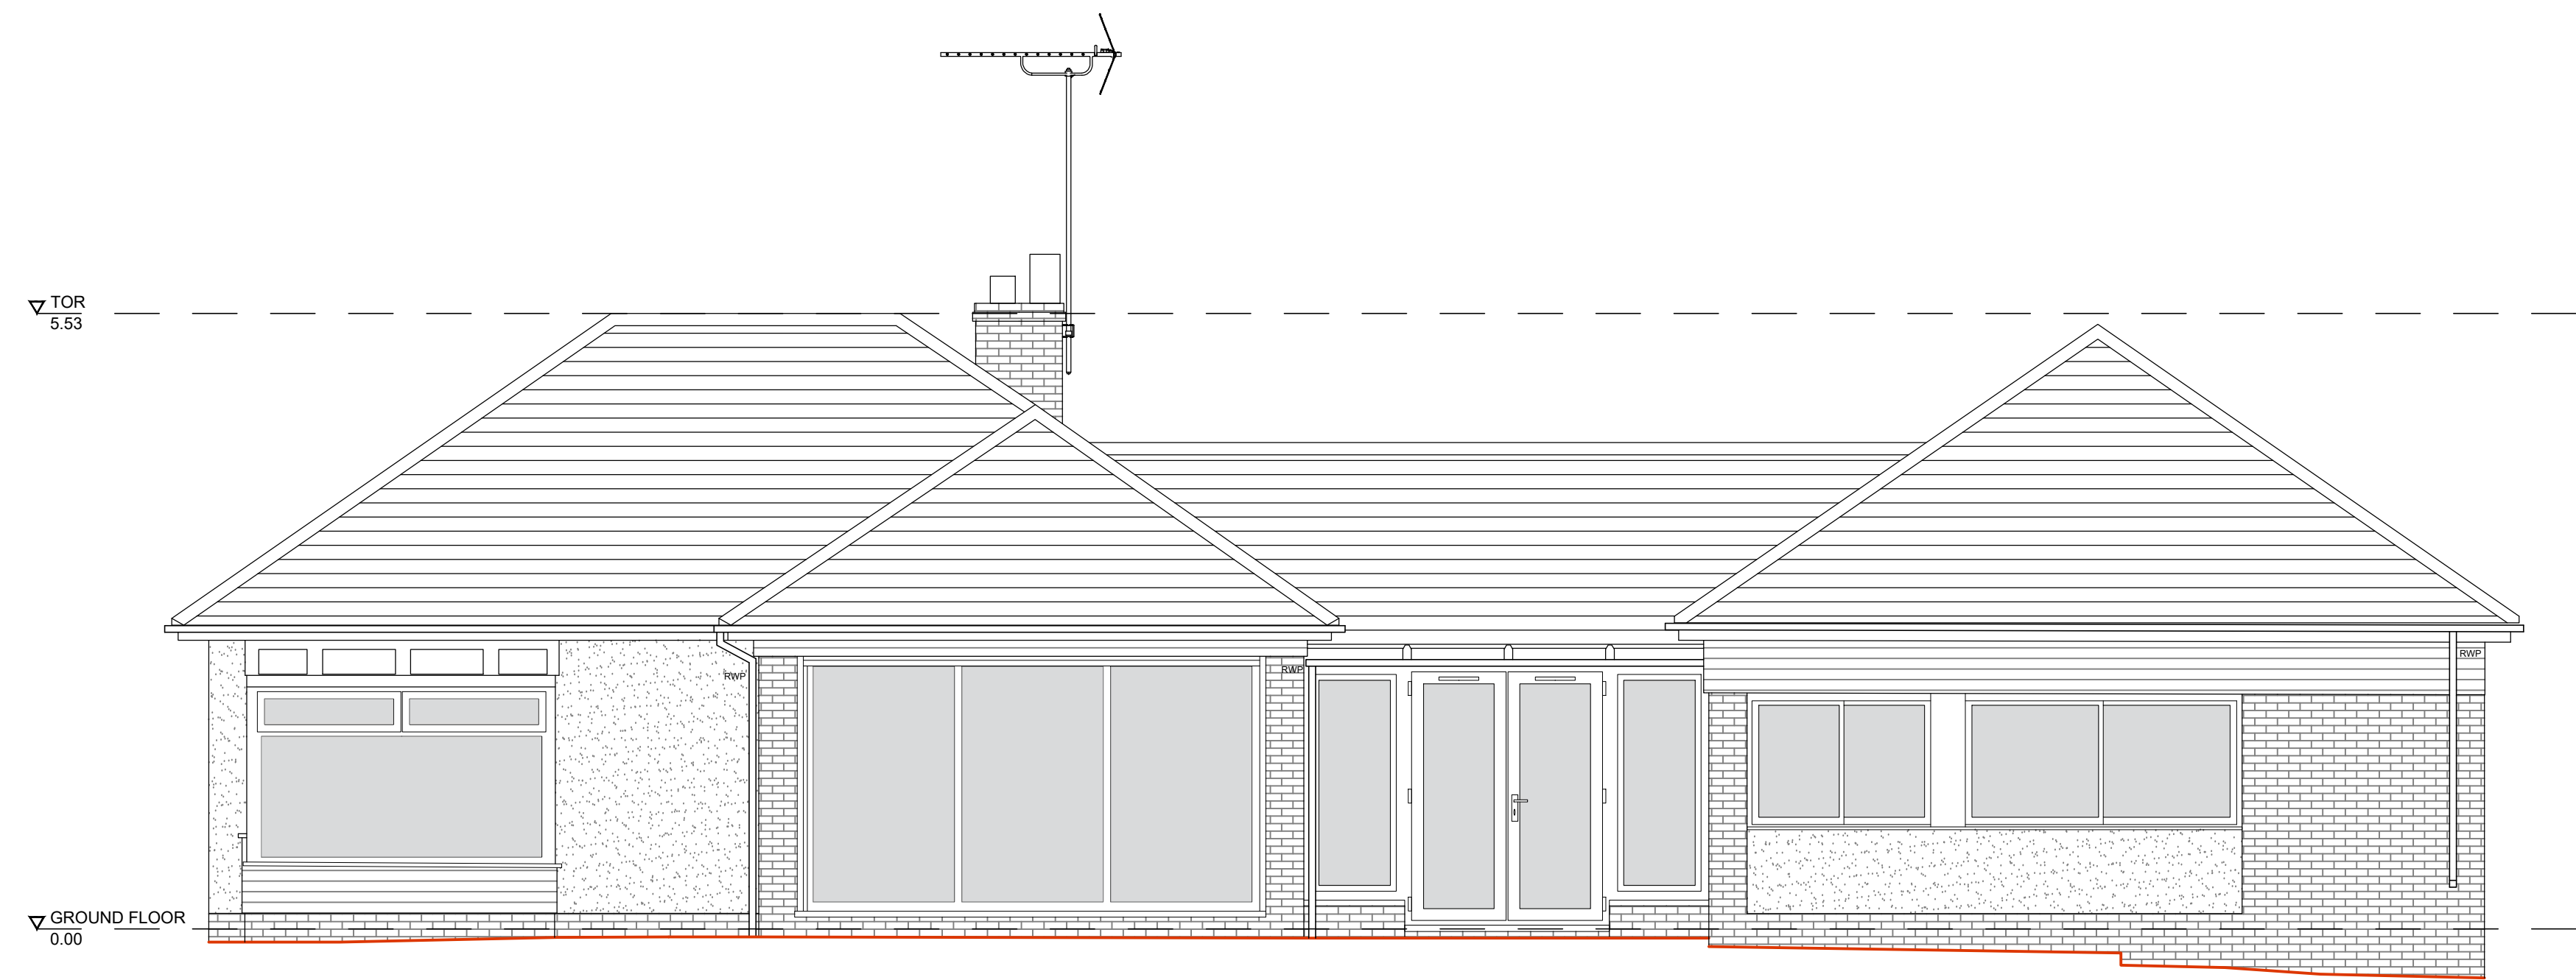

AS EXISTING REAR ELEVATION (S) 1:50 @ A1

 

LIFE
SIZE

01273 559 744
studio@lifesizearchitecture.co.uk
www.lifesizearchitecture.co.uk

title:
**EXISTING FRONT
& REAR ELEVATIONS**

project no: 24019GL drawing no: EX05

drawing status:
PLANNING

client:
ANNALIZE VAN ZYL

project:
LITTLE FAIRSEAT, GEORGES LANE, STORRINGTON, RH20 3JH
DEMOLITION AND REBUILD

date: 29/01/26 scale: 1:50 @ A1 drawn: CD checked: RB