



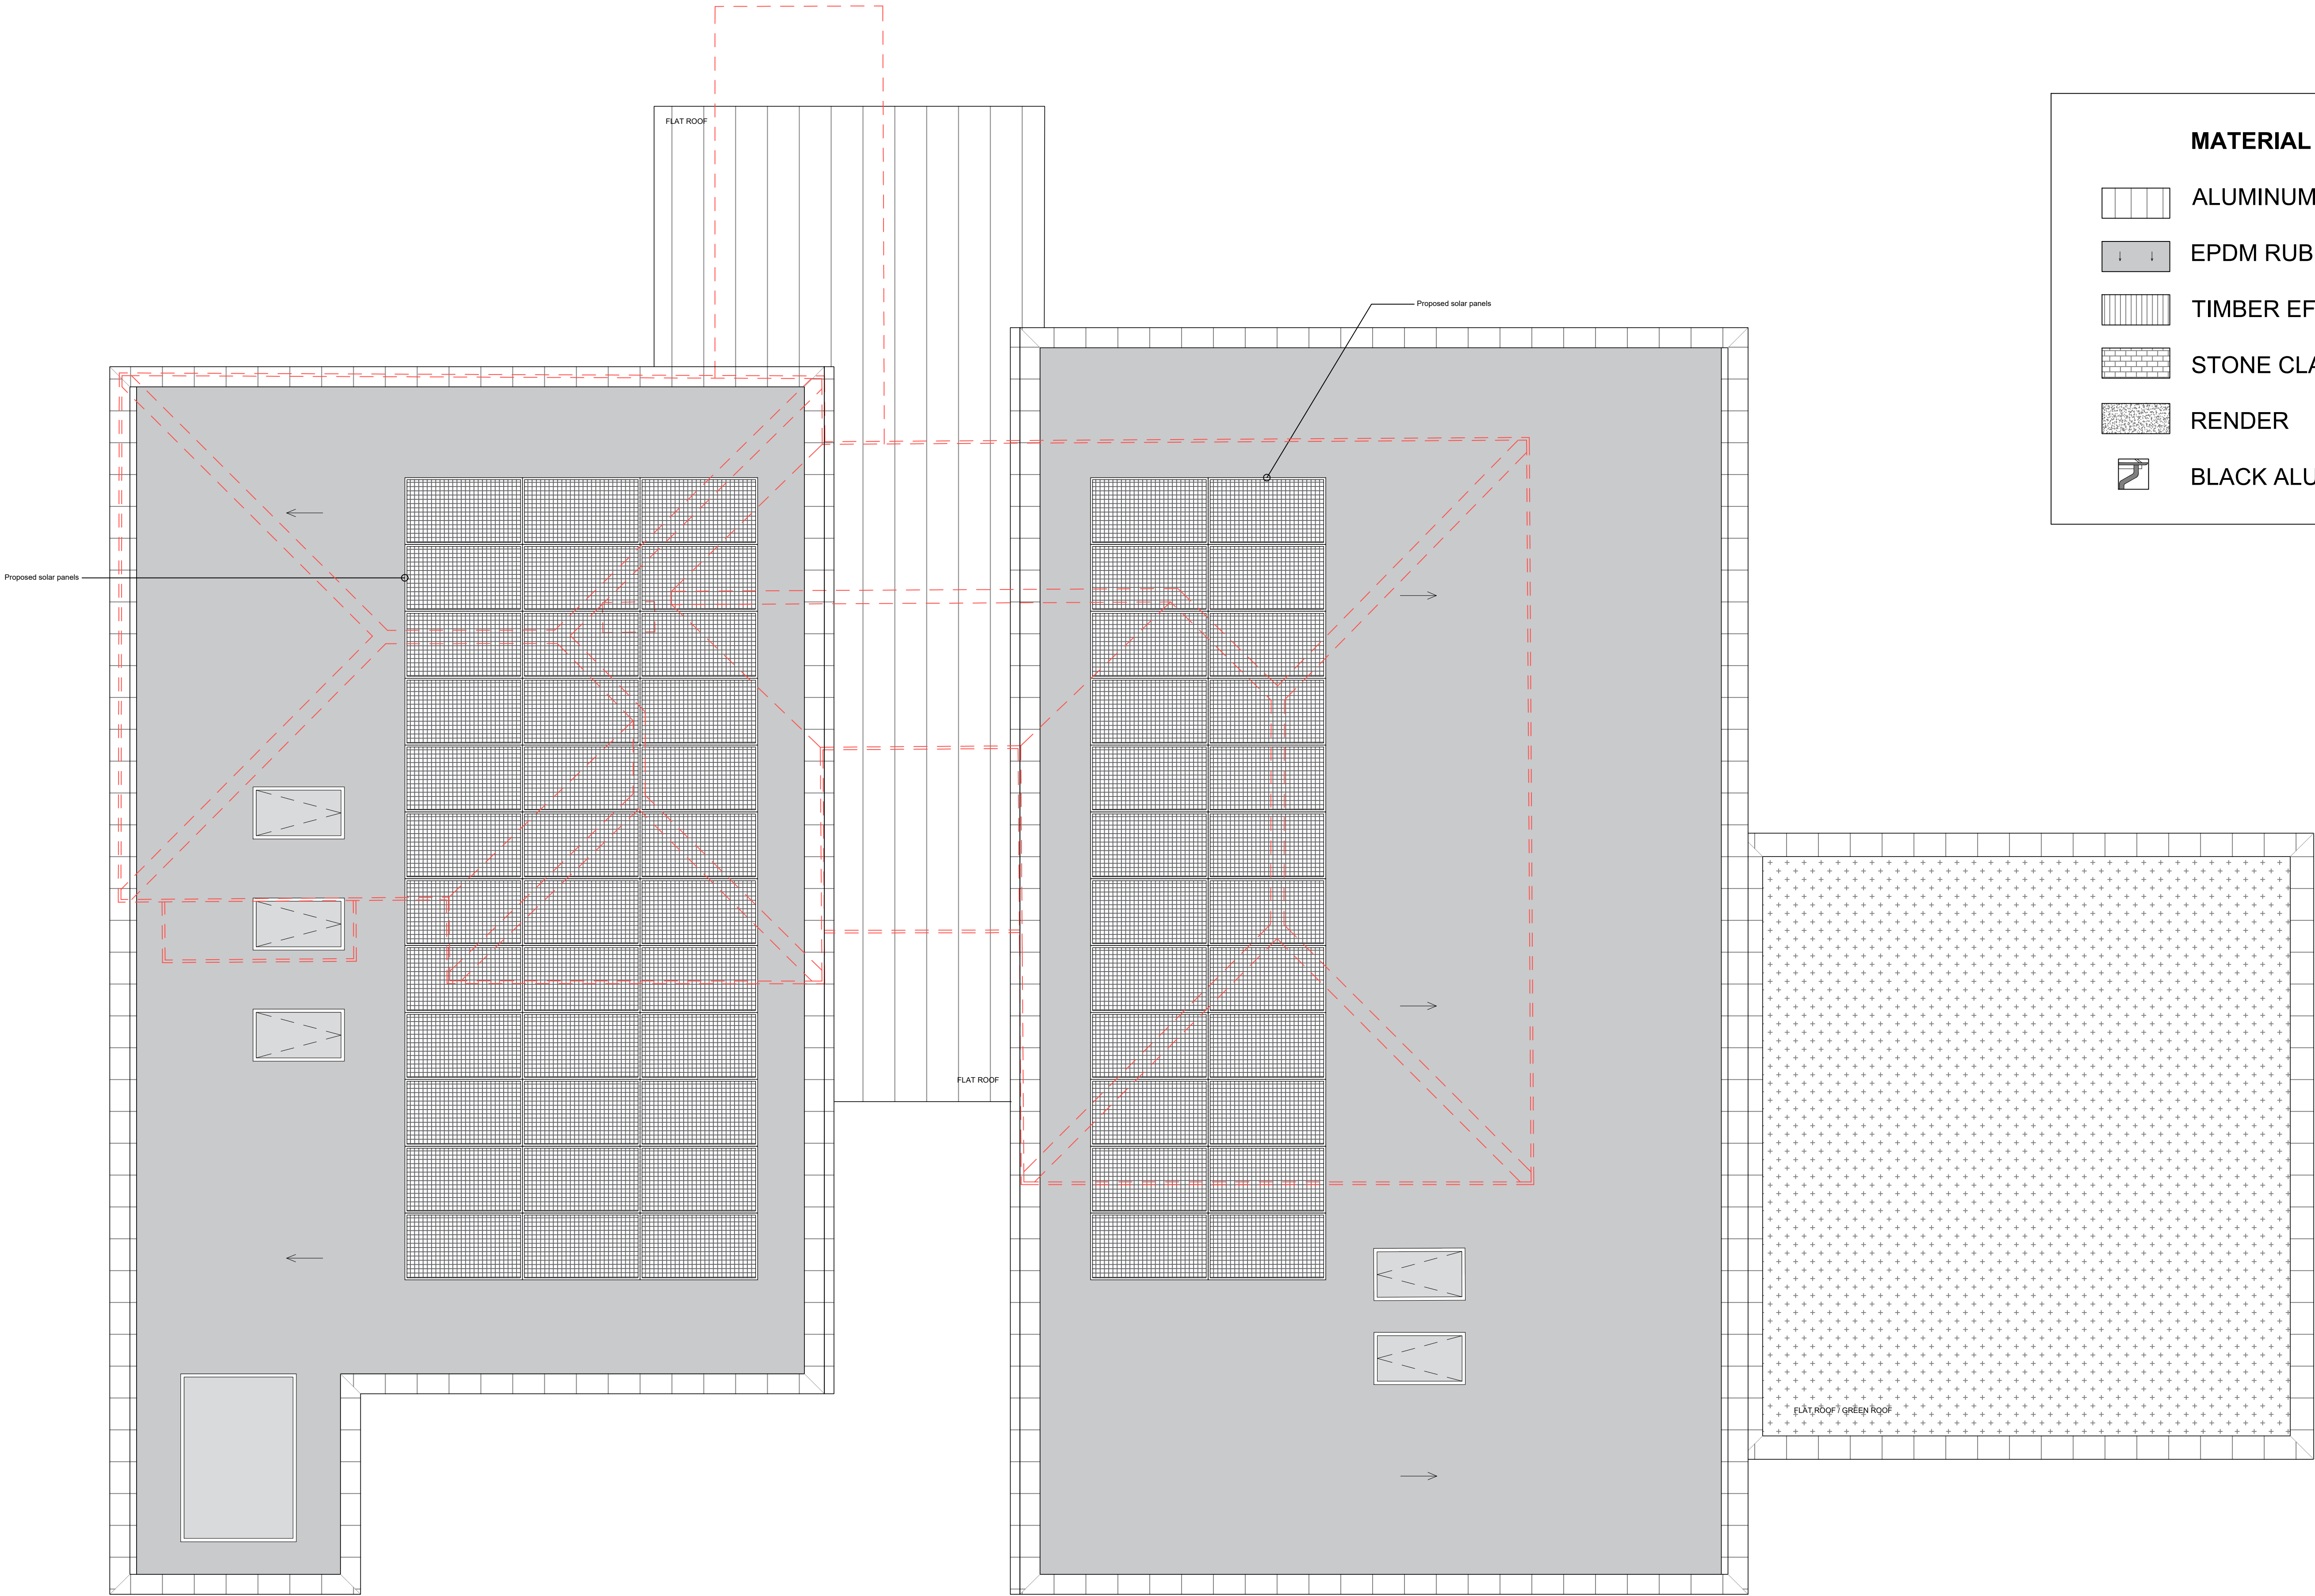

MATERIAL KEY

- ALUMINUM CLADDING
- EPDM RUBBER ROOF
- TIMBER EFFECT CLADDING
- STONE CLADDING
- RENDER
- BLACK ALUMINIUM RAINWATER GOODS

PROPOSED ROOF PLAN 1:50 @ A1

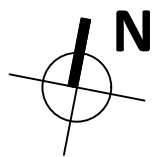

0 1.0 2.0 3.0 4.0 5.0 10.0
scale in metres

LIFE
SIZE

01273 858 744
studio@lifesizearchitecture.co.uk
www.lifesizearchitecture.co.uk

title:
PROPOSED ROOF PLAN

project no:
24019GL

drawing no:
PR06

drawing status:
PLANNING

client:
ANNALIZE VAN ZYL

project:
LITTLE FAIRSEAT, GEORGES LANE, STORRINGTON, RH20 3JH
DEMOLITION AND REBUILD

date:
29/01/26

scale:
1:50 @ A1

drawn:
CD

checked:
RB