


▽ TOR
5.53


▽ GROUND FLOOR
0.00

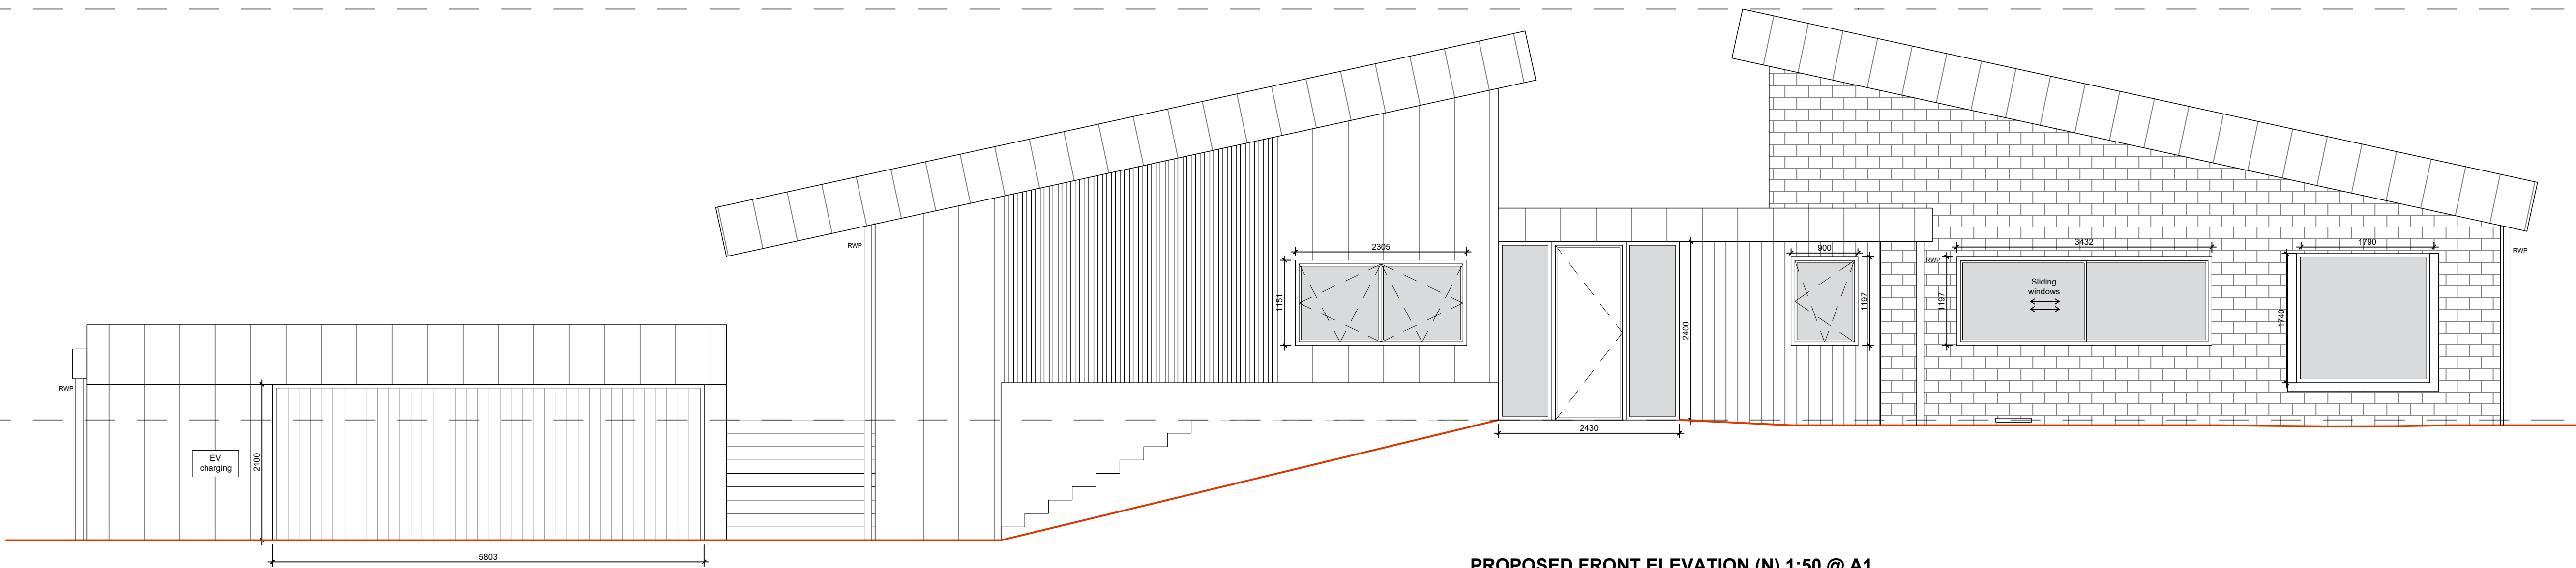

PROPOSED FRONT ELEVATION (N) 1:50 @ A1


▽ TOR
5.53

▽ GROUND FLOOR
0.00

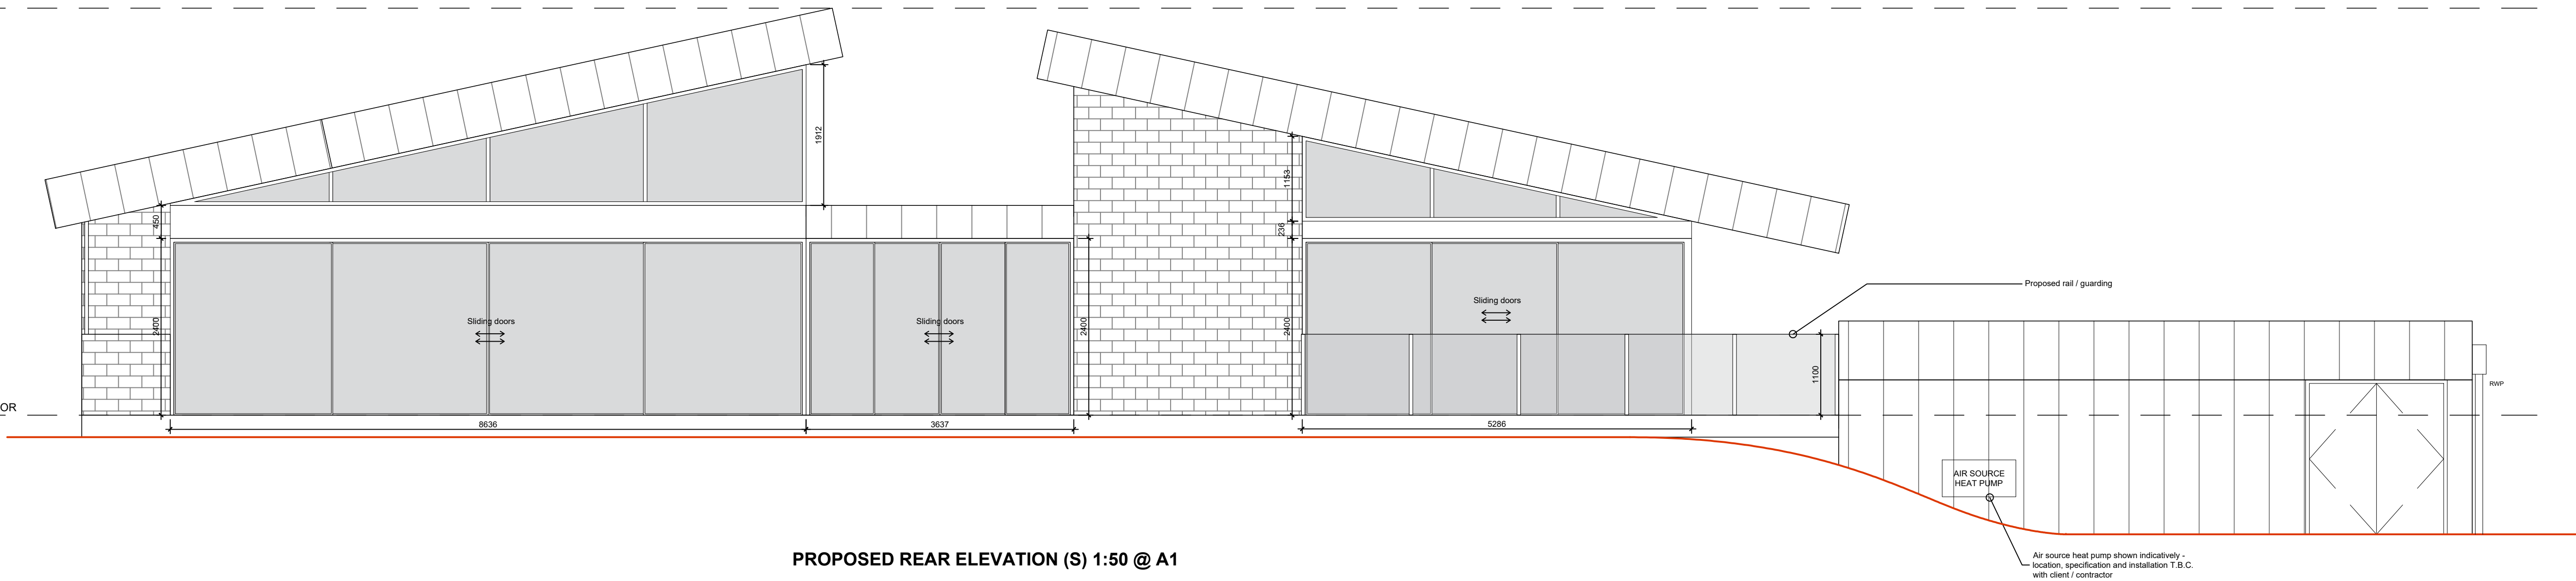

PROPOSED REAR ELEVATION (S) 1:50 @ A1


MATERIAL KEY

 


ALUMINUM CLADDING




EPDM RUBBER ROOF

 

TIMBER EFFECT CLADDING

 

STONE CLADDING

 

RENDER



BLACK ALUMINIUM RAINWATER GOODS

**LIFE
SIZE**

01273 081 744
info@lifesizearchitecture.co.uk
www.lifesizearchitecture.co.uk

description: date: revision:

PROPOSED FRONT & REAR ELEVATIONS

project no: **24019GL** drawing no: **PR07**

drawing status:
PLANNING

client:
ANNALIZE VAN ZYL

project:
LITTLE FAIRSEAT, GEORGES LANE, STORRINGTON, RH20 3JH
DEMOLITION AND REBUILD

date: 29/01/26 scale: 1:50 @ A1 drawn: CD checked: RB

0 1.0 2.0 3.0 4.0 5.0 10.0
scale in metres