



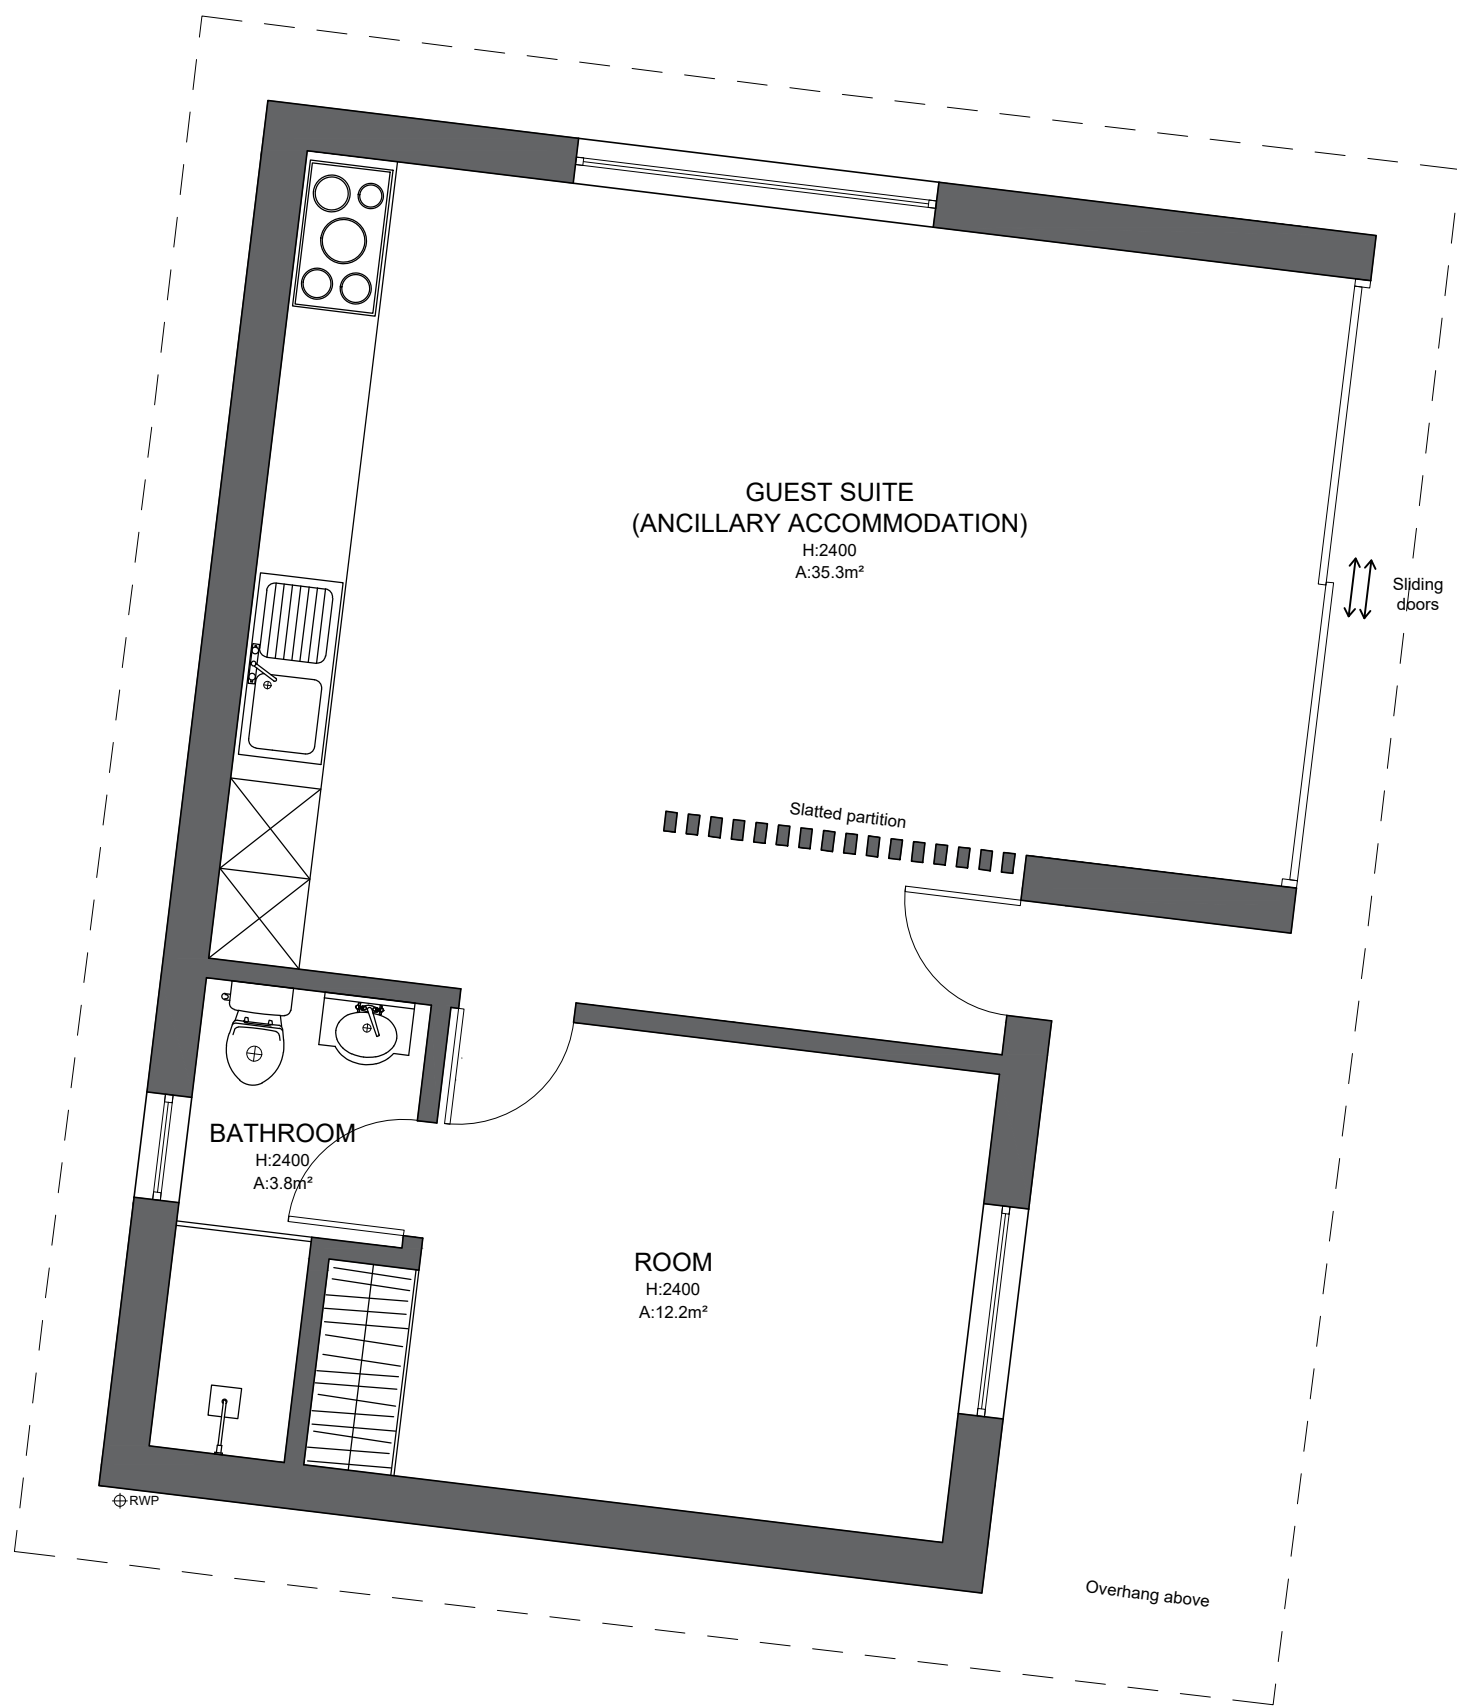

PROPOSED GUEST SUITE GROUND FLOOR PLAN - 1:50 @ A1

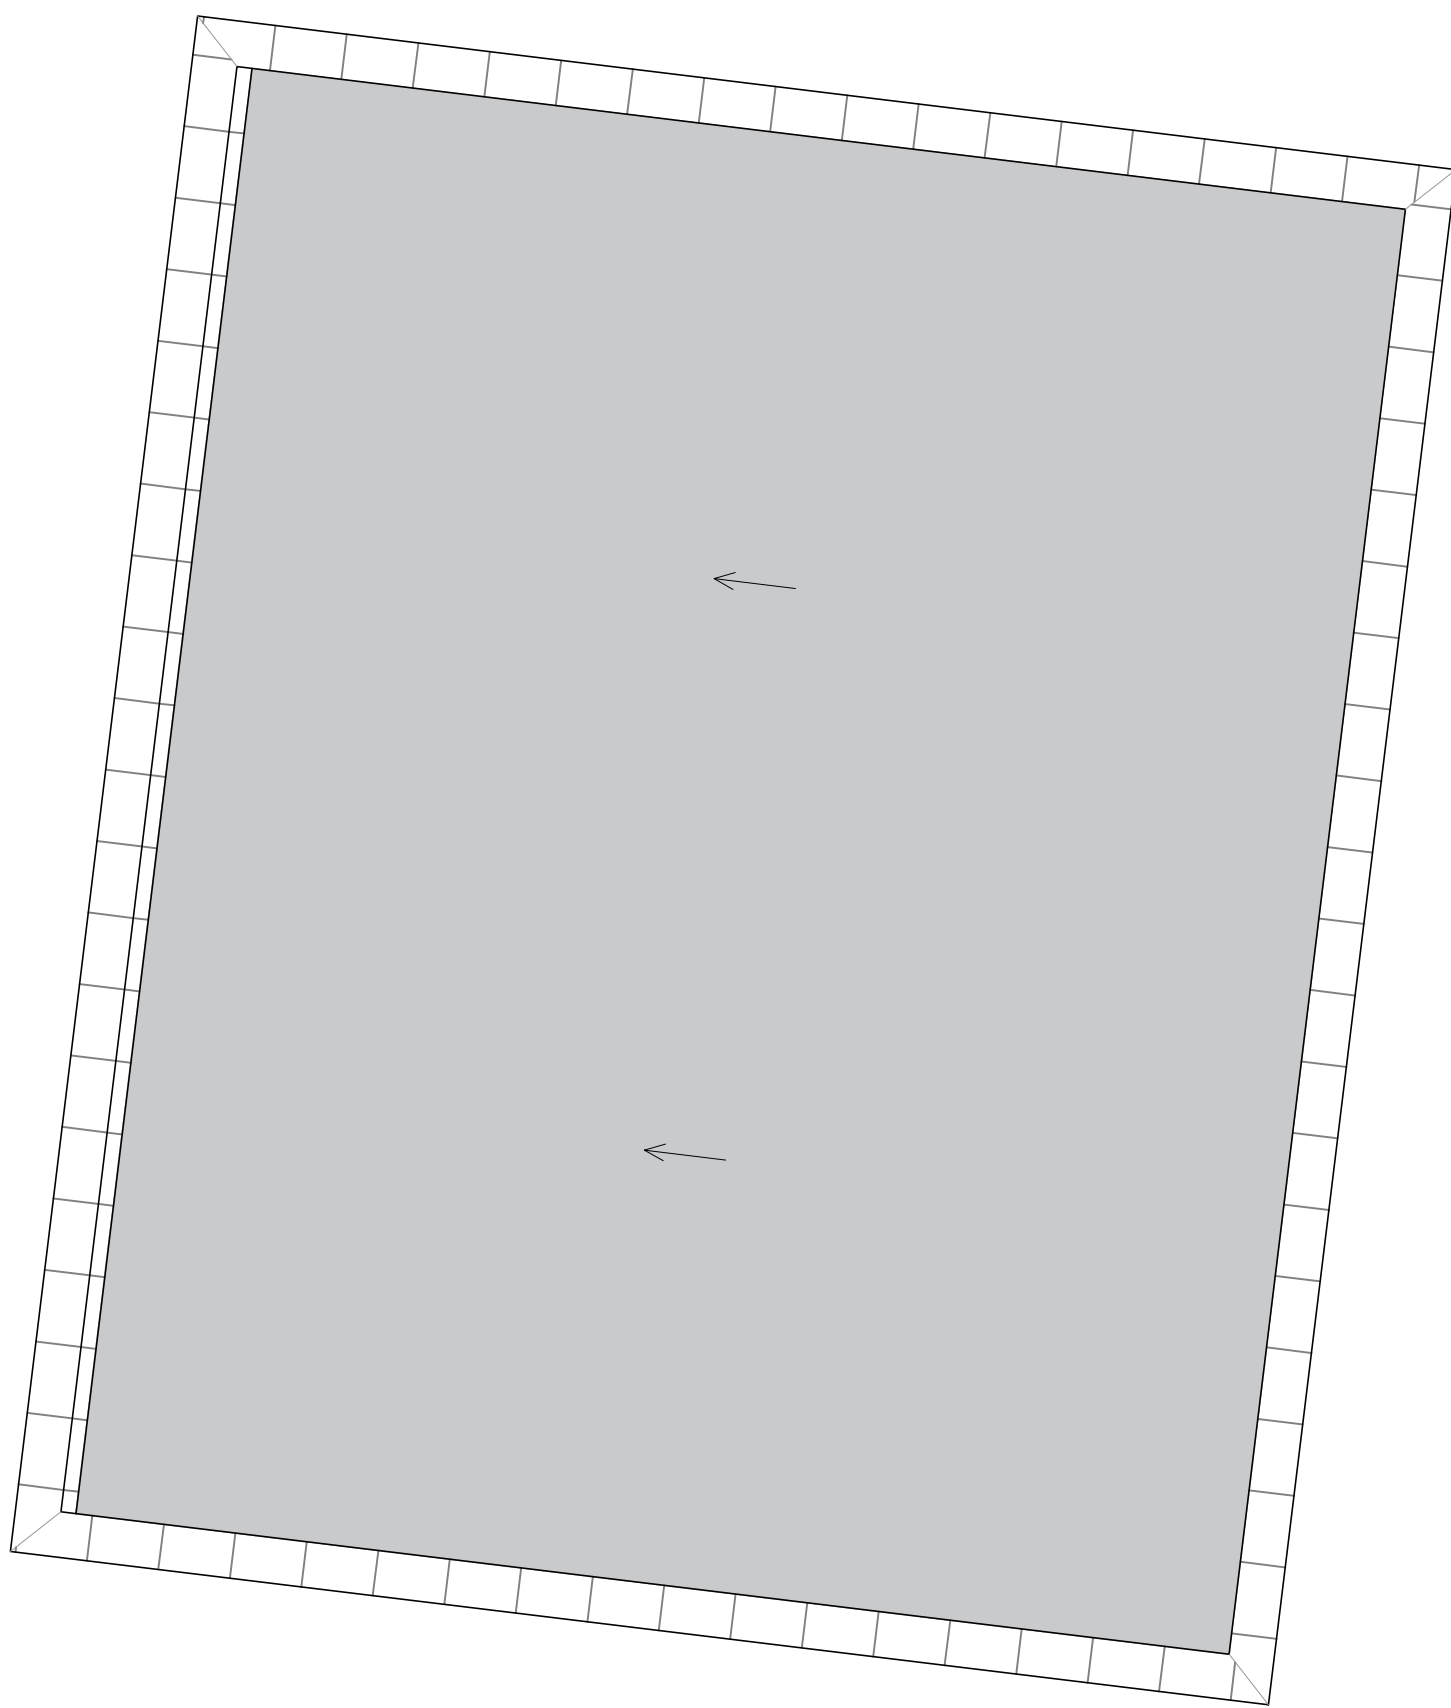

PROPOSED GUEST SUITE ROOF PLAN - 1:50 @ A1

## LEGEND

- GAS METER
- ELECTRICAL METER
- BOILER
- CONSUMER UNIT
- MEGAFLOW UNIT
- RADIATOR
- HEATED TOWEL RAIL
- DIRECTION OF ROOF FALL
- INSPECTION CHAMBER
- SOIL VENTILATION STACK
- STUB STACK
- RAINWATER PIPE
- GULLEY
- WATER FEED/OR TAPS



0 1.0 2.0 3.0 4.0 5.0 10.0  
scale in metres

### MATERIAL KEY

- ALUMINUM CLADDING
- EPDM RUBBER ROOF
- TIMBER EFFECT CLADDING
- STONE CLADDING
- RENDER
- BLACK ALUMINIUM RAINWATER GOODS

**LIFE  
SIZE**

01273 586 744  
studio@lifesizearchitecture.co.uk  
www.lifesizearchitecture.co.uk

title:  
**PROPOSED GUEST SUITE  
GROUND & ROOF PLANS**

project no:  
**24019GL**

drawing no:  
**PR09**

drawing status:  
**PLANNING**

client:  
ANNALIZE VAN ZYL

project:  
LITTLE FAIRSEAT, GEORGES LANE, STORRINGTON, RH20 3JH  
DEMOLITION AND REBUILD

date:  
29/01/26

scale:  
1:50 @ A1

drawn:  
CD

checked:  
RB