




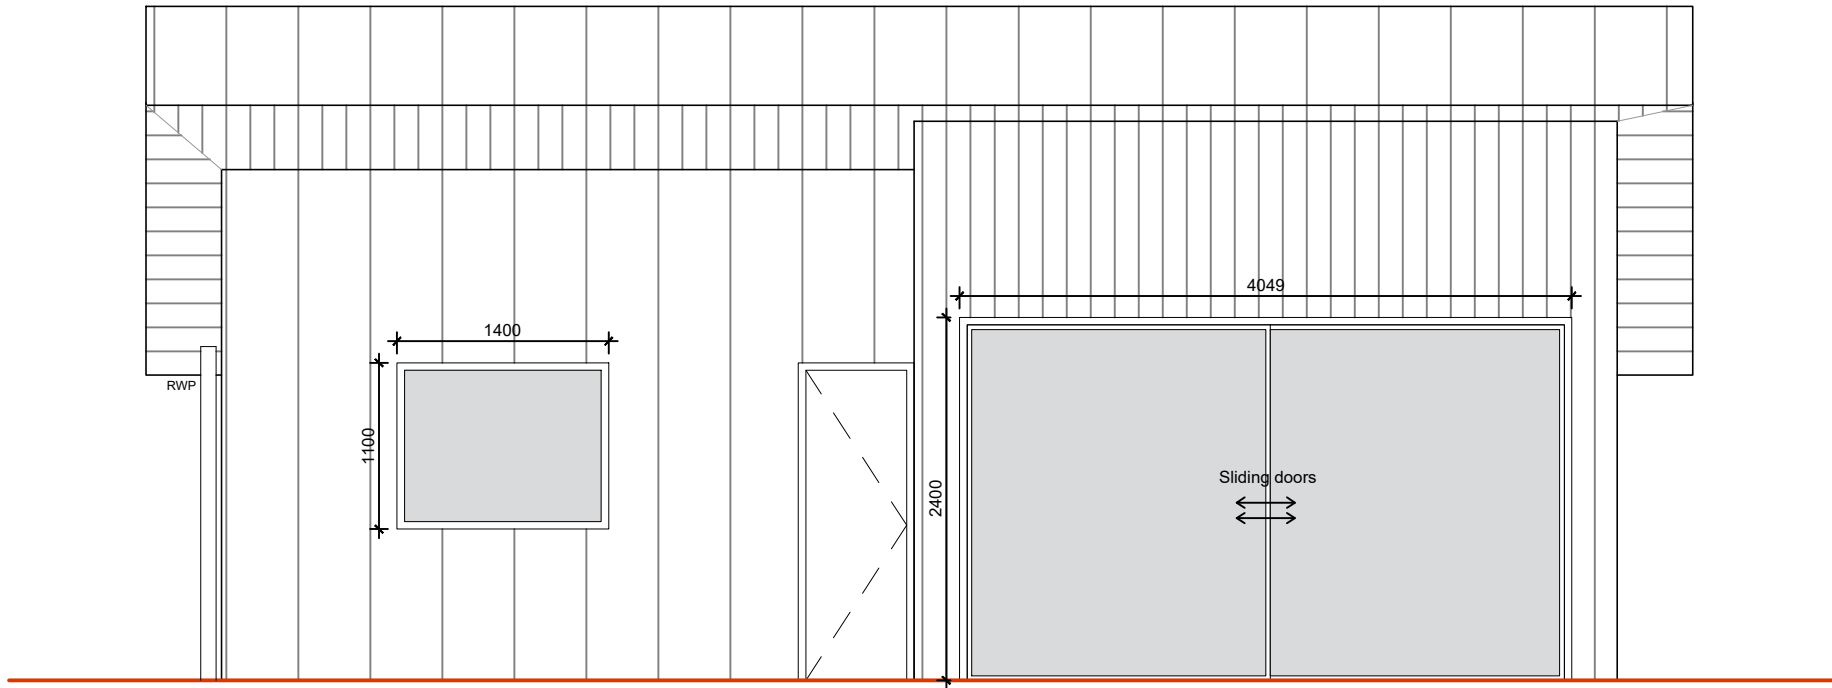


PROPOSED GUEST SUITE FRONT ELEVATION - 1:50 @ A1

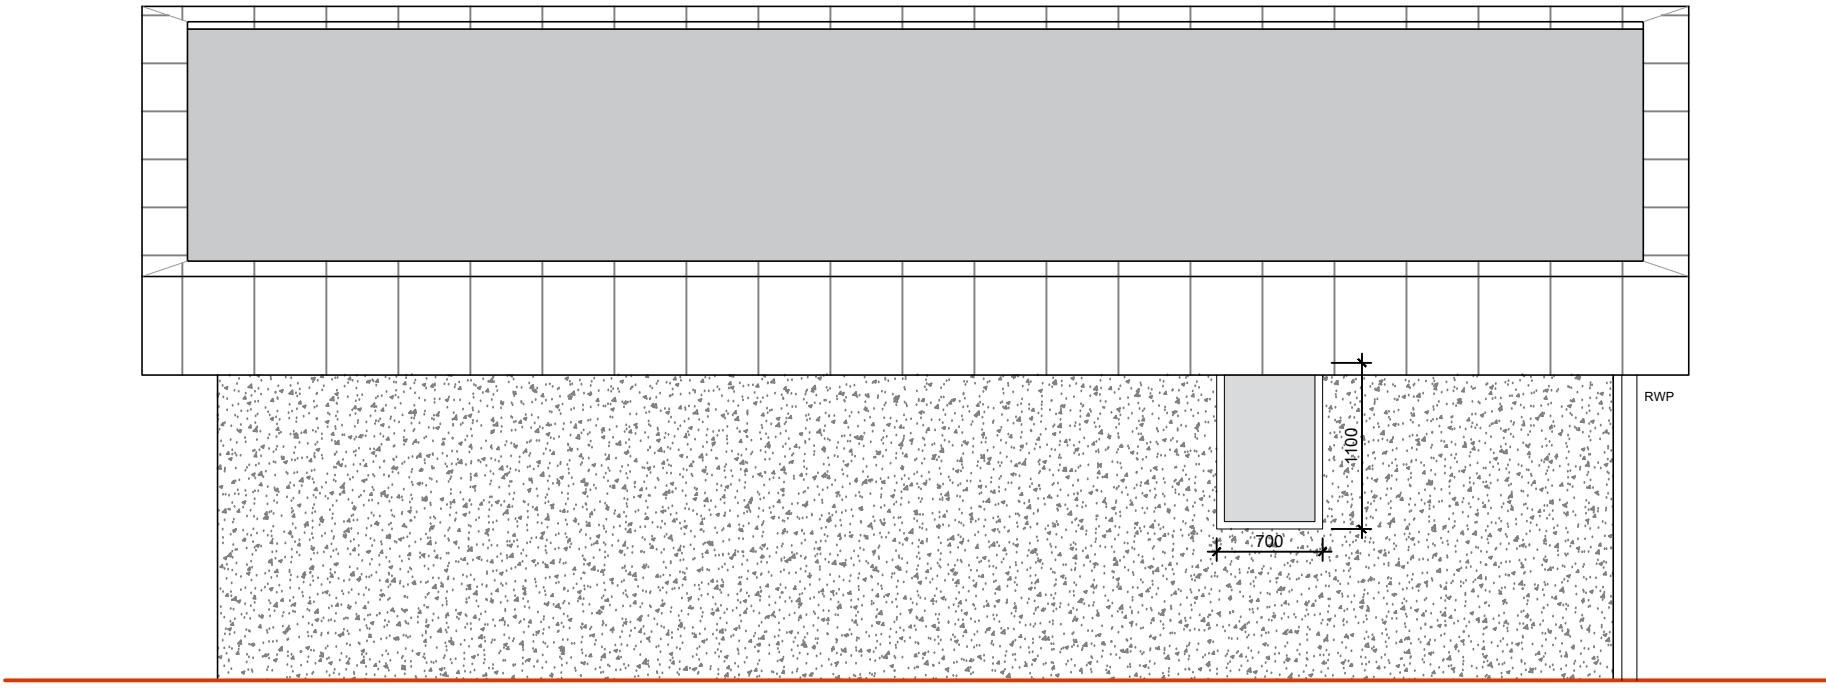

PROPOSED GUEST SUITE REAR ELEVATION - 1:50 @ A1

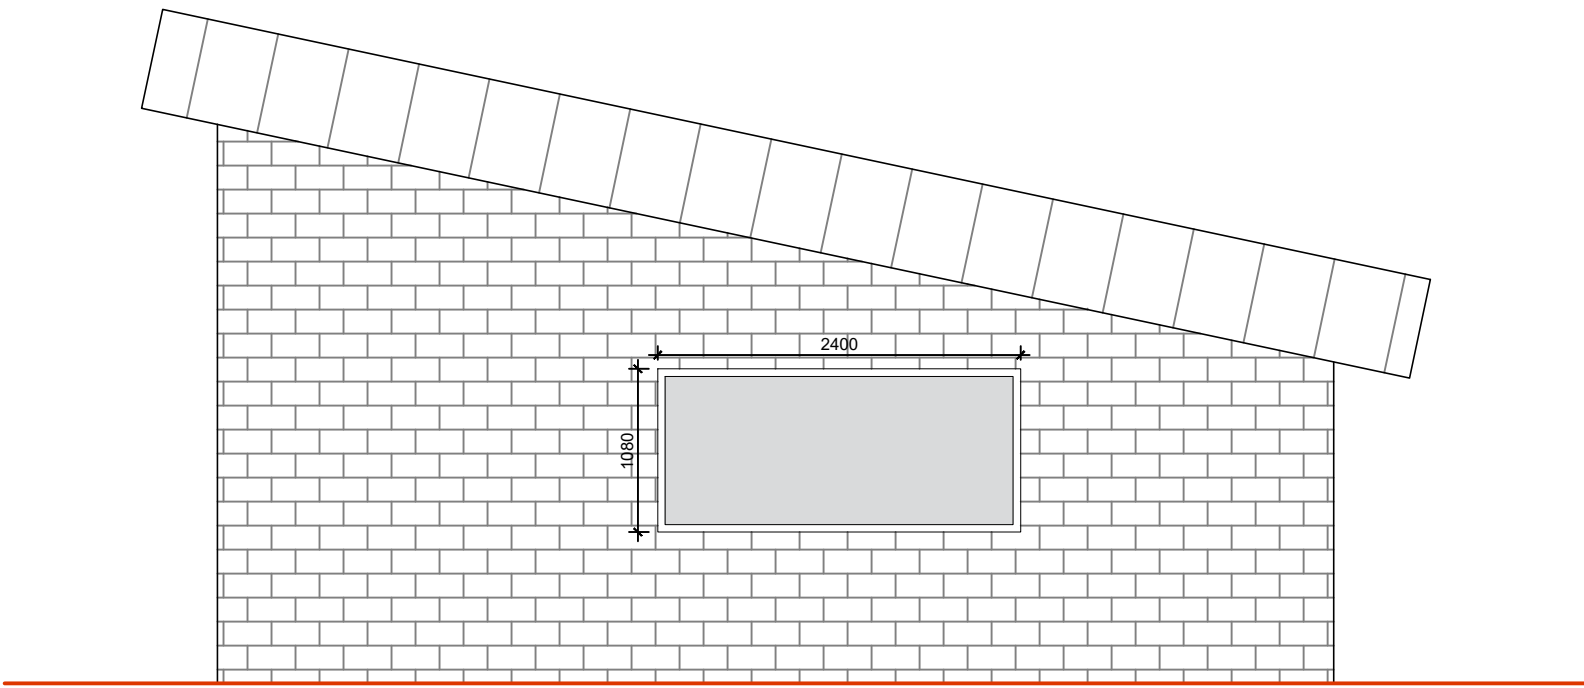

PROPOSED GUEST SUITE SIDE ELEVATION - 1:50 @ A1

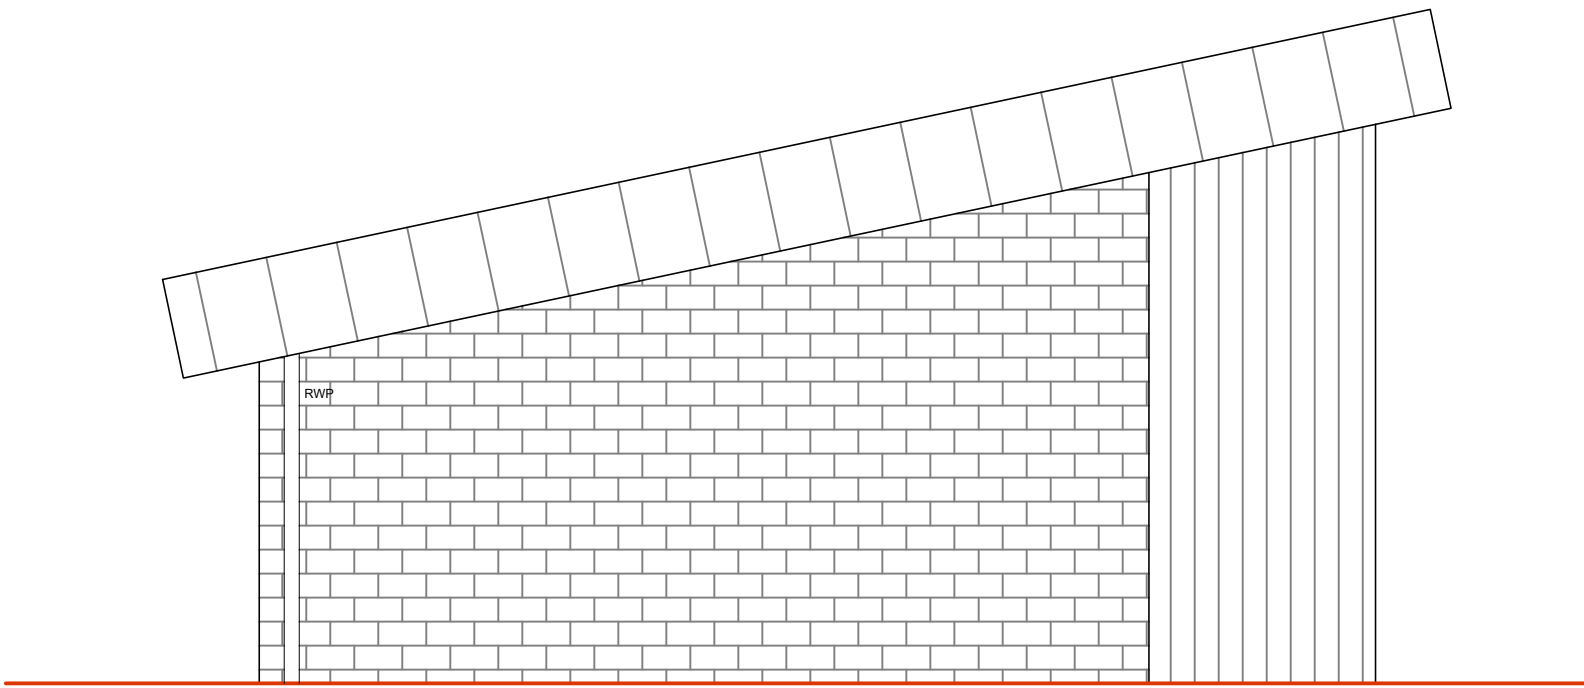

PROPOSED GUEST SUITE SIDE ELEVATION - 1:50 @ A1

0 1.0 2.0 3.0 4.0 5.0 10.0
scale in metres

ALUMINUM CLADDING

EPDM RUBBER ROOF

TIMBER EFFECT CLADDING

STONE CLADDING

RENDER

BLACK ALUMINIUM RAINWATER GOODS

LIFE
SIZE

01273 586 744
studio@lifesizearchitecture.co.uk
www.lifesizearchitecture.co.uk

title:

PROPOSED GUEST SUITE
ELEVATIONS

project no:

24019GL

drawing no:

PR10

drawing status:

PLANNING

client:

ANNALIZE VAN ZYL

project:

LITTLE FAIRSEAT, GEORGES LANE, STORRINGTON, RH20 3JH
DEMOLITION AND REBUILD

date:

29/01/26

scale:

1:50 @ A1

drawn:

CD

checked:

RB

description:

date:

revision: